




170 - 168 MANCHESTER ROAD
166 - 164 MANCHESTER ROAD
158 - 170 MANCHESTER ROAD
162 MANCHESTER ROAD
160 MANCHESTER ROAD
159 MANCHESTER ROAD
CASTLE AVENUE

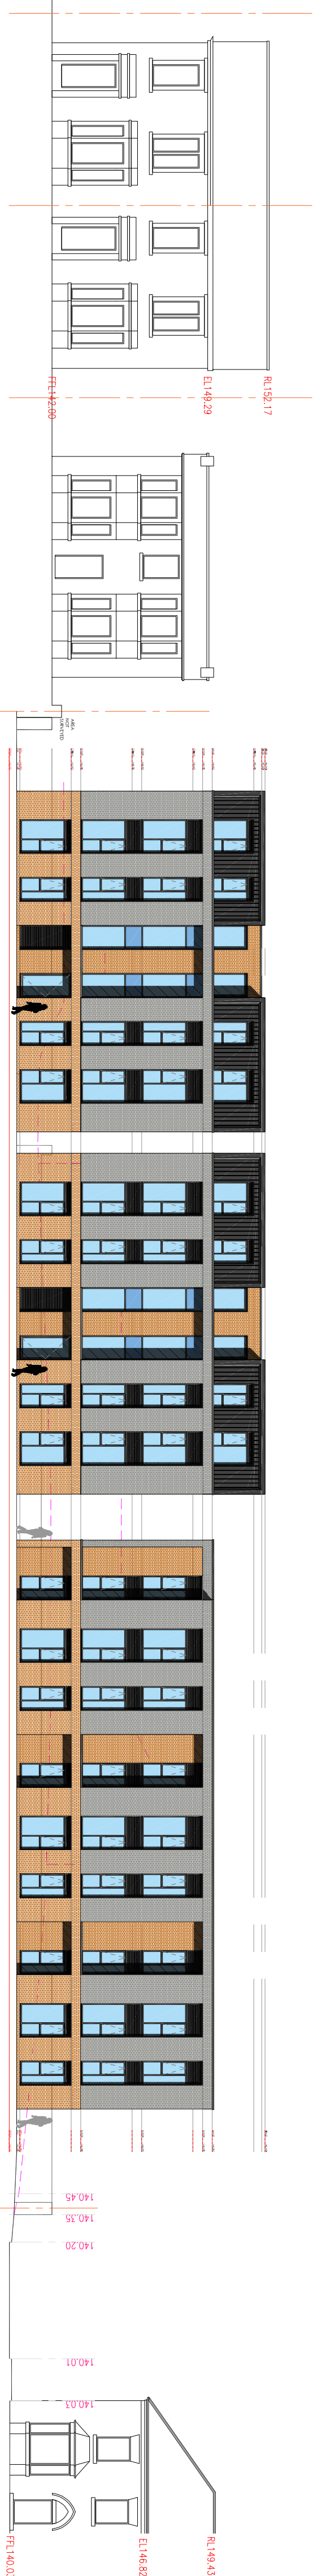

PROPOSED STREET SCENE (MANCHESTER ROAD)

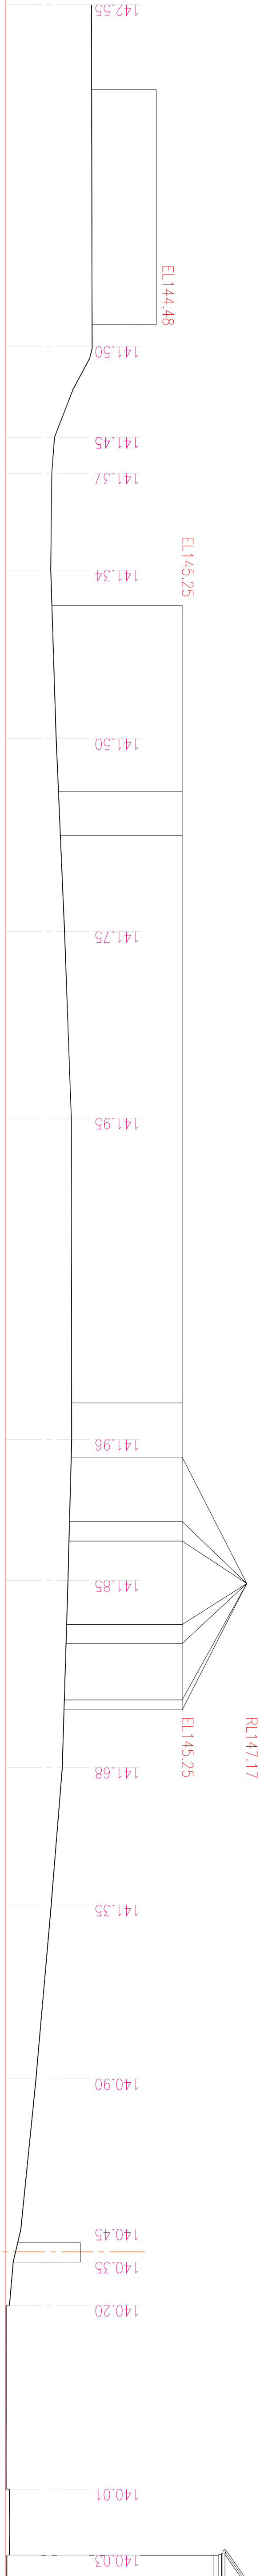

158 - 170 MANCHESTER ROAD
CASTLE AVENUE

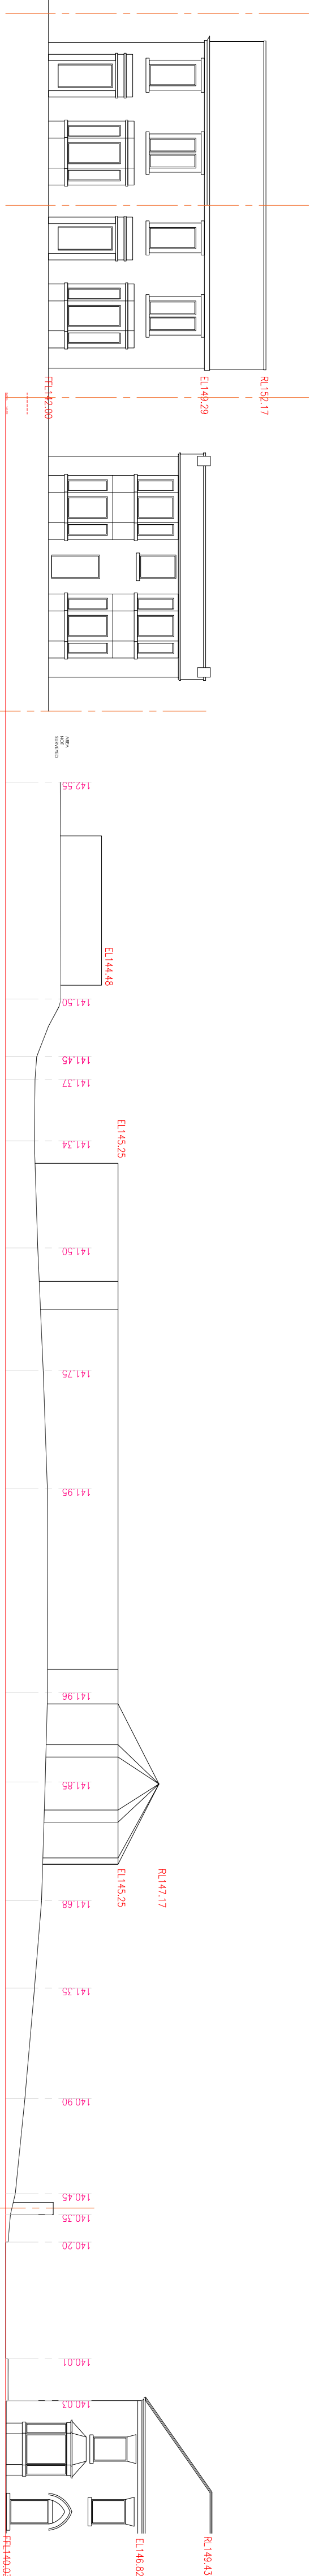


EXISTING STREET SCENE (MANCHESTER ROAD)

PROJECT REF
24067

DRAWING REF
231 B

SCALE
1:100 / 200 @ A1

DATE
NOV '24

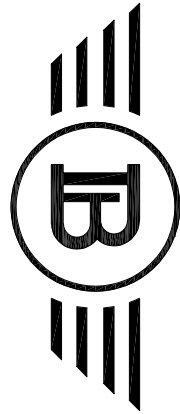

MR A CARTWRIGHT
WEST HILL HOUSE
157-170 MANCHESTER ROAD
ROCHDALE
MANCHESTER
OL11 4JQ


PROJECT
DEVELOPMENT OF LAND
& ASSOCIATED LANDSCAPING

SITE SECTIONS
DRAWING TITLE
PLANNING

B
A
.

REVISED DESIGN & LAYOUT
ADDRESS AMENDED
ISSUED FOR PLANNING APPROVAL

18.12.25
19.06.25
27.02.25

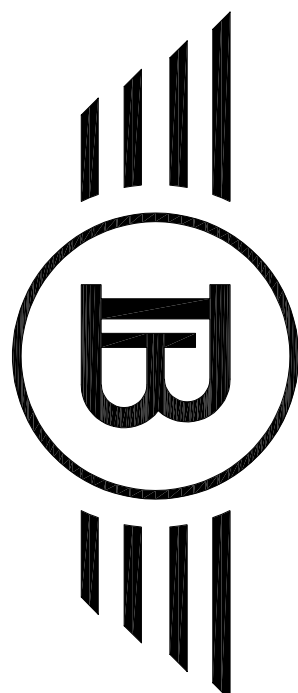

BLUECHIP ARCHITECTURE

07999 294 675
DESIGN@BLUECHIP-ARCHITECTURE.CO.UK
WWW.BLUECHIP-ARCHITECTURE.CO.UK
18 BOATMAN ROAD | WORKLEY | MANCHESTER | M20 9AS
COPYRIGHT PROTECTED & ISSUED UNDER LICENCE TO THE CLIENT NAMED ABOVE. ALL INFORMATION CONTAINED HEREIN IS NON-TRANSFERABLE WITHOUT APPROVAL FROM BLUECHIP ARCHITECTURE (258 9) LTD