
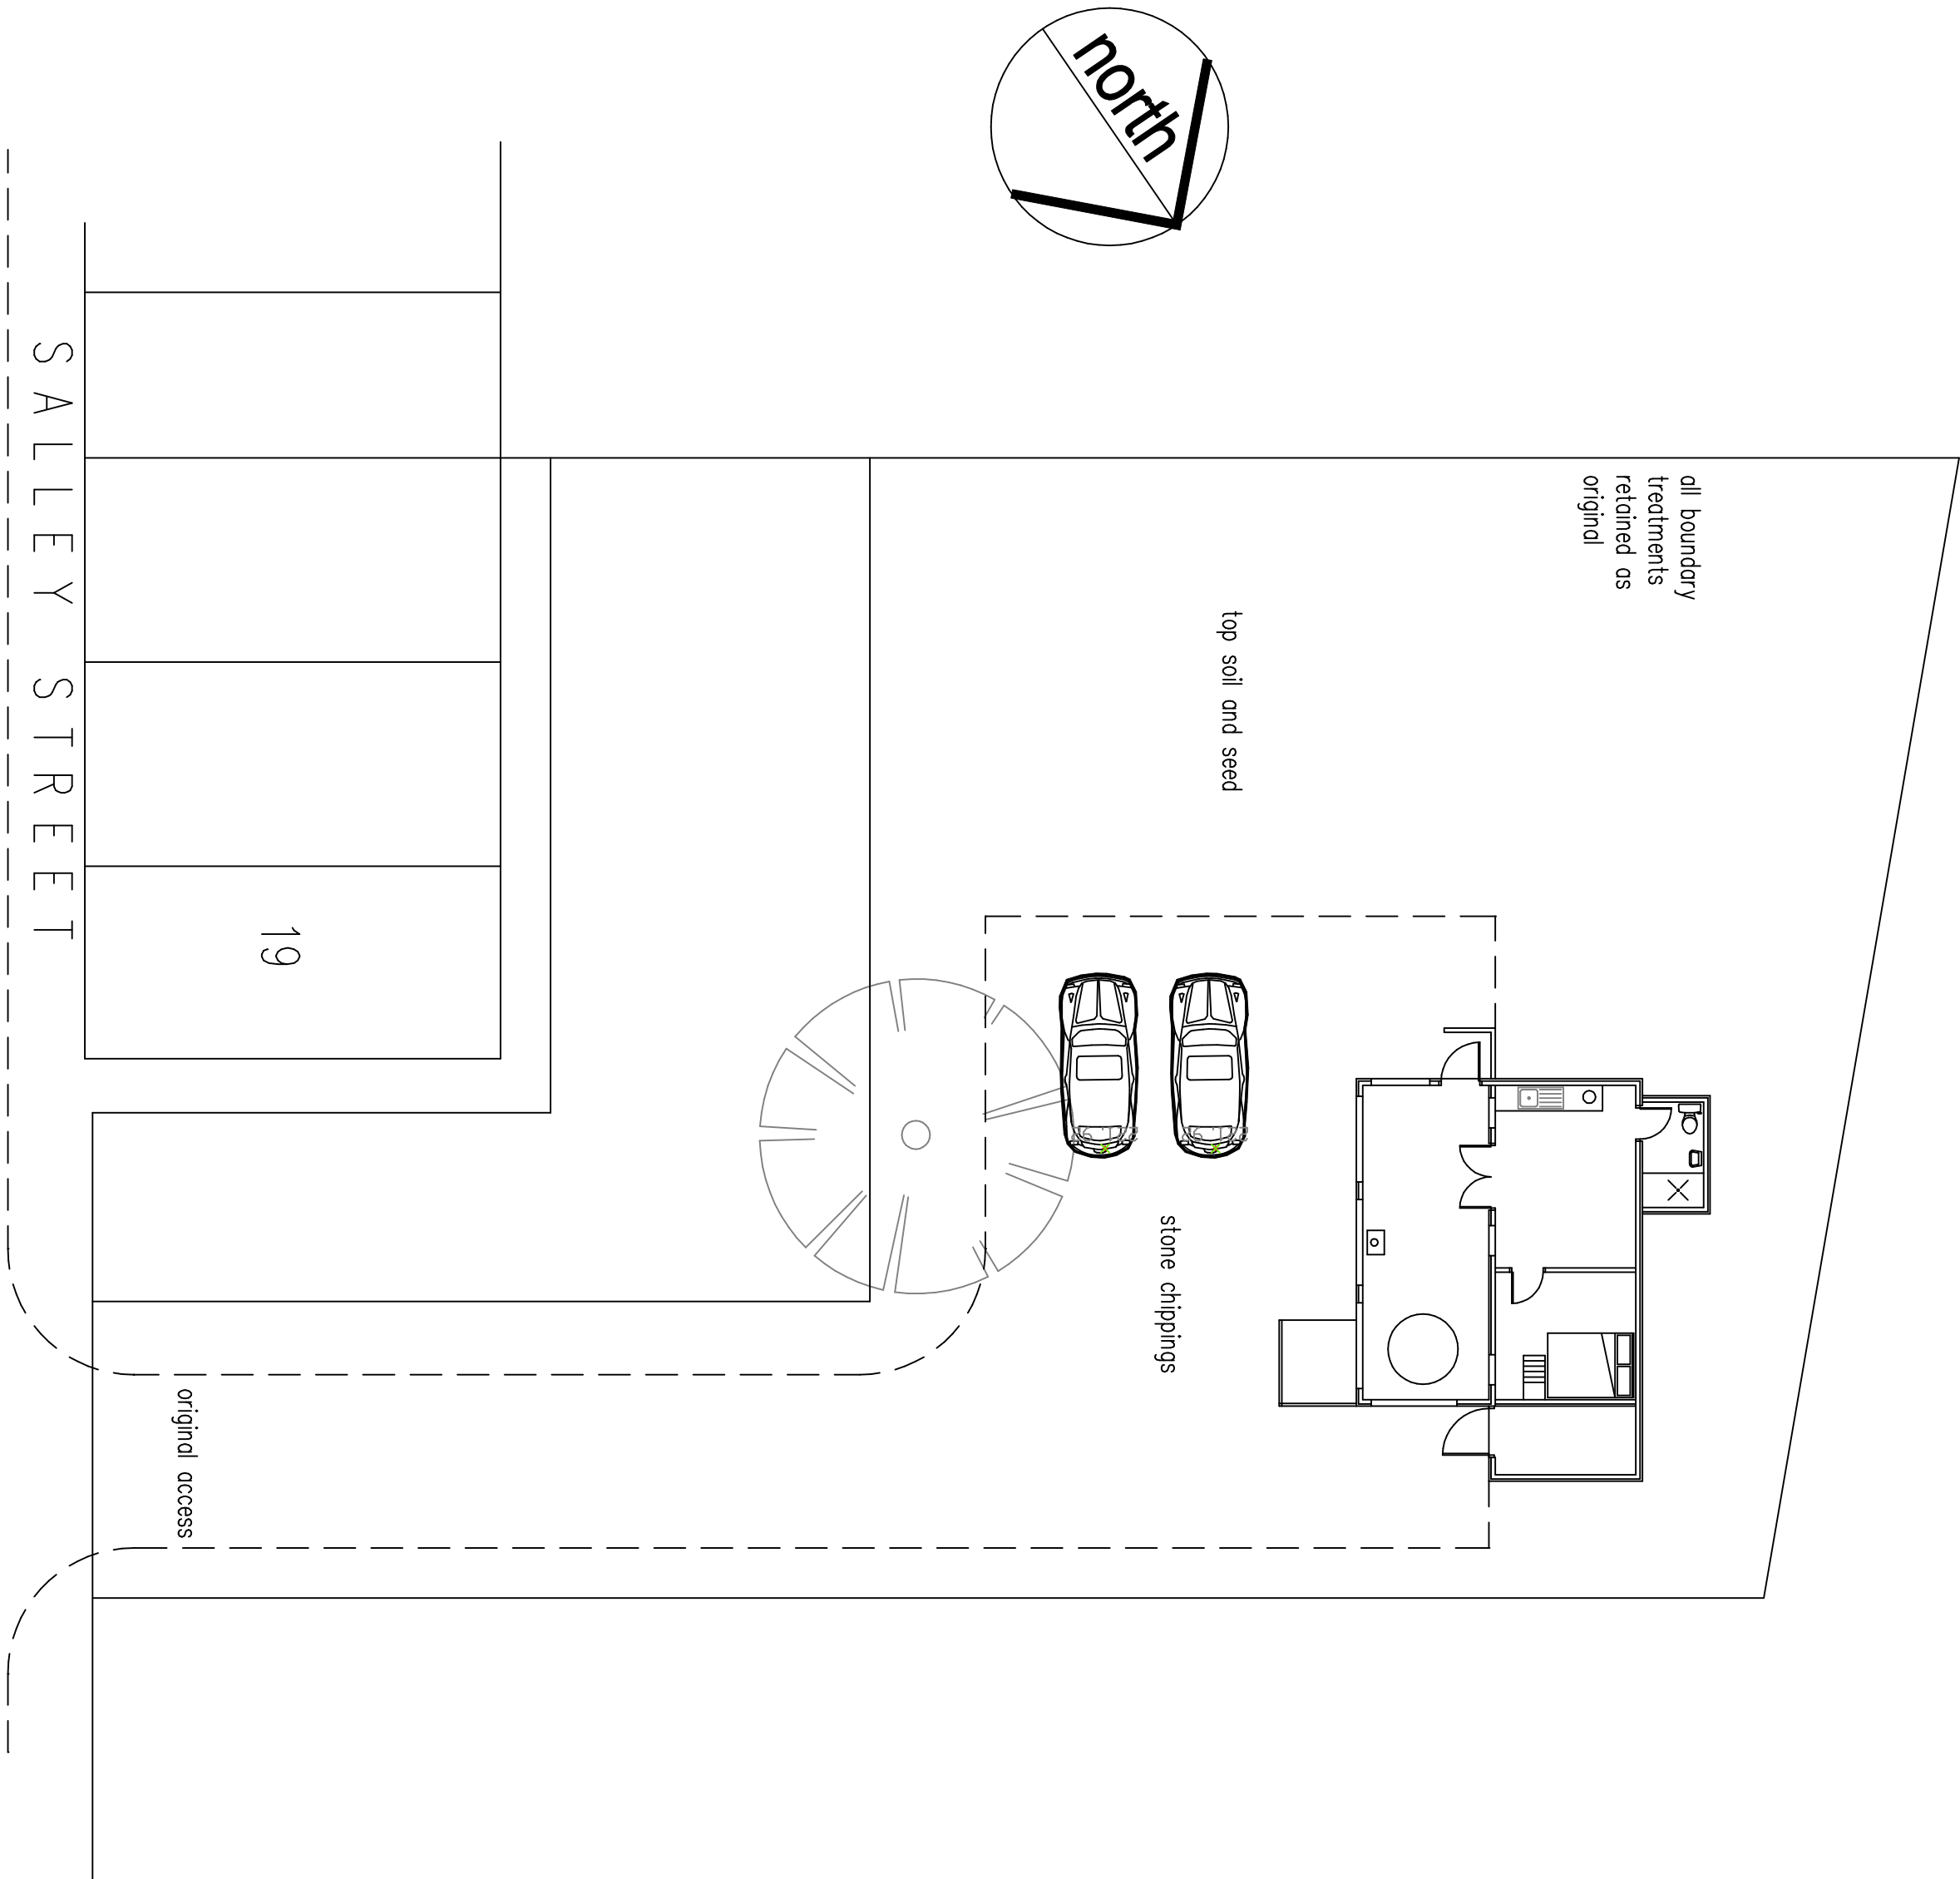
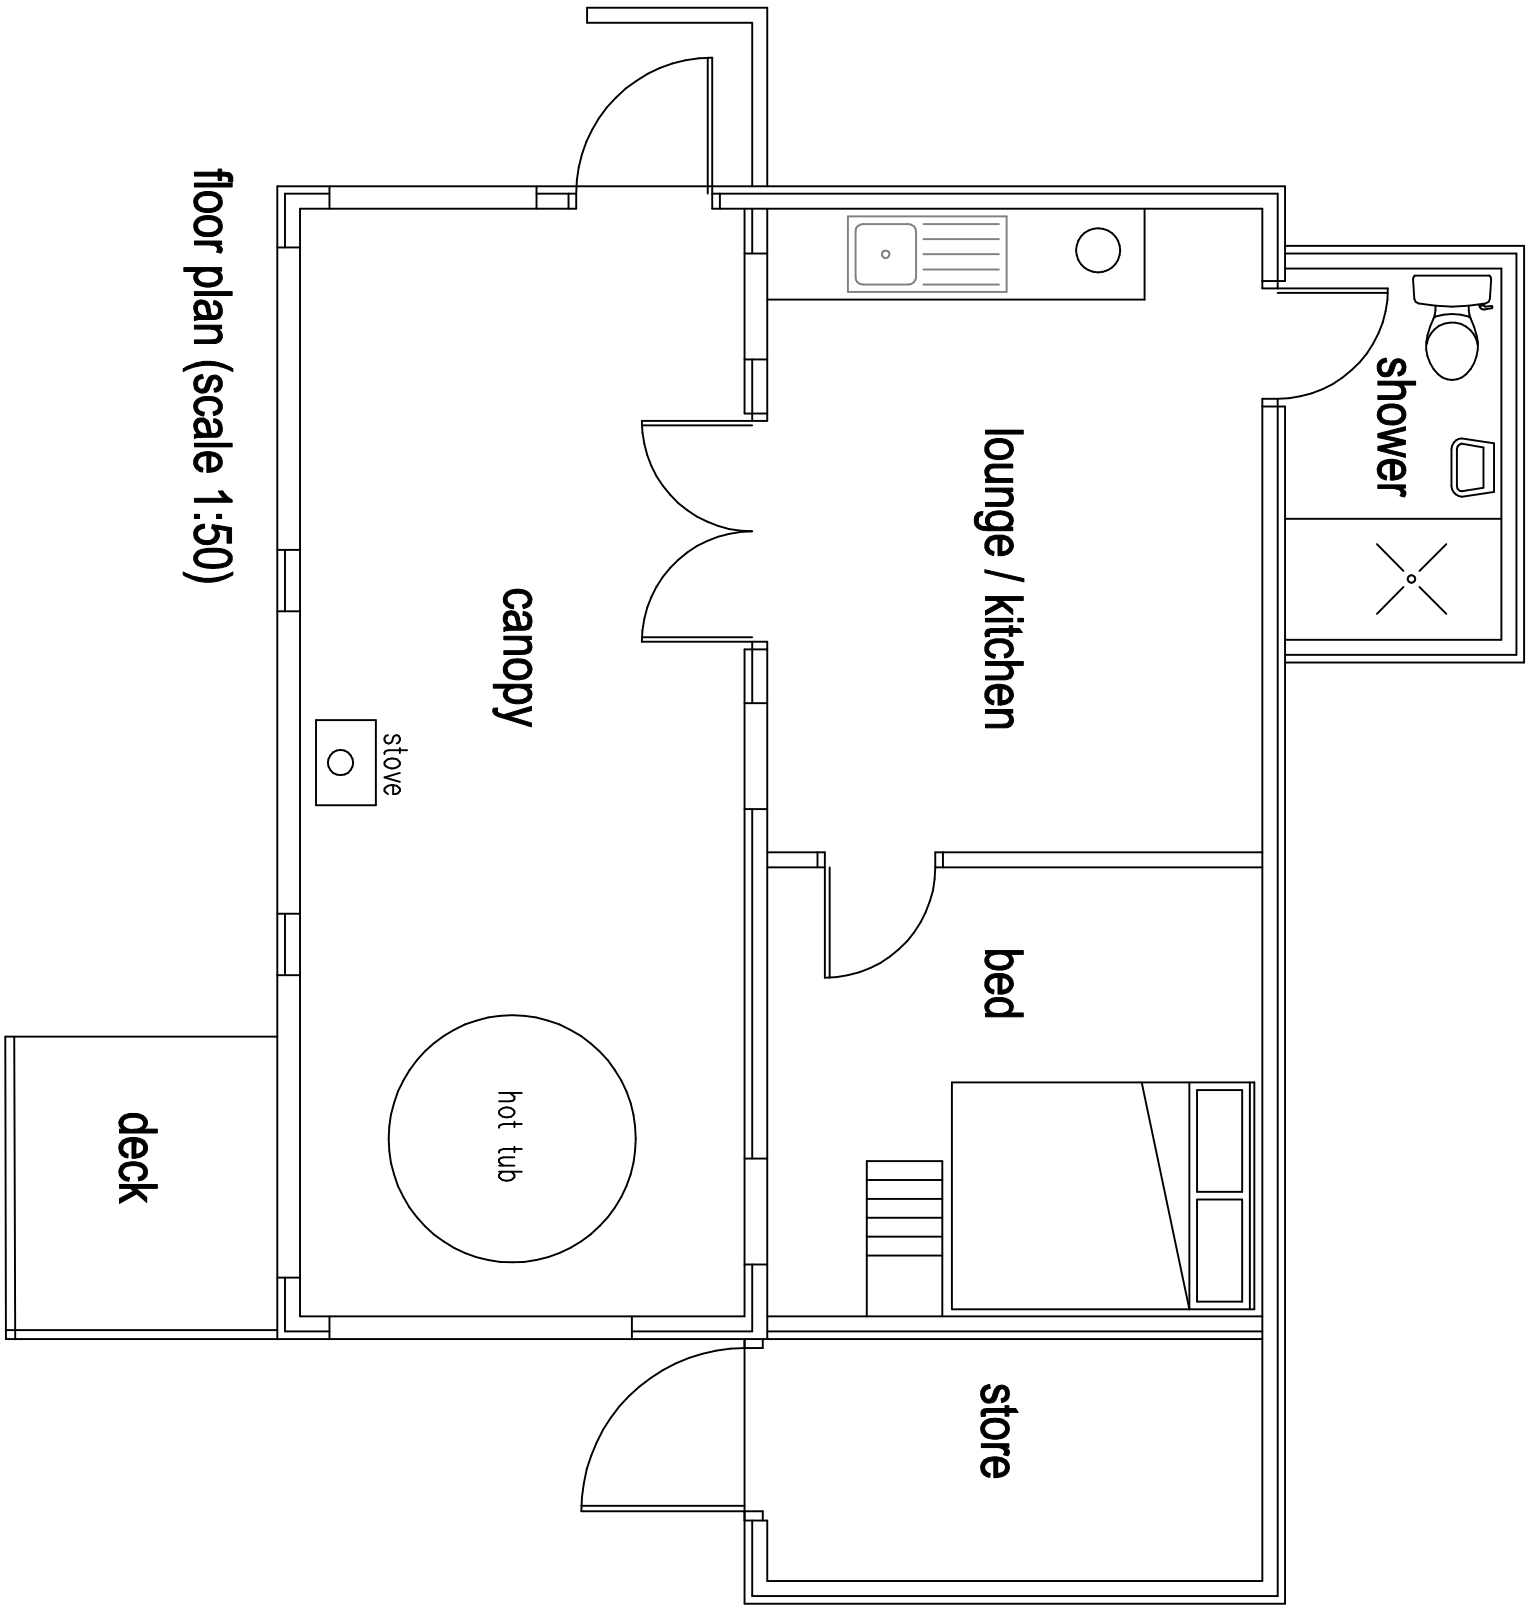


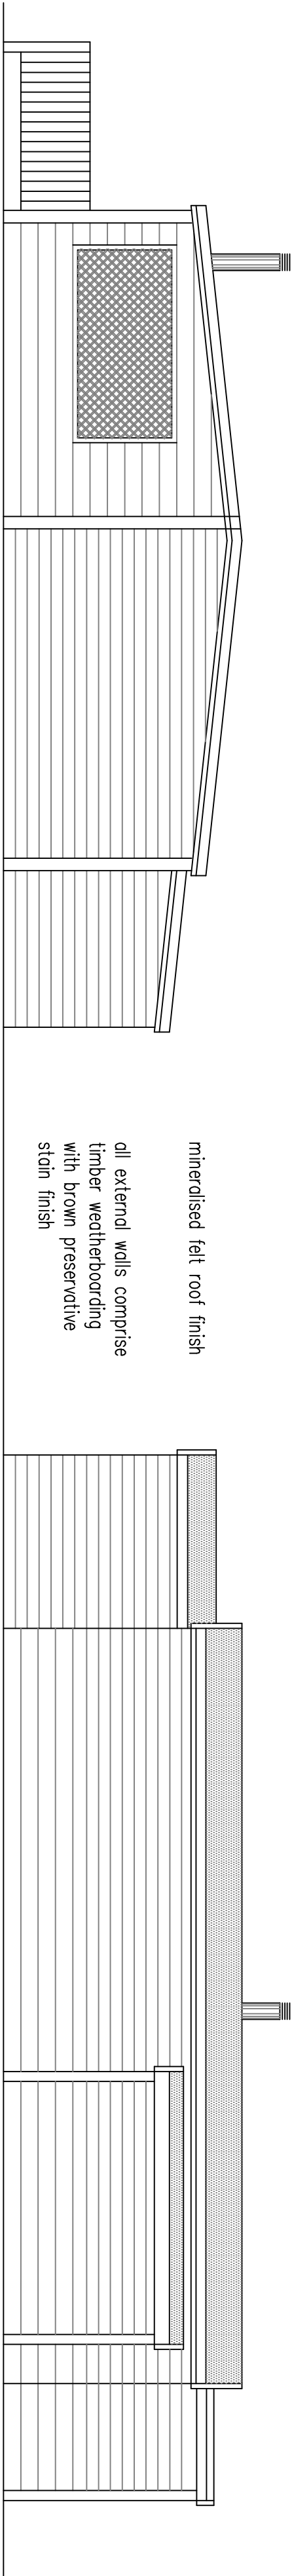

proposed 1bed detached dwelling at
Salley Street
Littleborough

scale 1:50 @ A1
0m 5m
linear scale 1:50 @ A1
drawing number SSL-19-12-25

Rae Connell Associates Building Design and Planning Consultants
214 Burnley Road Bacup Lancashire
01706 873000

← CALDERBROOK ROAD