



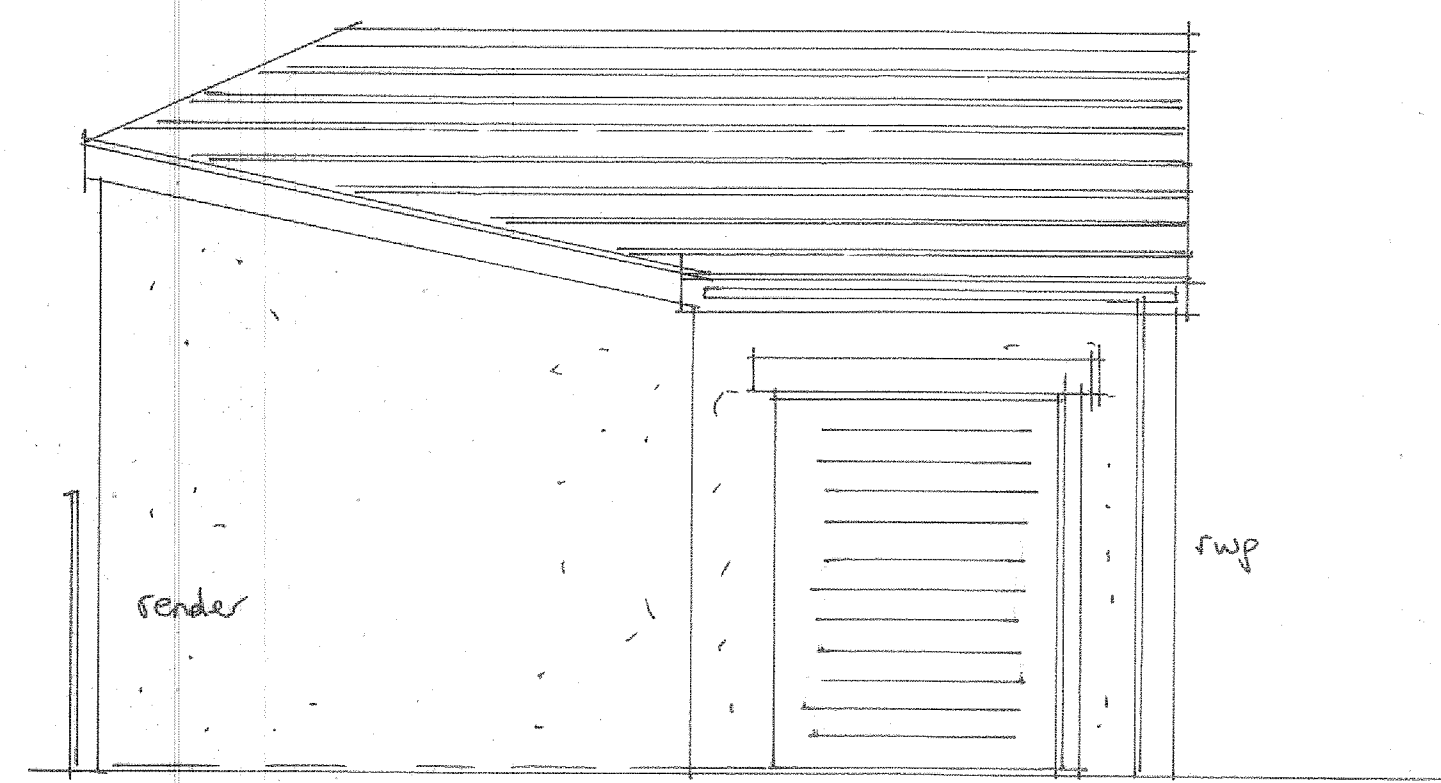


ELEVATION **A**

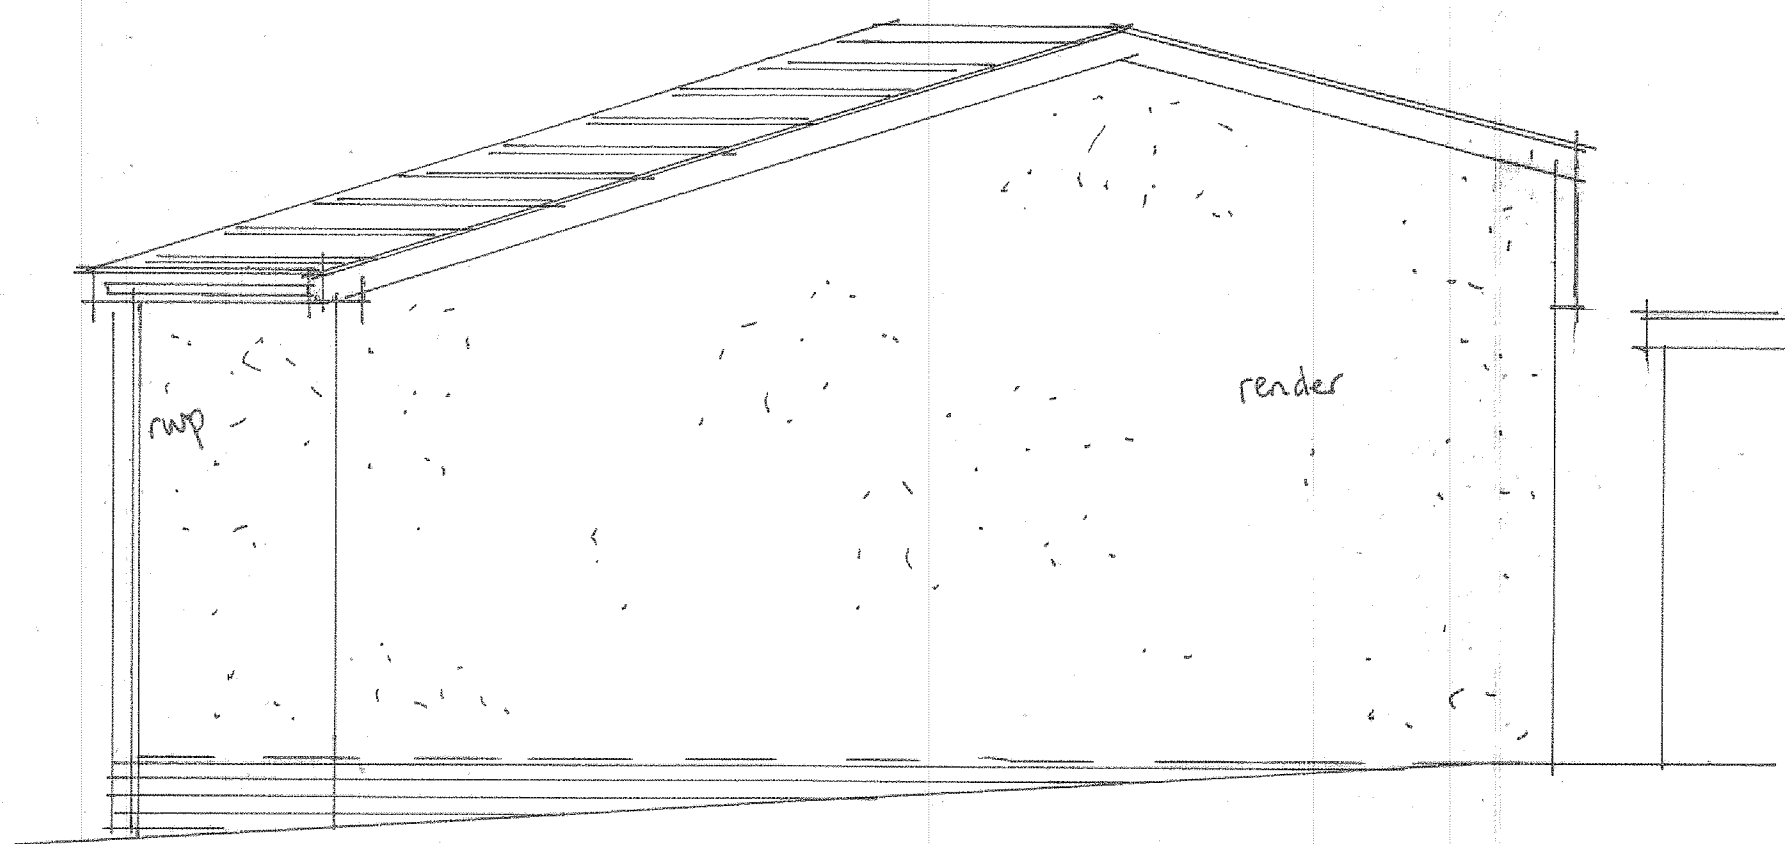


ELEVATION **B**



ELEVATION **C**

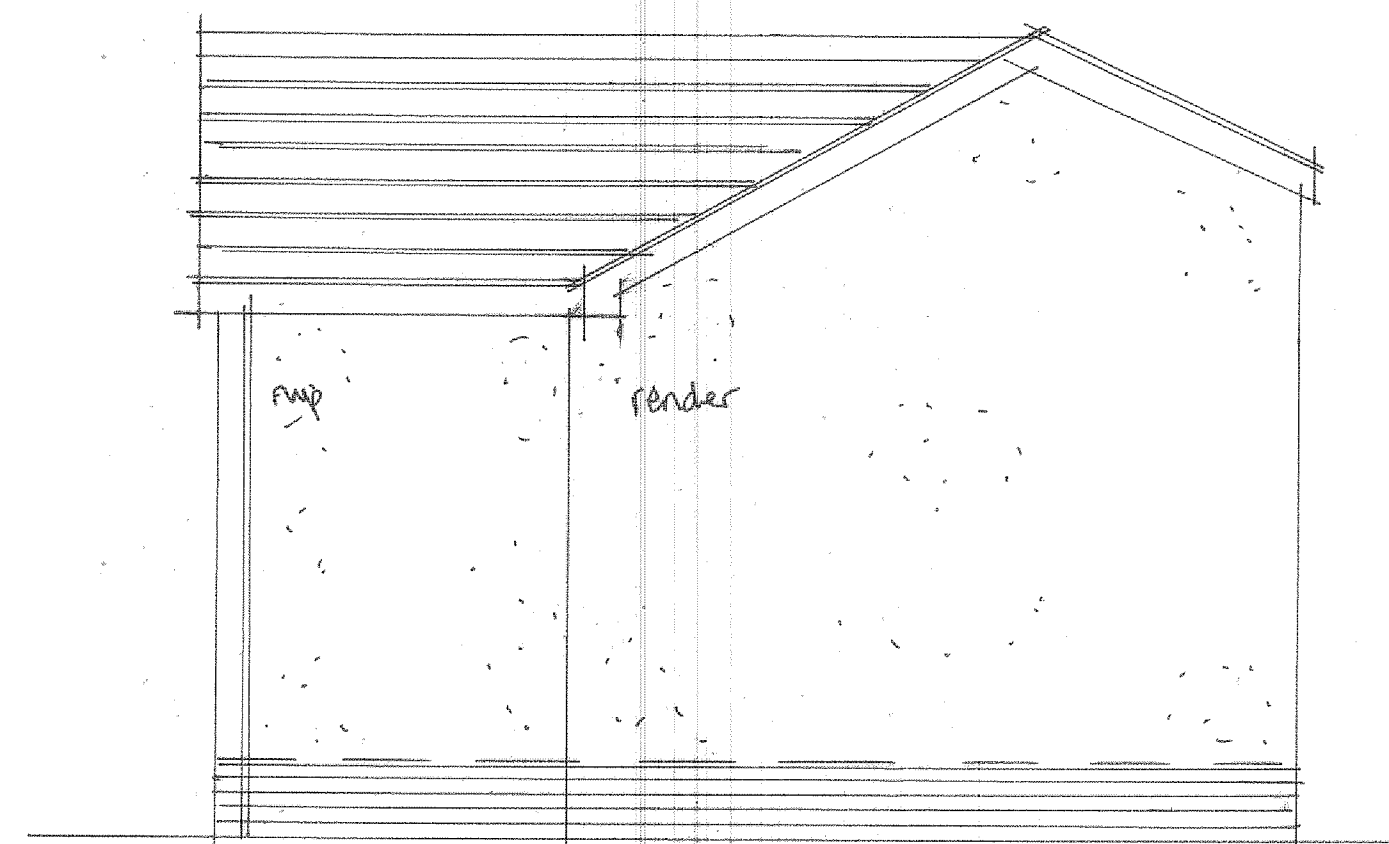

ELEVATION **D**

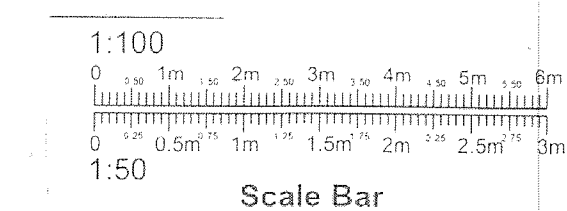

PROJECT  
PROPOSED DETACHED  
STORAGE UNIT.  
DRAWING TITLE  
PROPOSED ELEVATIONS.  
CLIENT  
MR. M. TAHSEEN.  
83, WELL-I-TH LANE,  
ROCHDALE. OL11 2JR.  
SITE ADDRESS  
LAND REAR OF,  
242-246, OLDHAM ROAD,  
ROCHDALE. OL11 2ER,  
OFF MARCROFT PLACE.  
SCALE  
SCALE 1:50@A1  
DRAWING No  
CL 04255936/7.  
DATE  
APR 2025.