


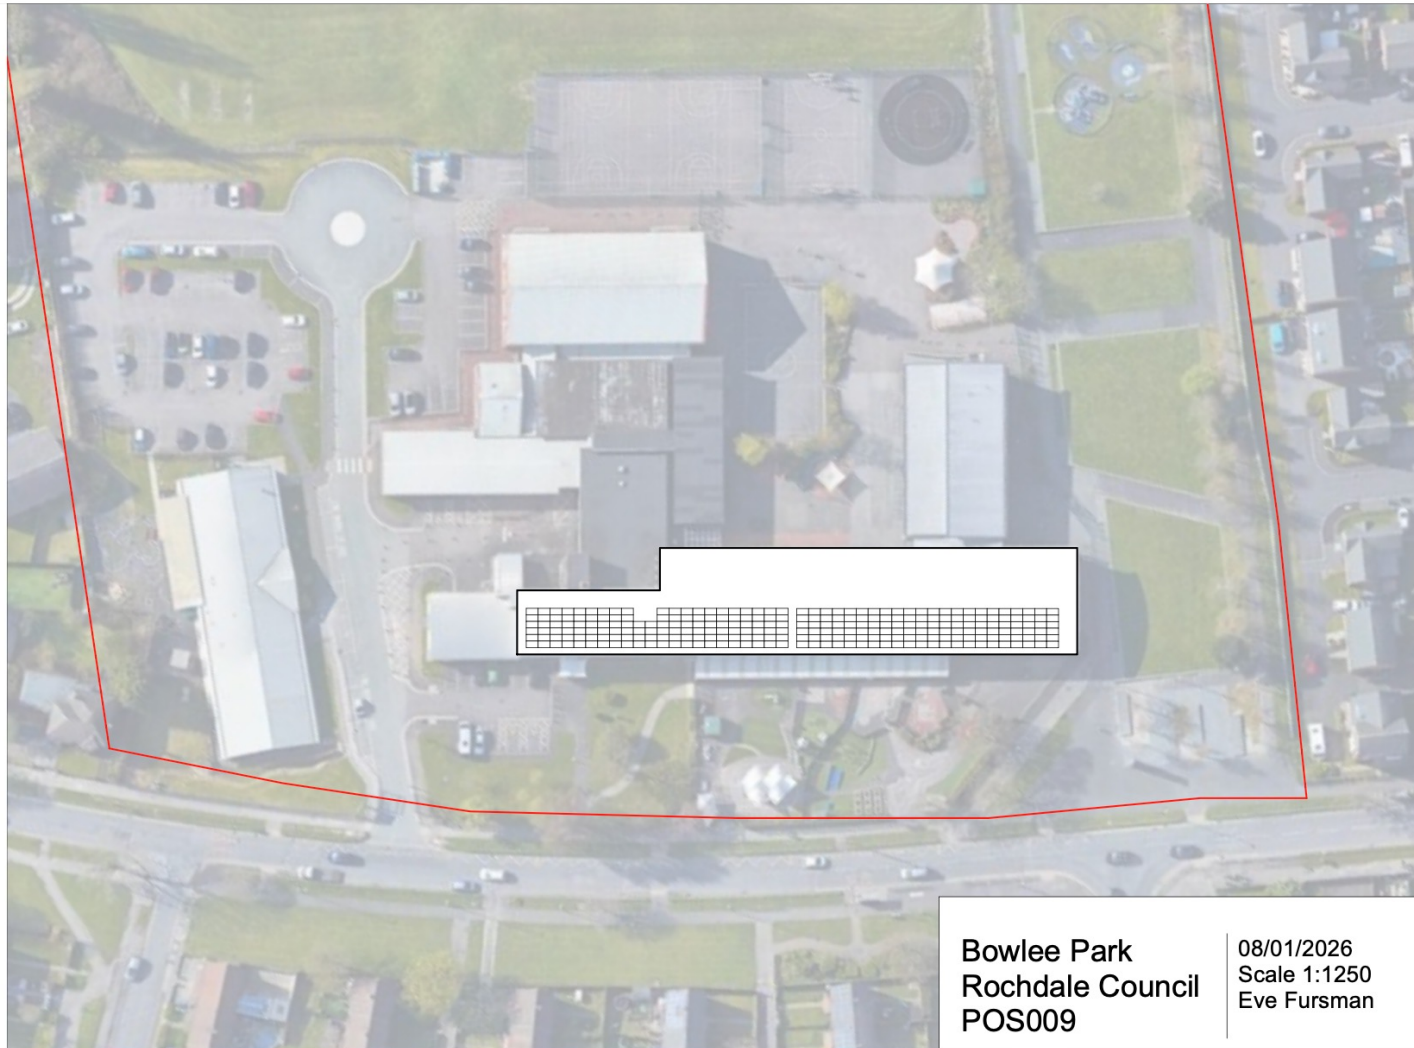

Bowlee Park
Rochdale Council
POS009

08/01/2026
Scale 1:1250
Eve Fursman