


VISUAL SCALE 1:100 @ A3



01-P-Elevation  
1 : 100

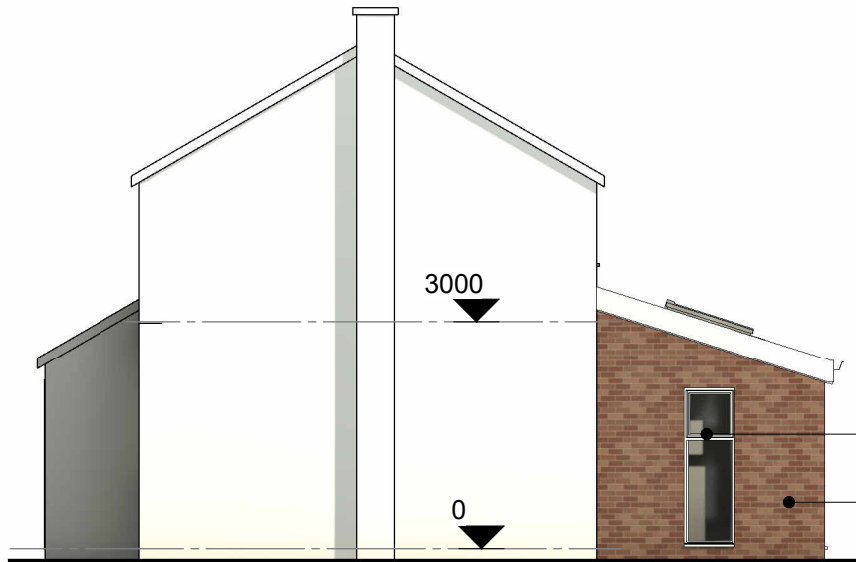

02-P-Elevation  
1 : 100


Tophung tall upvc window  
Matching brick

All new walls, roof, door & windows to match existing



03-P-Elevation  
1 : 100

Roof windows  
Flat roof tiles - grey  
Sliding door  
Tophung tall upvc window  
Matching brick

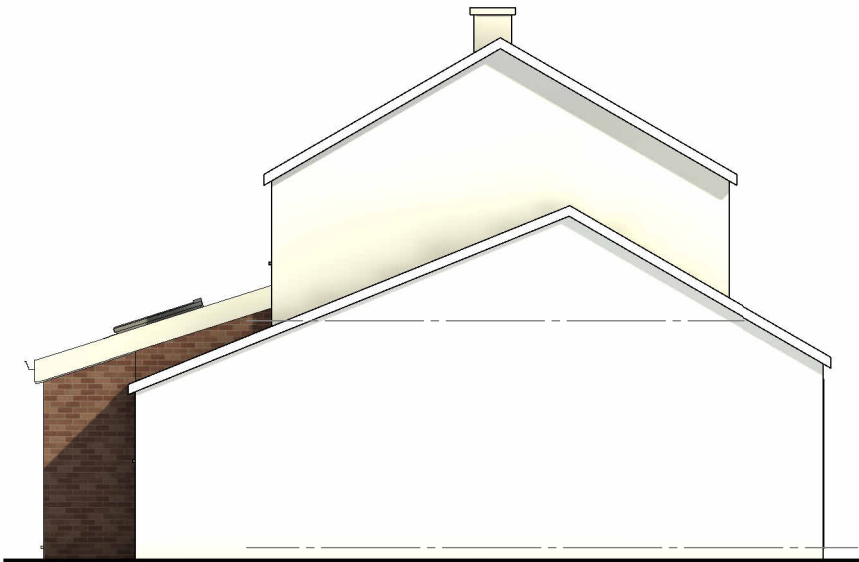

04-P-Elevation  
1 : 100

COPYRIGHT © ALL RIGHTS RESERVED BY ARCHITEK BDC LTD. DRAWING INDICATES DESIGN INTENT ONLY. NOT TO BE USED FOR CONSTRUCTION UNLESS STATED SO. TO BE READ IN CONJUNCTION WITH OTHER DRAWINGS OR SPECIFICATION WHERE PROVIDED.



0161 511 8479

vikas@architek.uk  
916 Stockport Road, Levenshulme, Manchester, M19 3AB

| No. | Description       | Date       |
|-----|-------------------|------------|
| P1  | Issue to Planning | 05.11.2025 |
|     |                   |            |
|     |                   |            |
|                              |  |                                     |                              |                    |                        |                         |
|------------------------------|--|-------------------------------------|------------------------------|--------------------|------------------------|-------------------------|
| PROJECT                      |  | ADDRESS                             |                              | CLIENT             |                        |                         |
| Single storey rear extension |  | 4 Thornbank Close, Heywood OL10 2NH |                              | Adam Callan        |                        |                         |
|                              |  |                                     |                              | Date<br>27.10.2025 | Project number<br>1357 | Scale (@ A3)<br>1 : 100 |
| Rochdale MB Council          |  | PURPOSE OF ISSUE<br>PLANNING        | SHEET<br>Proposed Elevations |                    | DRAWING NUMBER<br>A105 | REV<br>P1               |