
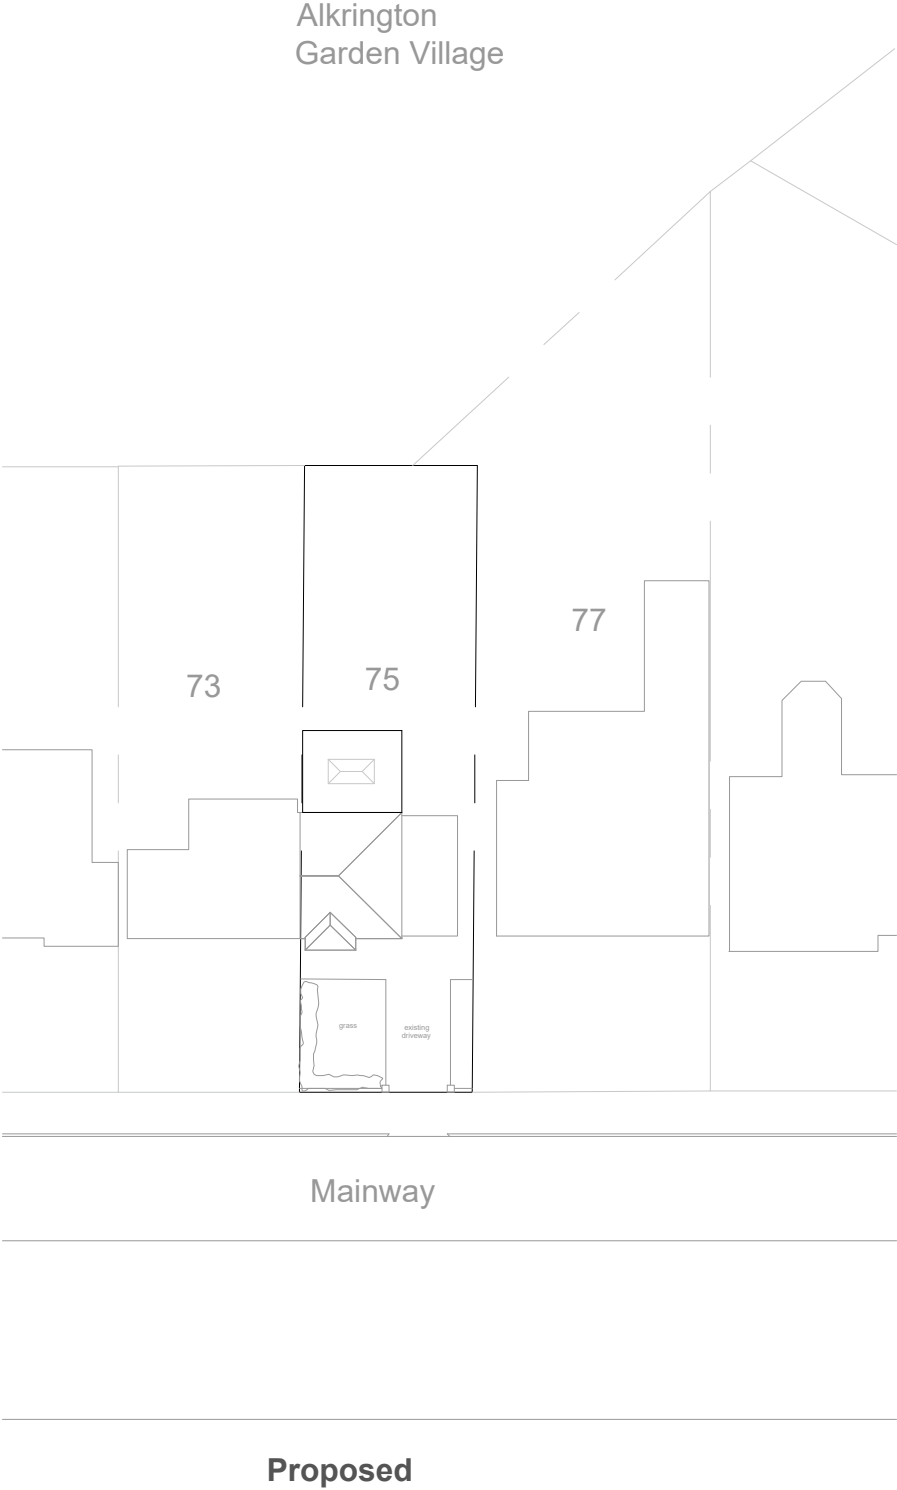
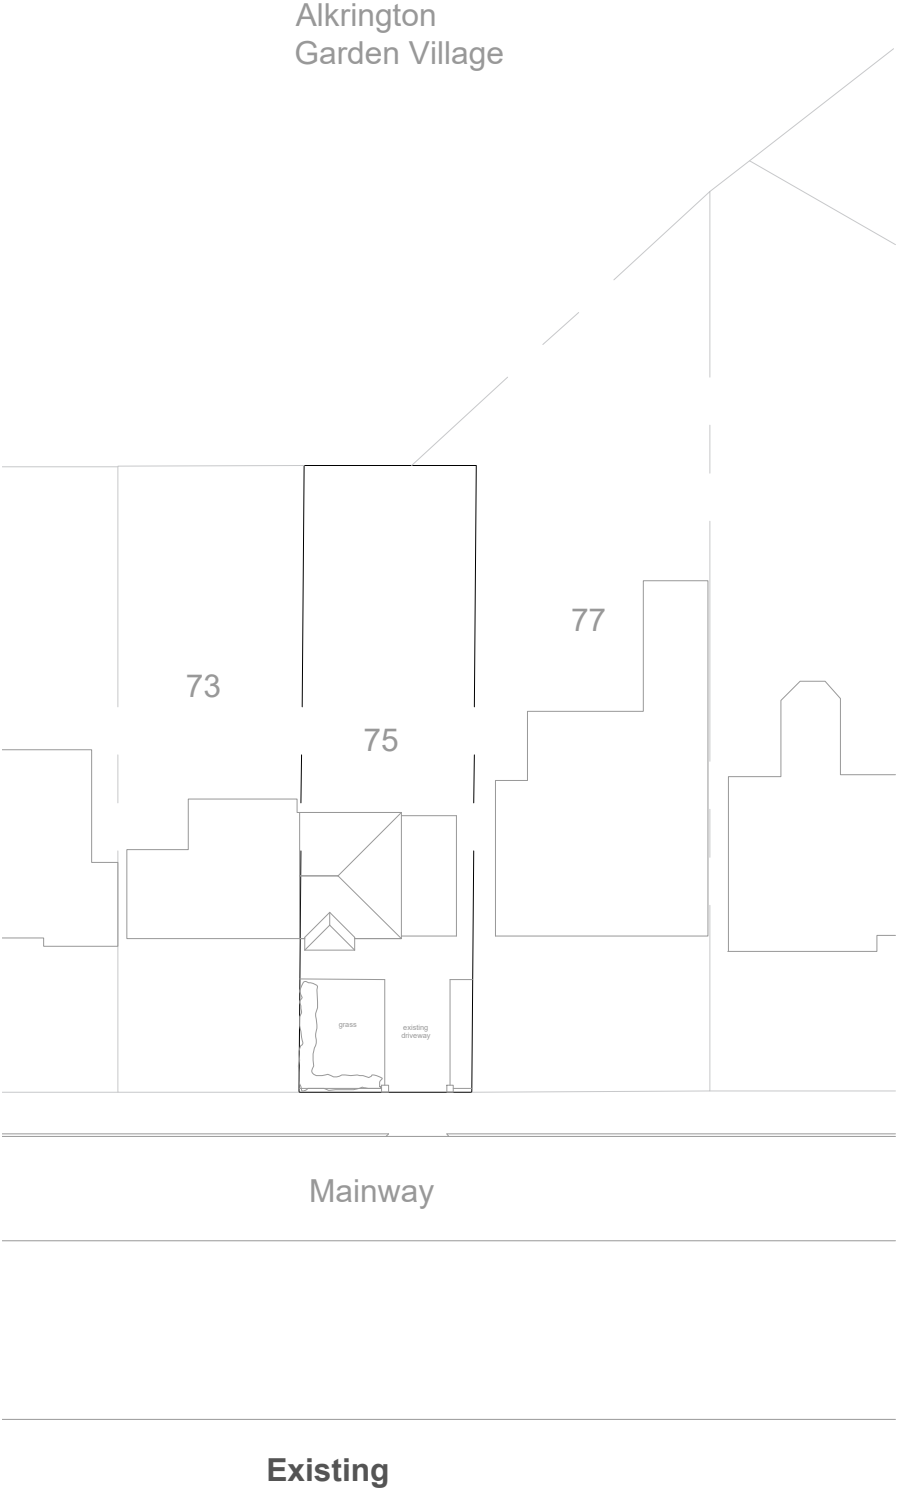


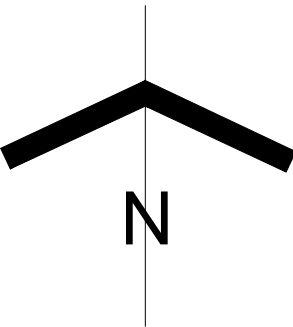

M1 Architecture Ltd
Unit A39, Gate 1, Building, A, Lord N St,
Manchester M40 2HJ
www.m1architecture.co.uk
Telephone: 0330 311 9695

Site Plan 1:500@A3
Proposed

Home extension
75 Mainway
2513

01.