
DO NOT SCALE FROM THIS DRAWING. USE GIVEN DIMENSIONS ONLY.
ALL DIMENSIONS ARE TO BE CHECKED ON SITE BY THE CONTRACTOR.
ANY DIMENSIONAL DISCREPANCIES TO BE REPORTED BACK TO HEALEY CONSULTING PRIOR TO PROCEEDING WITH CONSTRUCTION

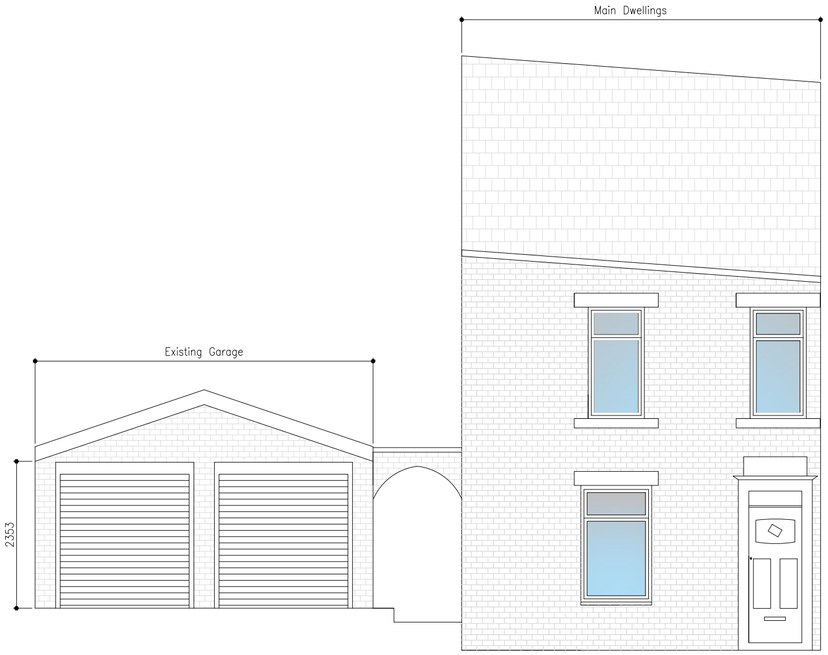


ELEVATION– EXISTING FRONT

Scale 1:50 @ A1


0 1 2 3 4 5

SCALE BAR 1:50

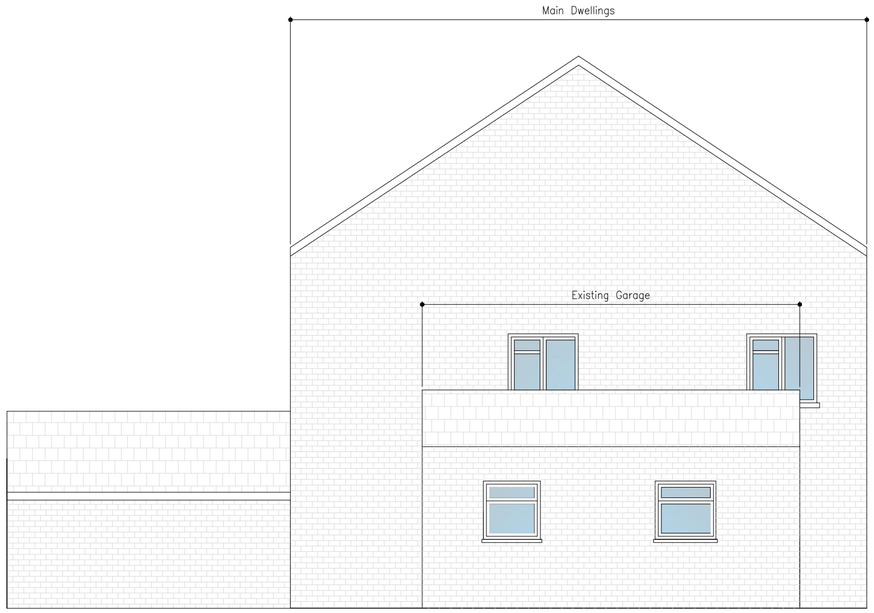

ELEVATION– EXISTING LEFT SIDE

Scale 1:50 @ A1

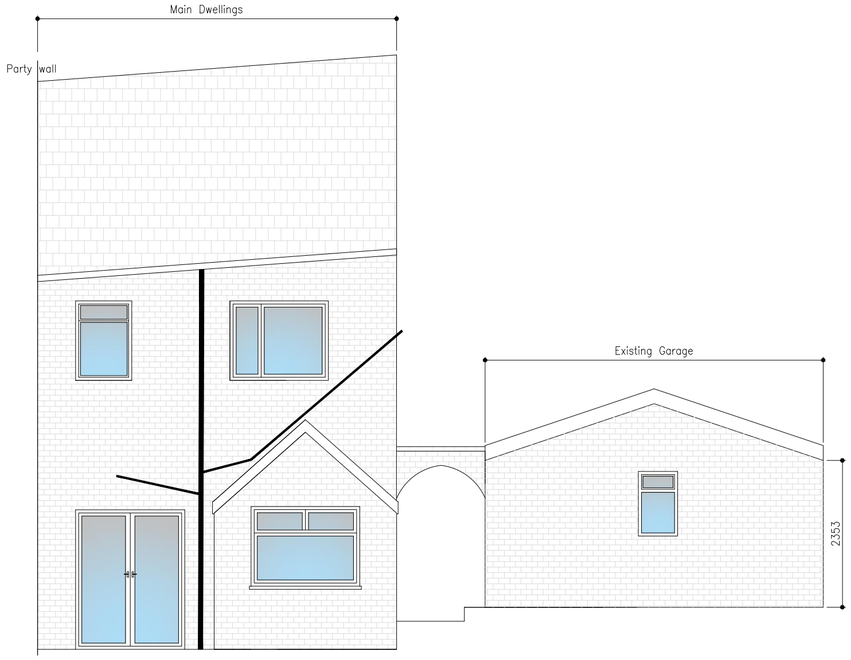

ELEVATION– EXISTING REAR

Scale 1:50 @ A1

PLANNING APPLICATION

REV	DATE	BY	DETAILS OF REVISION

ARCHITECT / CLIENT
MELANIE MCNALLY

PROJECT
21 MILL GATE
LITTLEBOROUGH
OL16 2NU

TITLE
PROPOSED GARAGE CONVERSION
EXISTING ELEVATIONS

DRAWN BY: CR
DATE: 11.11.25
SCALE: 1:50 @ A1
REVISION: –

DRAWING NO.
HC–25646–(20)–02

HEALEY CONSULTING
Brunel House
63 Dale Street
Milnrow
Rochdale
OL16 3NJ
Tel: 01706 343961
Fax: 01706 343981
email: office@healeyconsulting.co.uk
copyright: Healey Consulting

HEALEY consulting
structural engineering consultants

A1 size drawing sheet (841mm x 594mm) scale is approx. double at A3 size