



DO NOT SCALE FROM THIS DRAWING. USE GIVEN DIMENSIONS ONLY. ALL DIMENSIONS ARE TO BE CHECKED ON SITE BY THE CONTRACTOR.
ANY DIMENSIONAL DISCREPANCIES TO BE REPORTED BACK TO HEALEY CONSULTING PRIOR TO PROCEEDING WITH CONSTRUCTION

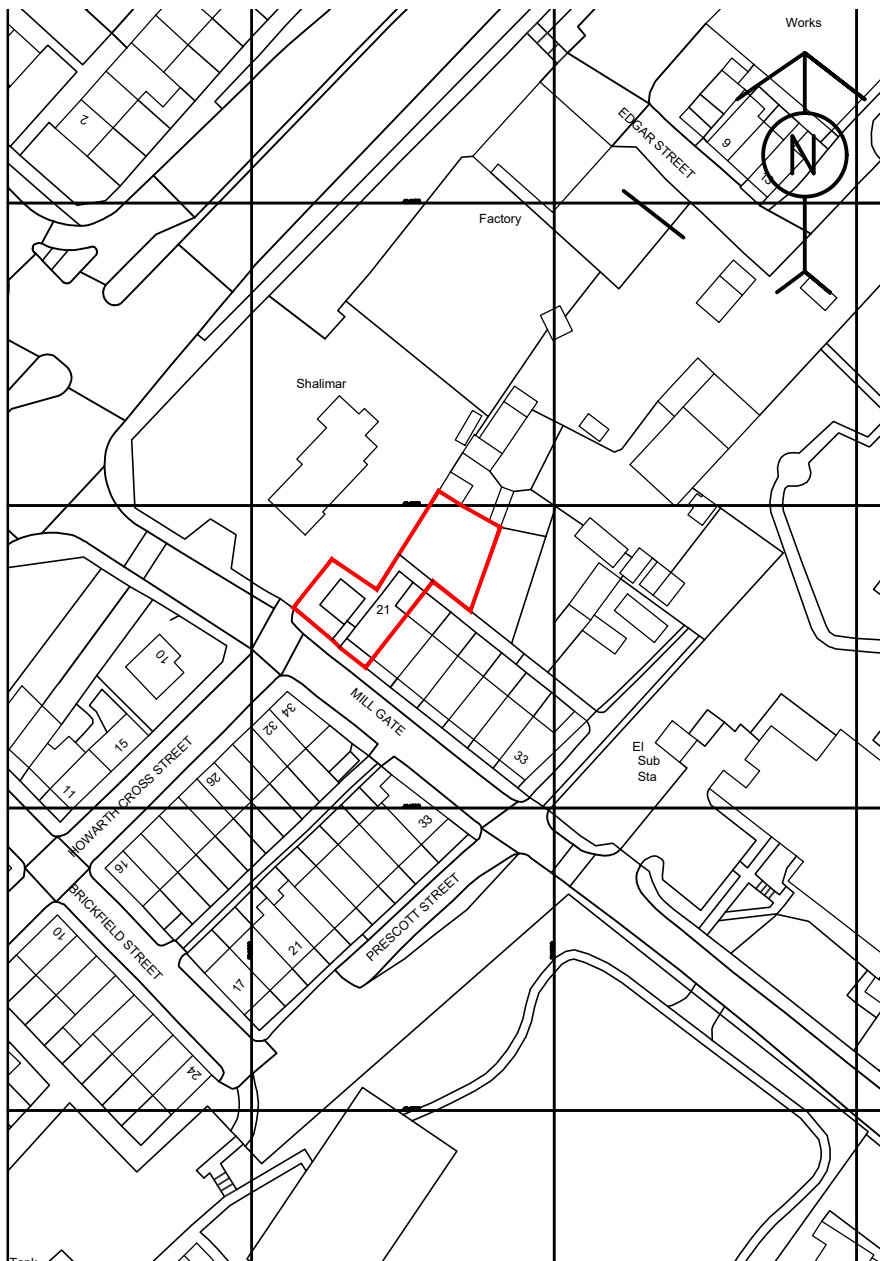

LOCATION PLAN

Scale 1:1250

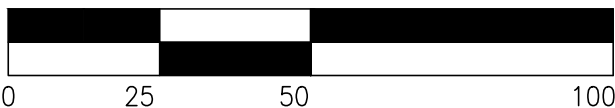

SCALE BAR 1:1250

PLANNING APPLICATION

REV	DATE	BY	DETAILS OF REVISION

ARCHITECT / CLIENT
MELANIE MCNALLY

PROJECT
**21 MILL GATE
LITTLEBOROUGH
OL16 2NU**

TITLE
**PROPOSED GARAGE CONVERSION
SITE LOCATION PLAN**

PROJECT NO.
HC-25646

DRAWING NO.
(60)-01

REVISION
-

DRAWN BY
CR

DATE
17.11.25

SCALE
1:1250

HEALEY CONSULTING
Brunel House
63 Dale Street
Milnrow
Rochdale
OL16 3NJ

Tel: 01706 343961
Fax: 01706 343981

email: office@healeyconsulting.co.uk
copyright: Healey Consulting

