


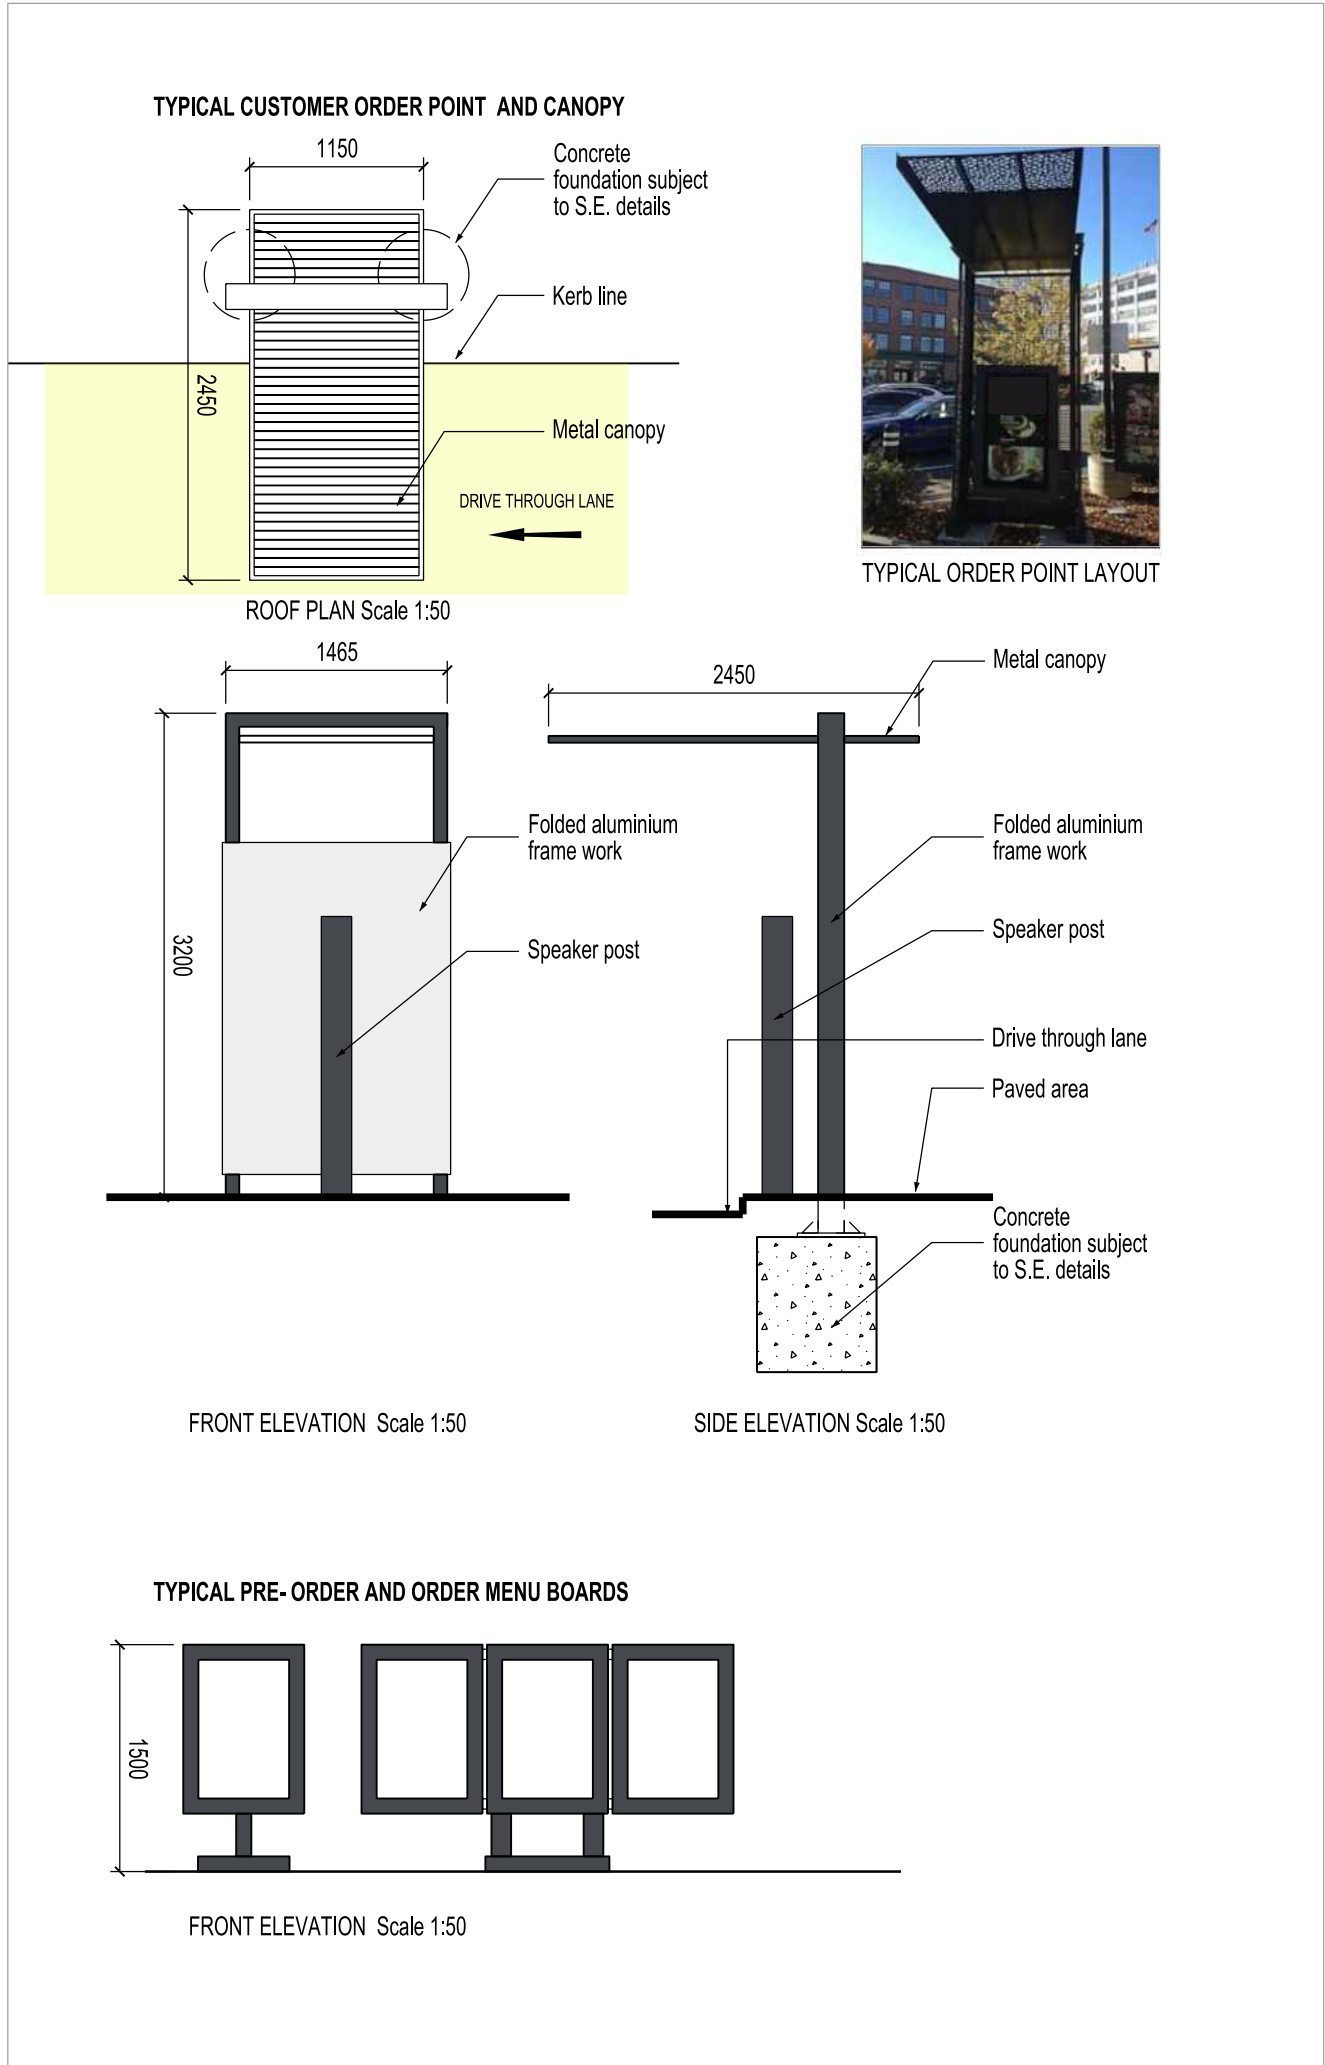


UNIT 2
CUSTOMER ORDER POINT
AND CANOPY


PRE- ORDER AND ORDER
MENU BOARDS

UNIT 1
CUSTOMER ORDER POINT
AND CANOPY

PRE- ORDER AND ORDER
MENU BOARDS

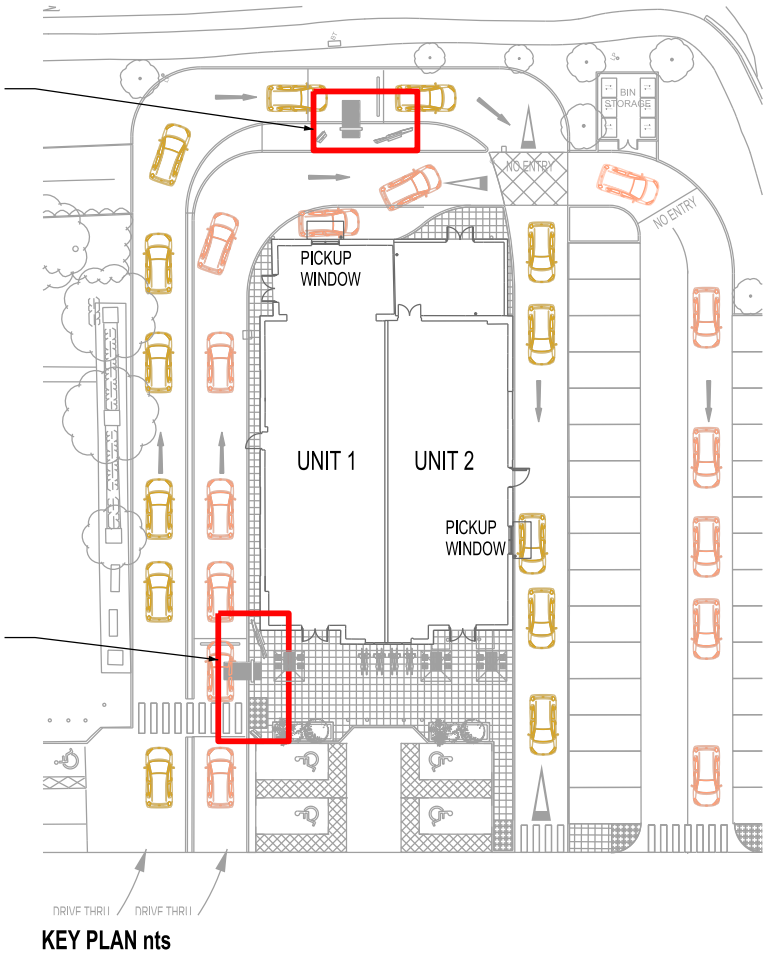

THIS DRAWING IS PROTECTED BY COPYRIGHT AND MUST NOT BE COPIED OR REPRODUCED WITHOUT THE WRITTEN CONSENT OF R.G. PARTNERSHIP LIMITED.

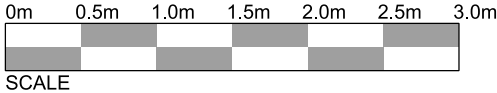

A	10.09.25 PLANNING ISSUE	CF
REV.	DATE	NOTES
		INIT.

CLIENT / PROJECT				
AIG HOLDINGS LTD				
SANDBROOK PARK, ROCHDALE				
OL11 1RY				
DRAWING TITLE				
PROPOSED ORDER POINT				
AND SIGNS				
OPTION 2				
STATUS				
PLANNING				
DATE	DRAWN	SCALE @ A3		
16.07.2025	CF	1:50		
PROJECT NUMBER	UNIT / BLOCK	CI / SFB CODE	TYPE & NUMBER	REVISION LETTER
11649	D	021	A	

Site Location Plans	L	GA Plans	P	Elevations	E
Sections	S	Details	D	Prefix Colour	C

THE RATCLIFFE GROVES PARTNERSHIP

LONDON
19 BEDFORD ROW
LONDON WC1R 4EB
T. 020 7600 6666 E. london@rgp.uk.com
www.rgp.uk.com

MANCHESTER
105 MANCHESTER ROAD
BURY LANCASHIRE BL9 0TD
T. 0161 797 6000 E. manchester@rgp.uk.com

