





SITE LOCATION
(Scale 1:50000)
Ordnance Survey map extract
based upon Landranger map series
with the permission of the controller of
His Majesty's Stationery Office
Crown copyright. Licence No. 100060020

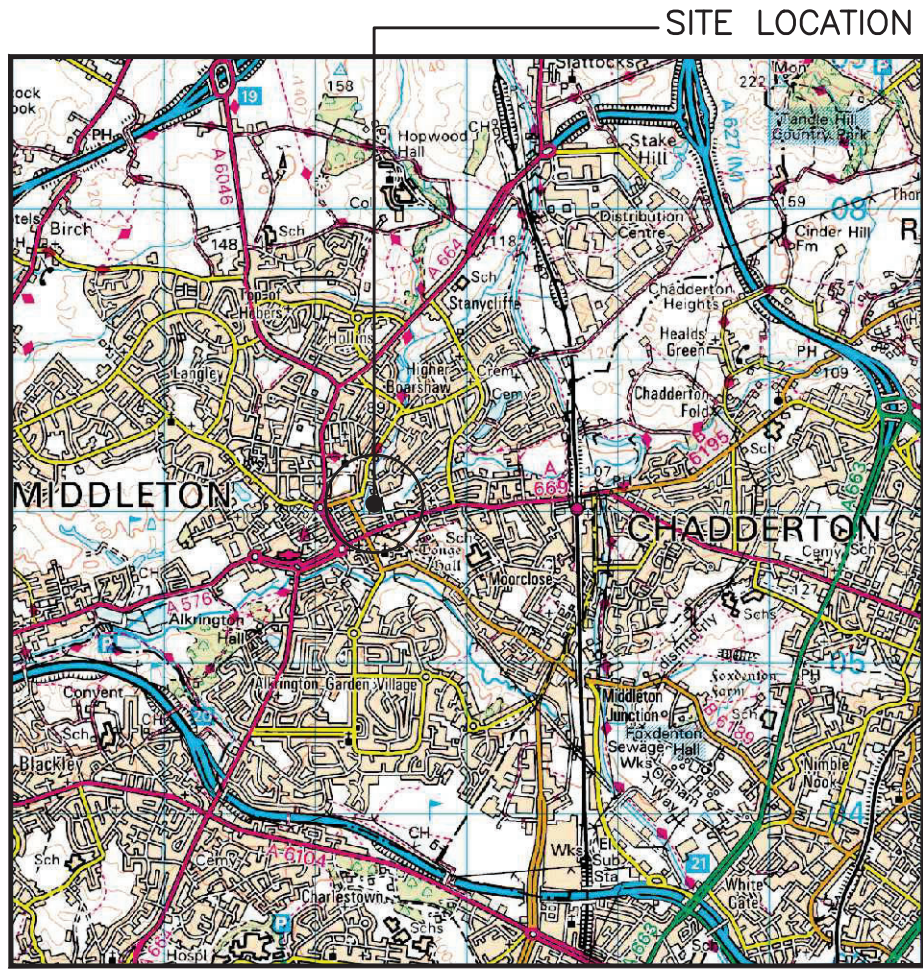

SITE PHOTOGRAPH

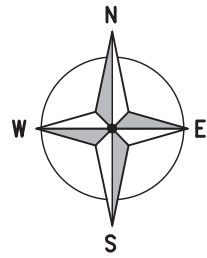


406100

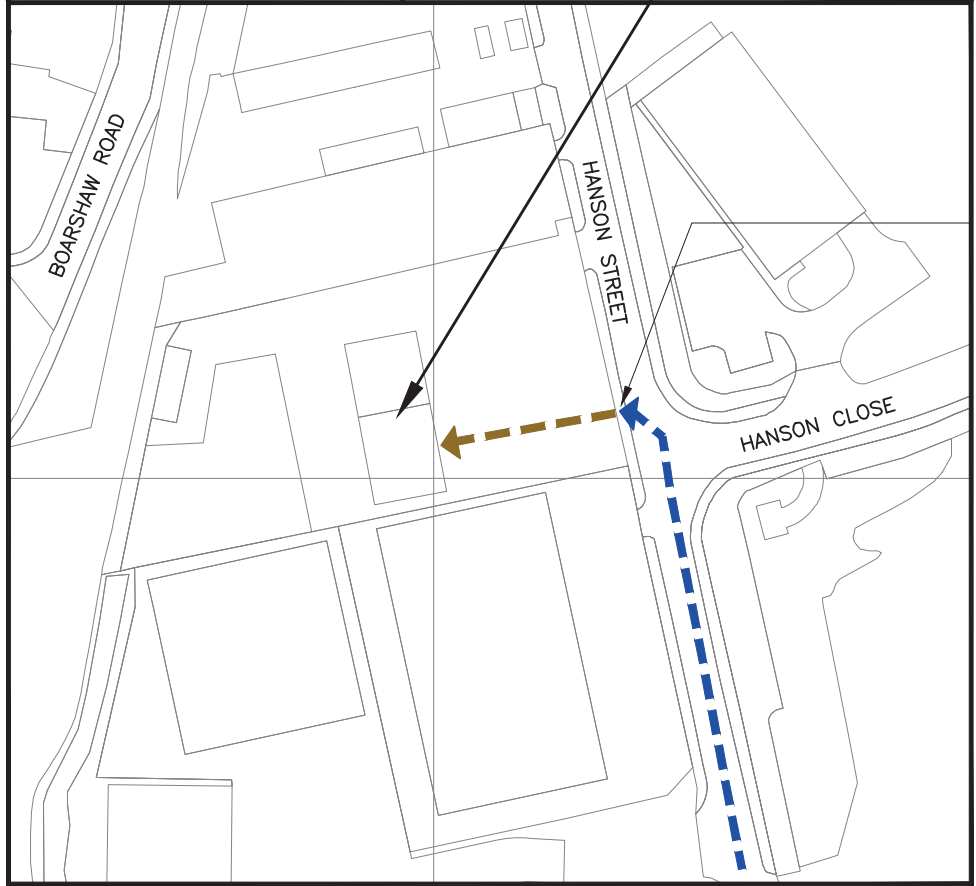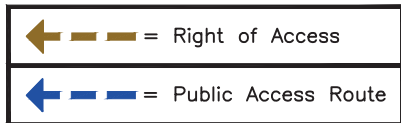

EXISTING 5m
WIDE ACCESS
GATE TO BE
MODIFIED &
USED FOR
AMP ENERGY
ACCESS

DETAILED SITE LOCATION
(Scale 1:1250)

Based upon Ordnance Survey map extract
with the permission of the Controller of
His Majesty's Stationery Office.
Crown copyright. Licence No. 100060020

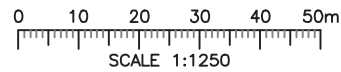

ALL DIMENSIONS ARE IN mm UNLESS NOTED OTHERWISE

N.G.R. E: 387393 N: 406110

SITE DIRECTIONS:

AT JUNCTION 20 OF THE M60, TAKE THE
A664 EXIT TO MIDDLETON/BLACKLEY, TURN
LEFT ONTO MANCHESTER NEW RD/A664, AT
THE ROUNDABOUT TAKE THE 3RD EXIT
ONTO OLDHAM RD, AT THE ROUNDABOUT
TAKE THE 2ND EXIT ONTO OLDHAM
RD/A669, TURN LEFT ONTO TOWNLEY
ST/B6189, TURN RIGHT ONTO SPRING VALE,
TURN LEFT ONTO HANSON ST, TURN LEFT
INTO COMPOUND OPPOSITE HANSON CLOSE,
SITE IS IMMEDIATELY BEYOND ACCESS GATE

WHAT3WORDS: FORM.HOGS.SUMMER

A	PLANNING ISSUE	GL	SB	02.06.25
REV	MODIFICATION	BY	CH	DATE



Unit E, Madison Place, Northampton Road,
Manchester, M40 5AG
Tel: 0161 785 4500
Fax: 0161 785 4501
Web: www.clarke-telecom.com



Site Name		Opt.
WHITBROOK		—
Site Ref: No		
P – 119062		
Site Address / Contact Details		
LAND ON WESTSIDE OF HANSON STREET MIDDLETON MANCHESTER M24 2YP		
Drawing Title:		
SITE LOCATION MAPS		
Purpose of issue:		Dwg Rev:
PLANNING		
Drawing Number:		
01		A
Surveyed By:	Original Sheet Size:	Pack Issue:
DW	A3	
Drawn:	Date:	Checked:
GL	02.06.25	SB
		Date:
		02.06.25
		A