
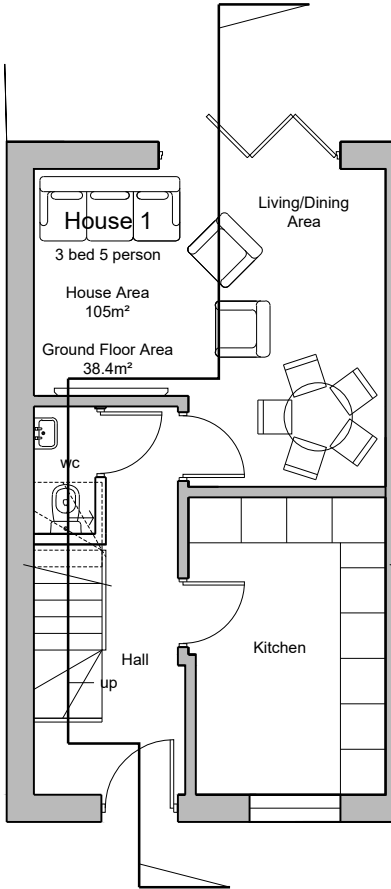


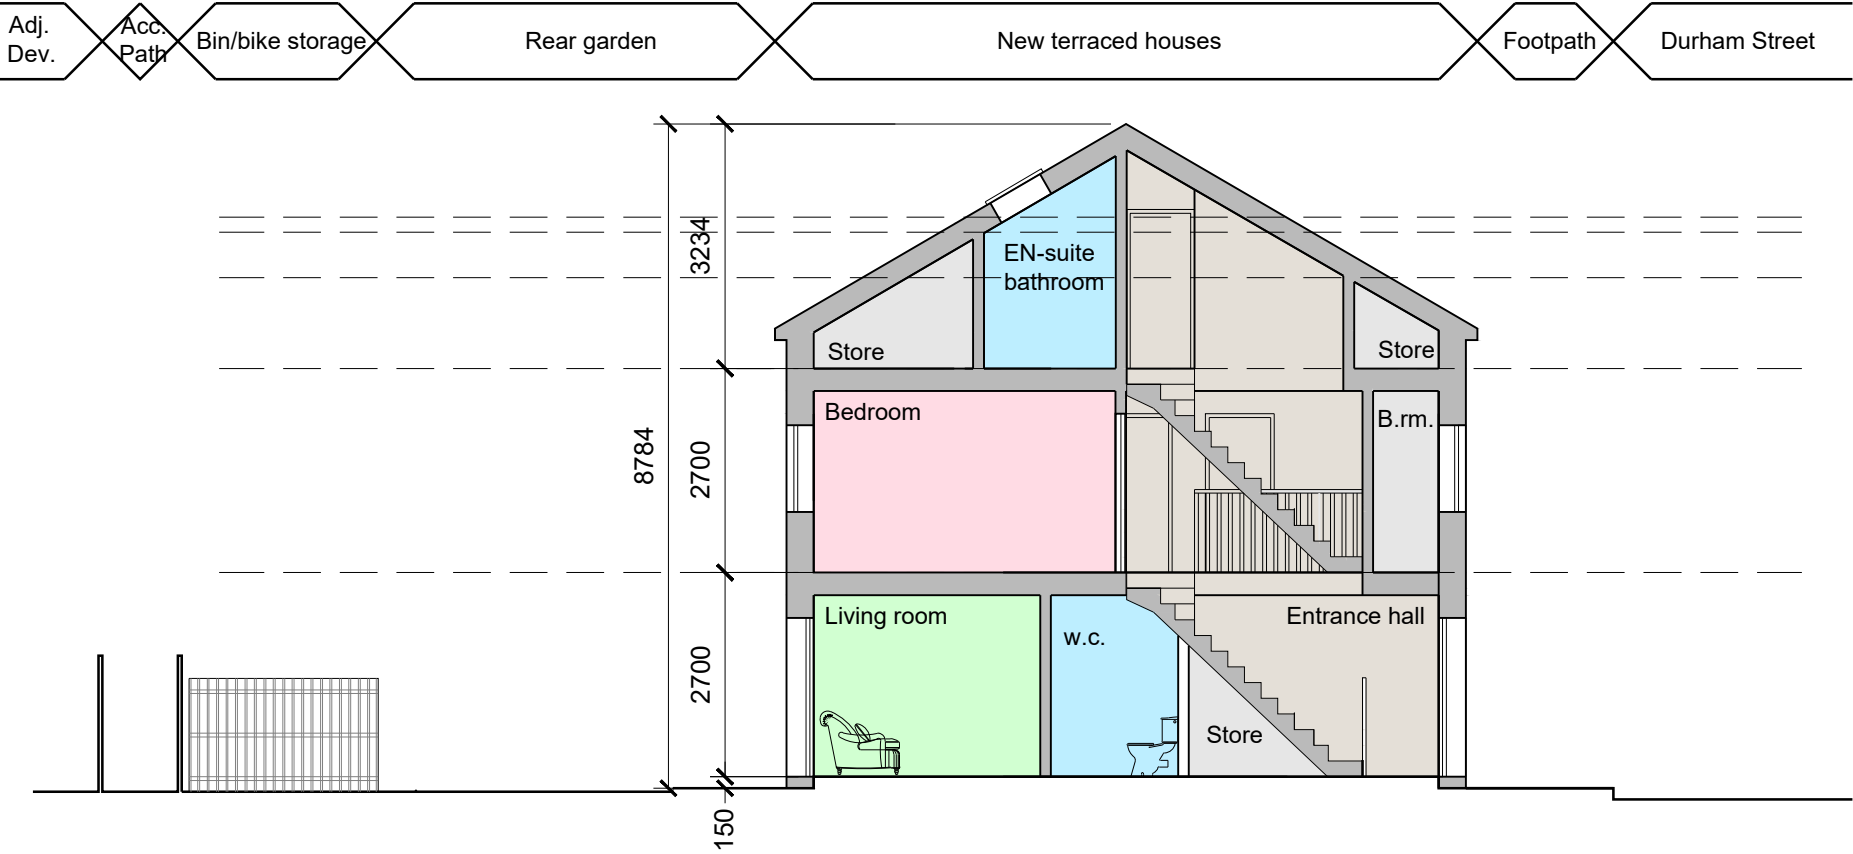

Copyright Notice: This drawing is the copyright of Design Studio - North LLP (Architects) and shall not be reproduced without permission. © 2025				Project	Client
				4no. new Builds on plot of land between 22 and 34 Durham Street, Rochdale. OL11 1JJ	Mr U. Ali
					Dwg. Title Proposed Building Section
Dwg. Purpose Planning	No.	Revision / Issue	Date		

ds

DESIGN STUDIO NORTH
ARCHITECTS

17-19 Stott Hill Cathedral Quarter Bradford BD1 4EH
Tel : (01274) 727745 - Fax : (01274) 726817
Email : mail@ds-n.co.uk

Dwg. No. 597-001-0007		Rev. _____
Scale _____	Date _____	
1:100 @ A3	Jan 2025	
Drawn by _____	Checked _____	
JLR	DKW	