


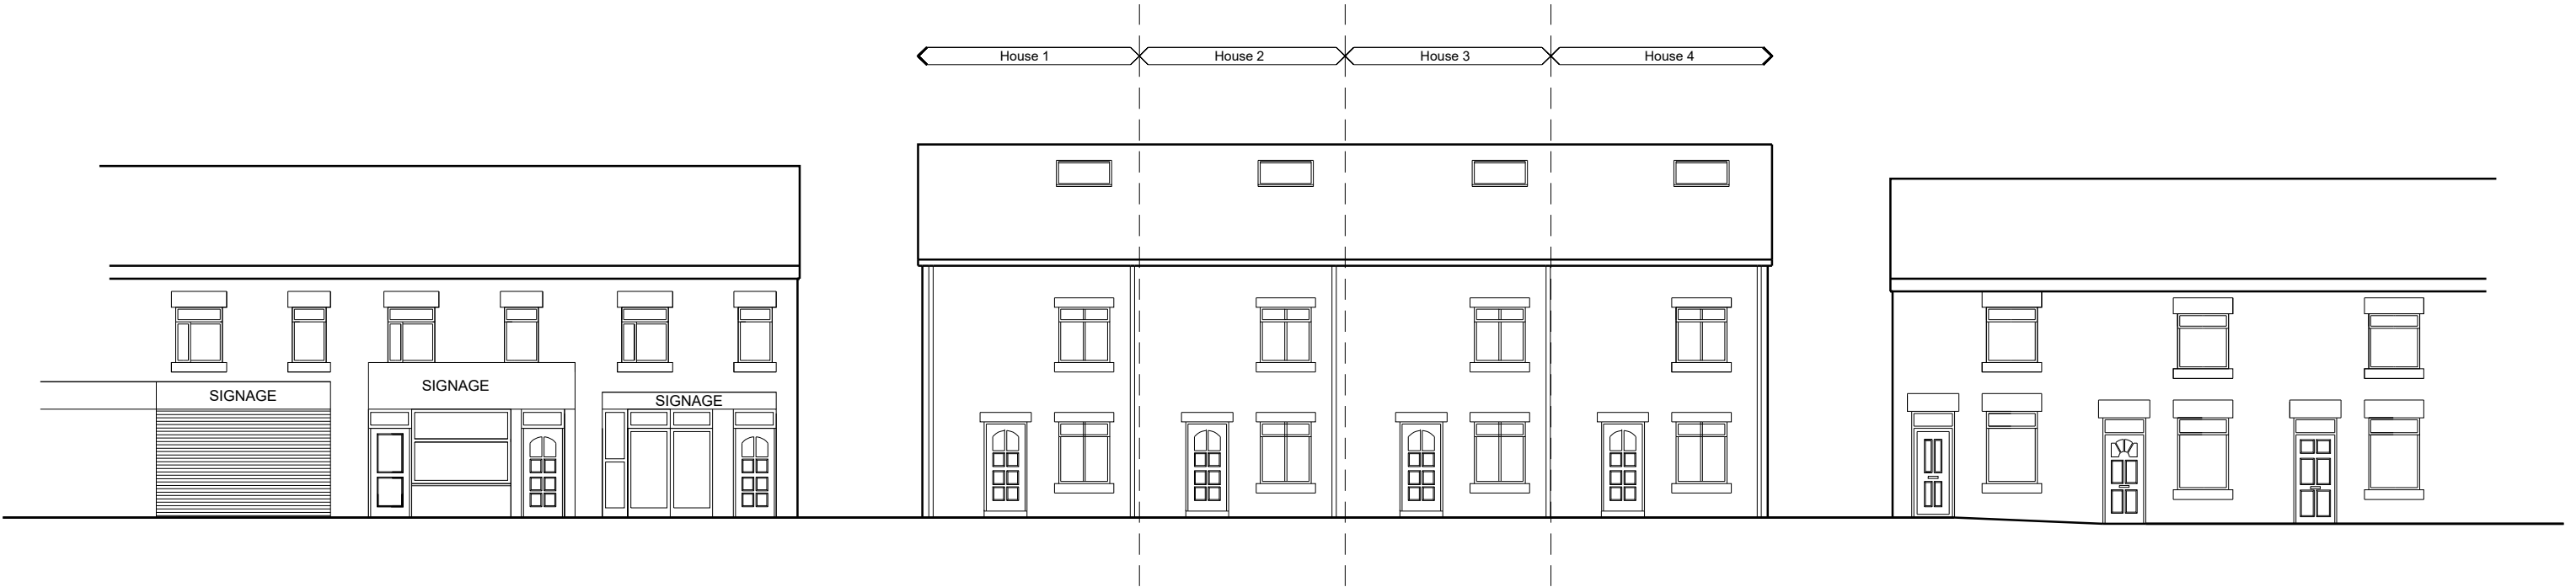

Copyright Notice: This drawing is the copyright of Design Studio - North LLP (Architects) and shall not be reproduced without permission. © 2025 Dwg. PurposePlanning			Project	Client
			4no. new Builds on plot of land between 22 and 34 Durham Street, Rochdale. OL11 1JJ	Mr U. Ali
	No.	Revision / Issue	Date	Dwg. Title Proposed Elevation in Context

DESIGN STUDIO NORTH
ARCHITECTS

17-19 Stott Hill Cathedral Quarter Bradford BD1 4EH
Tel : (01274) 727745 - Fax : (01274) 726817
Email : mail@ds-n.co.uk

Dwg. No.	Rev.
597-001-0009	
Scale	Date
1:150 @ A3	May 2025
Drawn by	Checked
JLR	DKW