

Samples to be approved by architect prior to commencement



Paint Colour 1

RAL 3005
Wine Red

Paint Colour 2

RAL 3003
Ruby Red

Paint Colour 3


RAL 3014
Antique Pink

Paint Colour 4

RAL 3015
Light Pink


Paint Colour 5

RAL 9003
Signal White

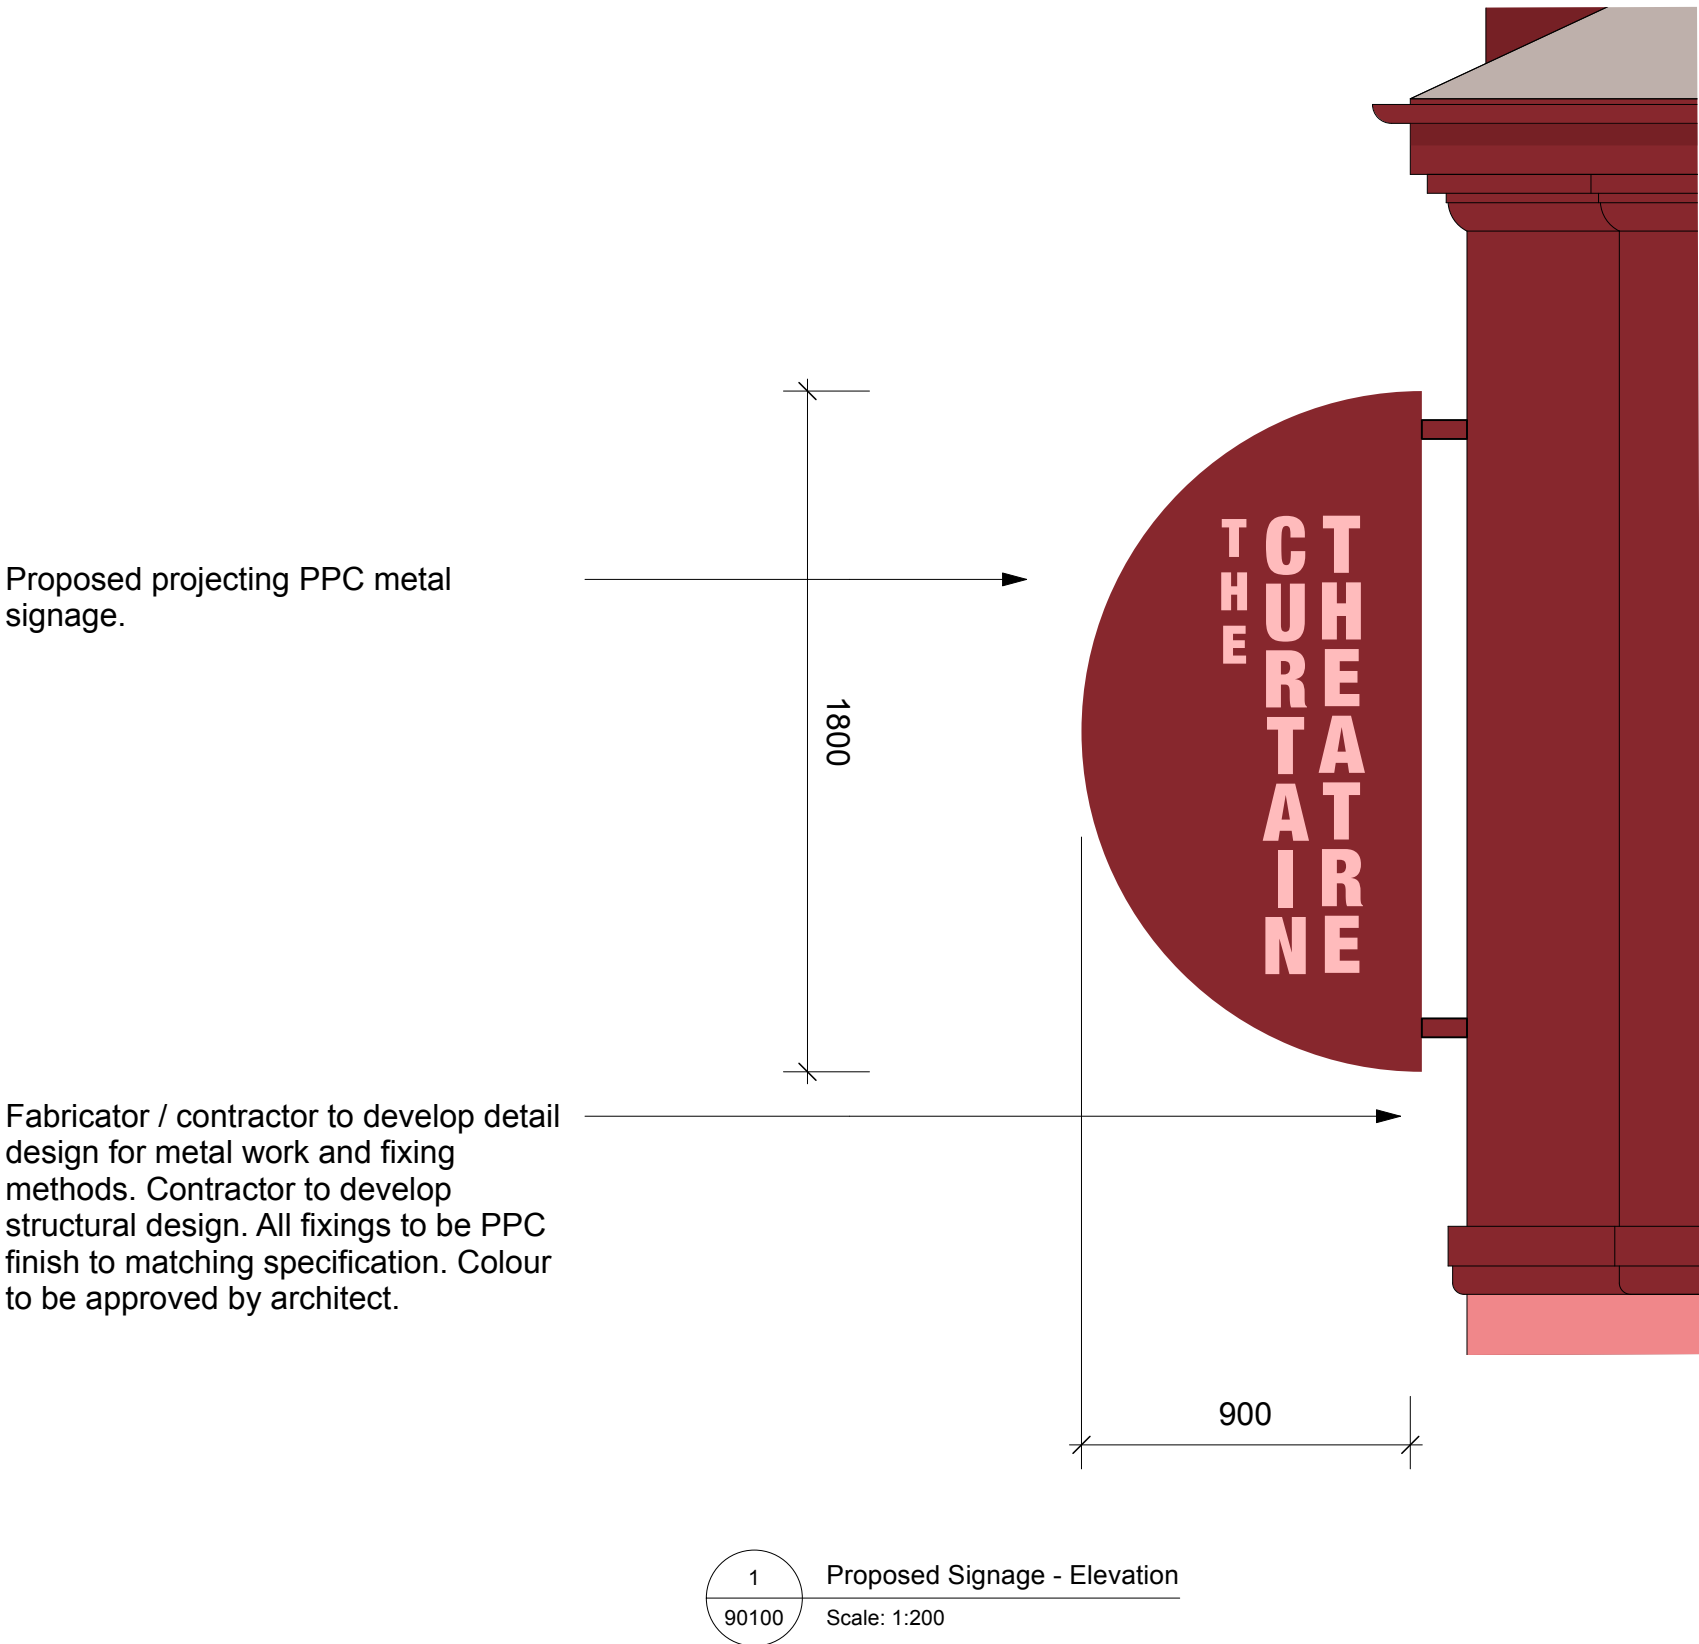


Lighting Key

- L-01
- Projecting light fitting type
L-01
- L-02
- LED lighting track
integrated into signage
- L-03
- Projecting light fitting type
L-03
- L-04
- Vitrine product with
integrated lighting
- L-05
- Projecting light fitting type
L-05

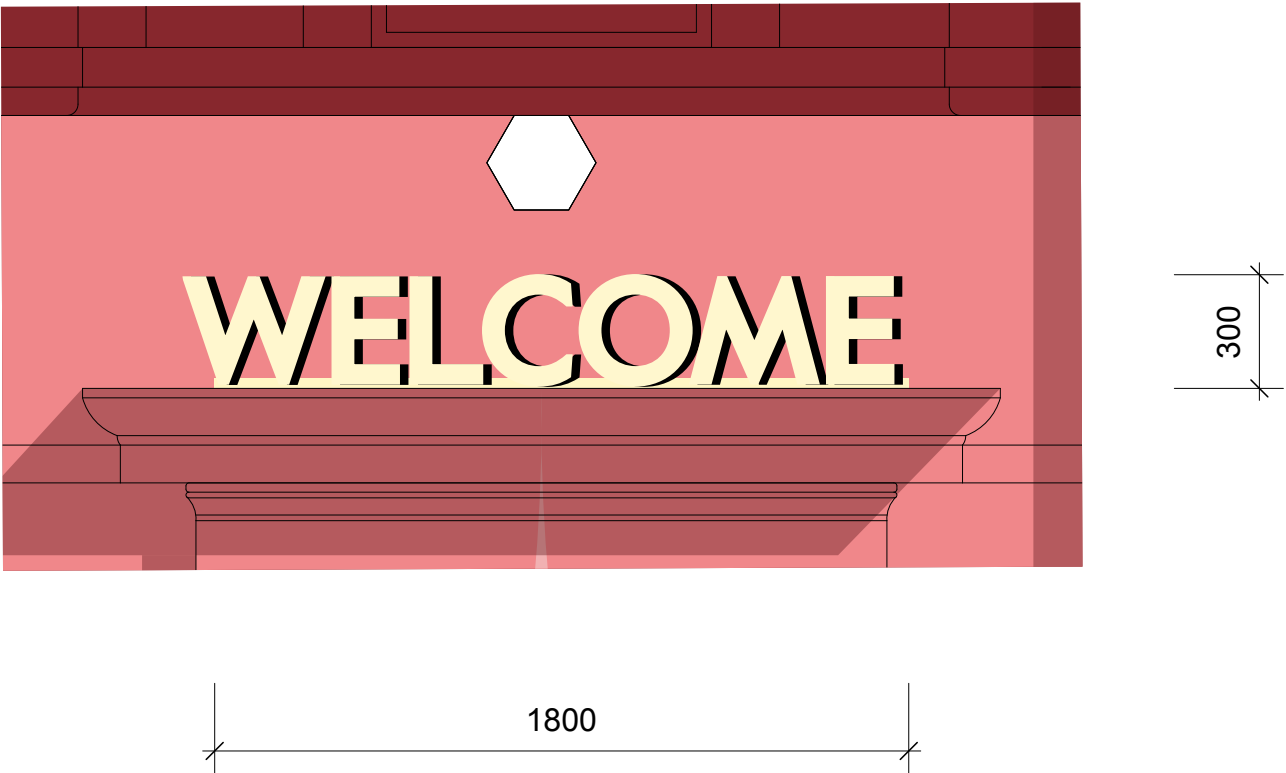

2
90100

Proposed Welcome Signage - Elevation
Scale: 1:200

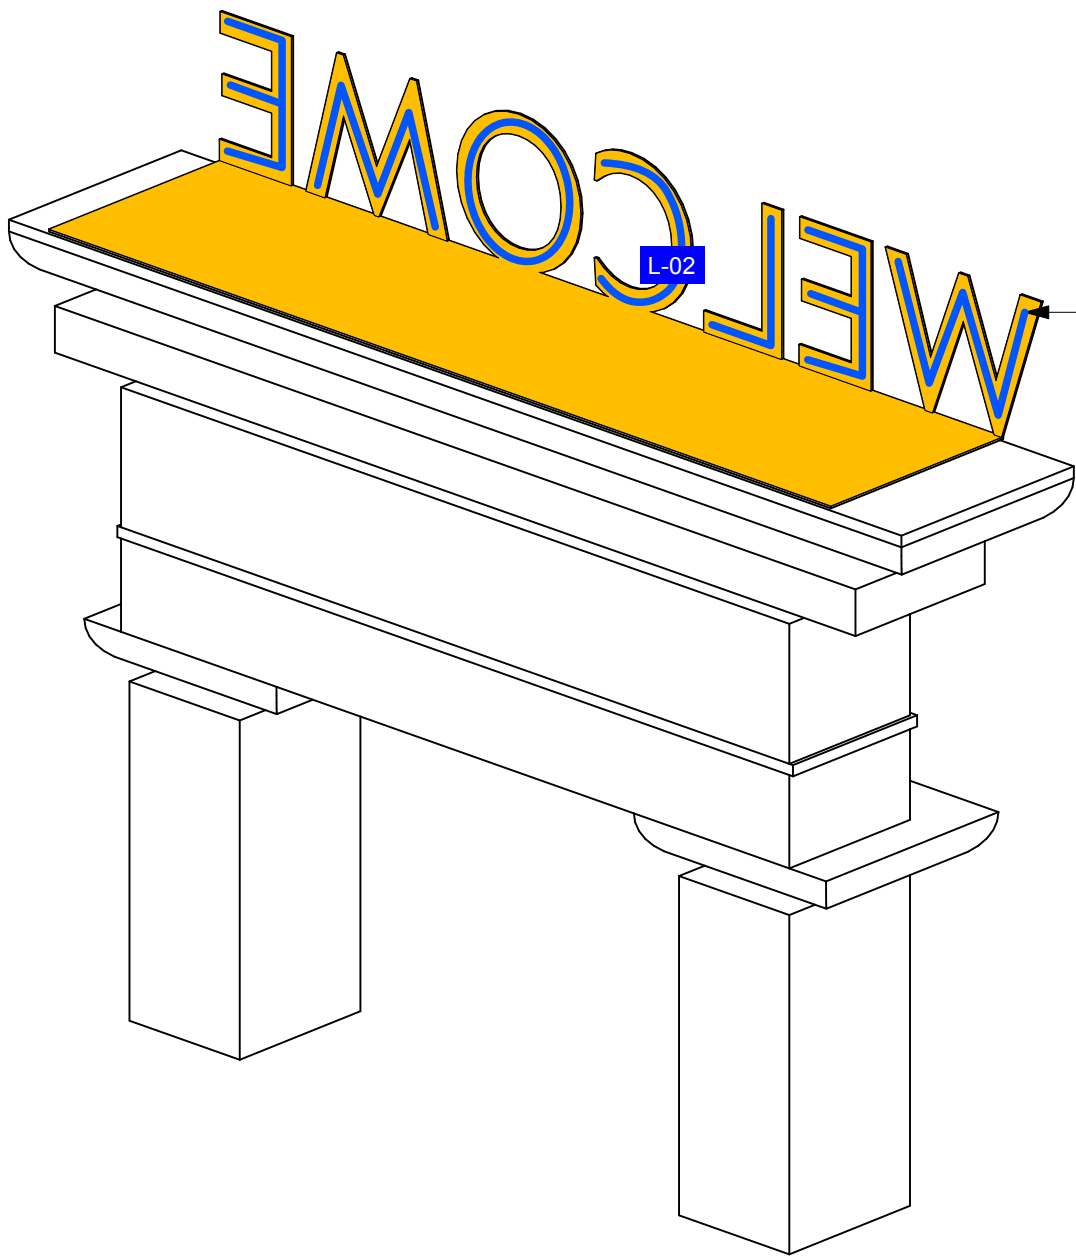

Proposed projecting metal signage with integrated lighting. Signage fixed at base to existing lintel, subject to review by fabricator / contractor. Fabricator / contractor to develop detail design for metal work and fixing methods. Contractor to develop structural design.

3
90100

Proposed Welcome Signage - Axo
Scale: N/A



Notes

Use figured dimensions only. Do not scale from this drawing. Issued for purpose indicated only. All dimensions to be checked on site. Architect to be notified of any discrepancies before construction commences. Structural and services information is indicative only - refer to consultants' drawings and specification for details and setting out. All work and materials to be in accordance with current applicable statutory legislation and to comply with all relevant codes of practice and British and European standards. Information contained within this drawing is the sole copyright of IF_DO (IF Design Office Ltd) and not to be reproduced without expressed wishes.

Revisions			
A	12/12/2025	SK	Issued for Planning

Consultants

Key Plan

IF_DO

First Floor, 23 Charlotte Road, EC2A 3PB
+44 (0)203 645 6789
info@ifdo.co
www.ifdo.co

Client

Rochdale Development Agency

Project

Curtain Theatre

Drawing Title

Proposed Signage

Drawing Status	Drawn	Checked	Revision
POI	SK	LS	A
Project No.	Date	Scale @ A1	Scale @ A3
25007	17/12/2025	1:50	1:100
Drawing Number			
25007-IFDO-XX-XX-DR-A-90100			