


NO PART OF EXTENSION,
ABOVE OR BELOW GROUND,
TO ENCROACH OVER BOUNDARY

FENCE RETAINED

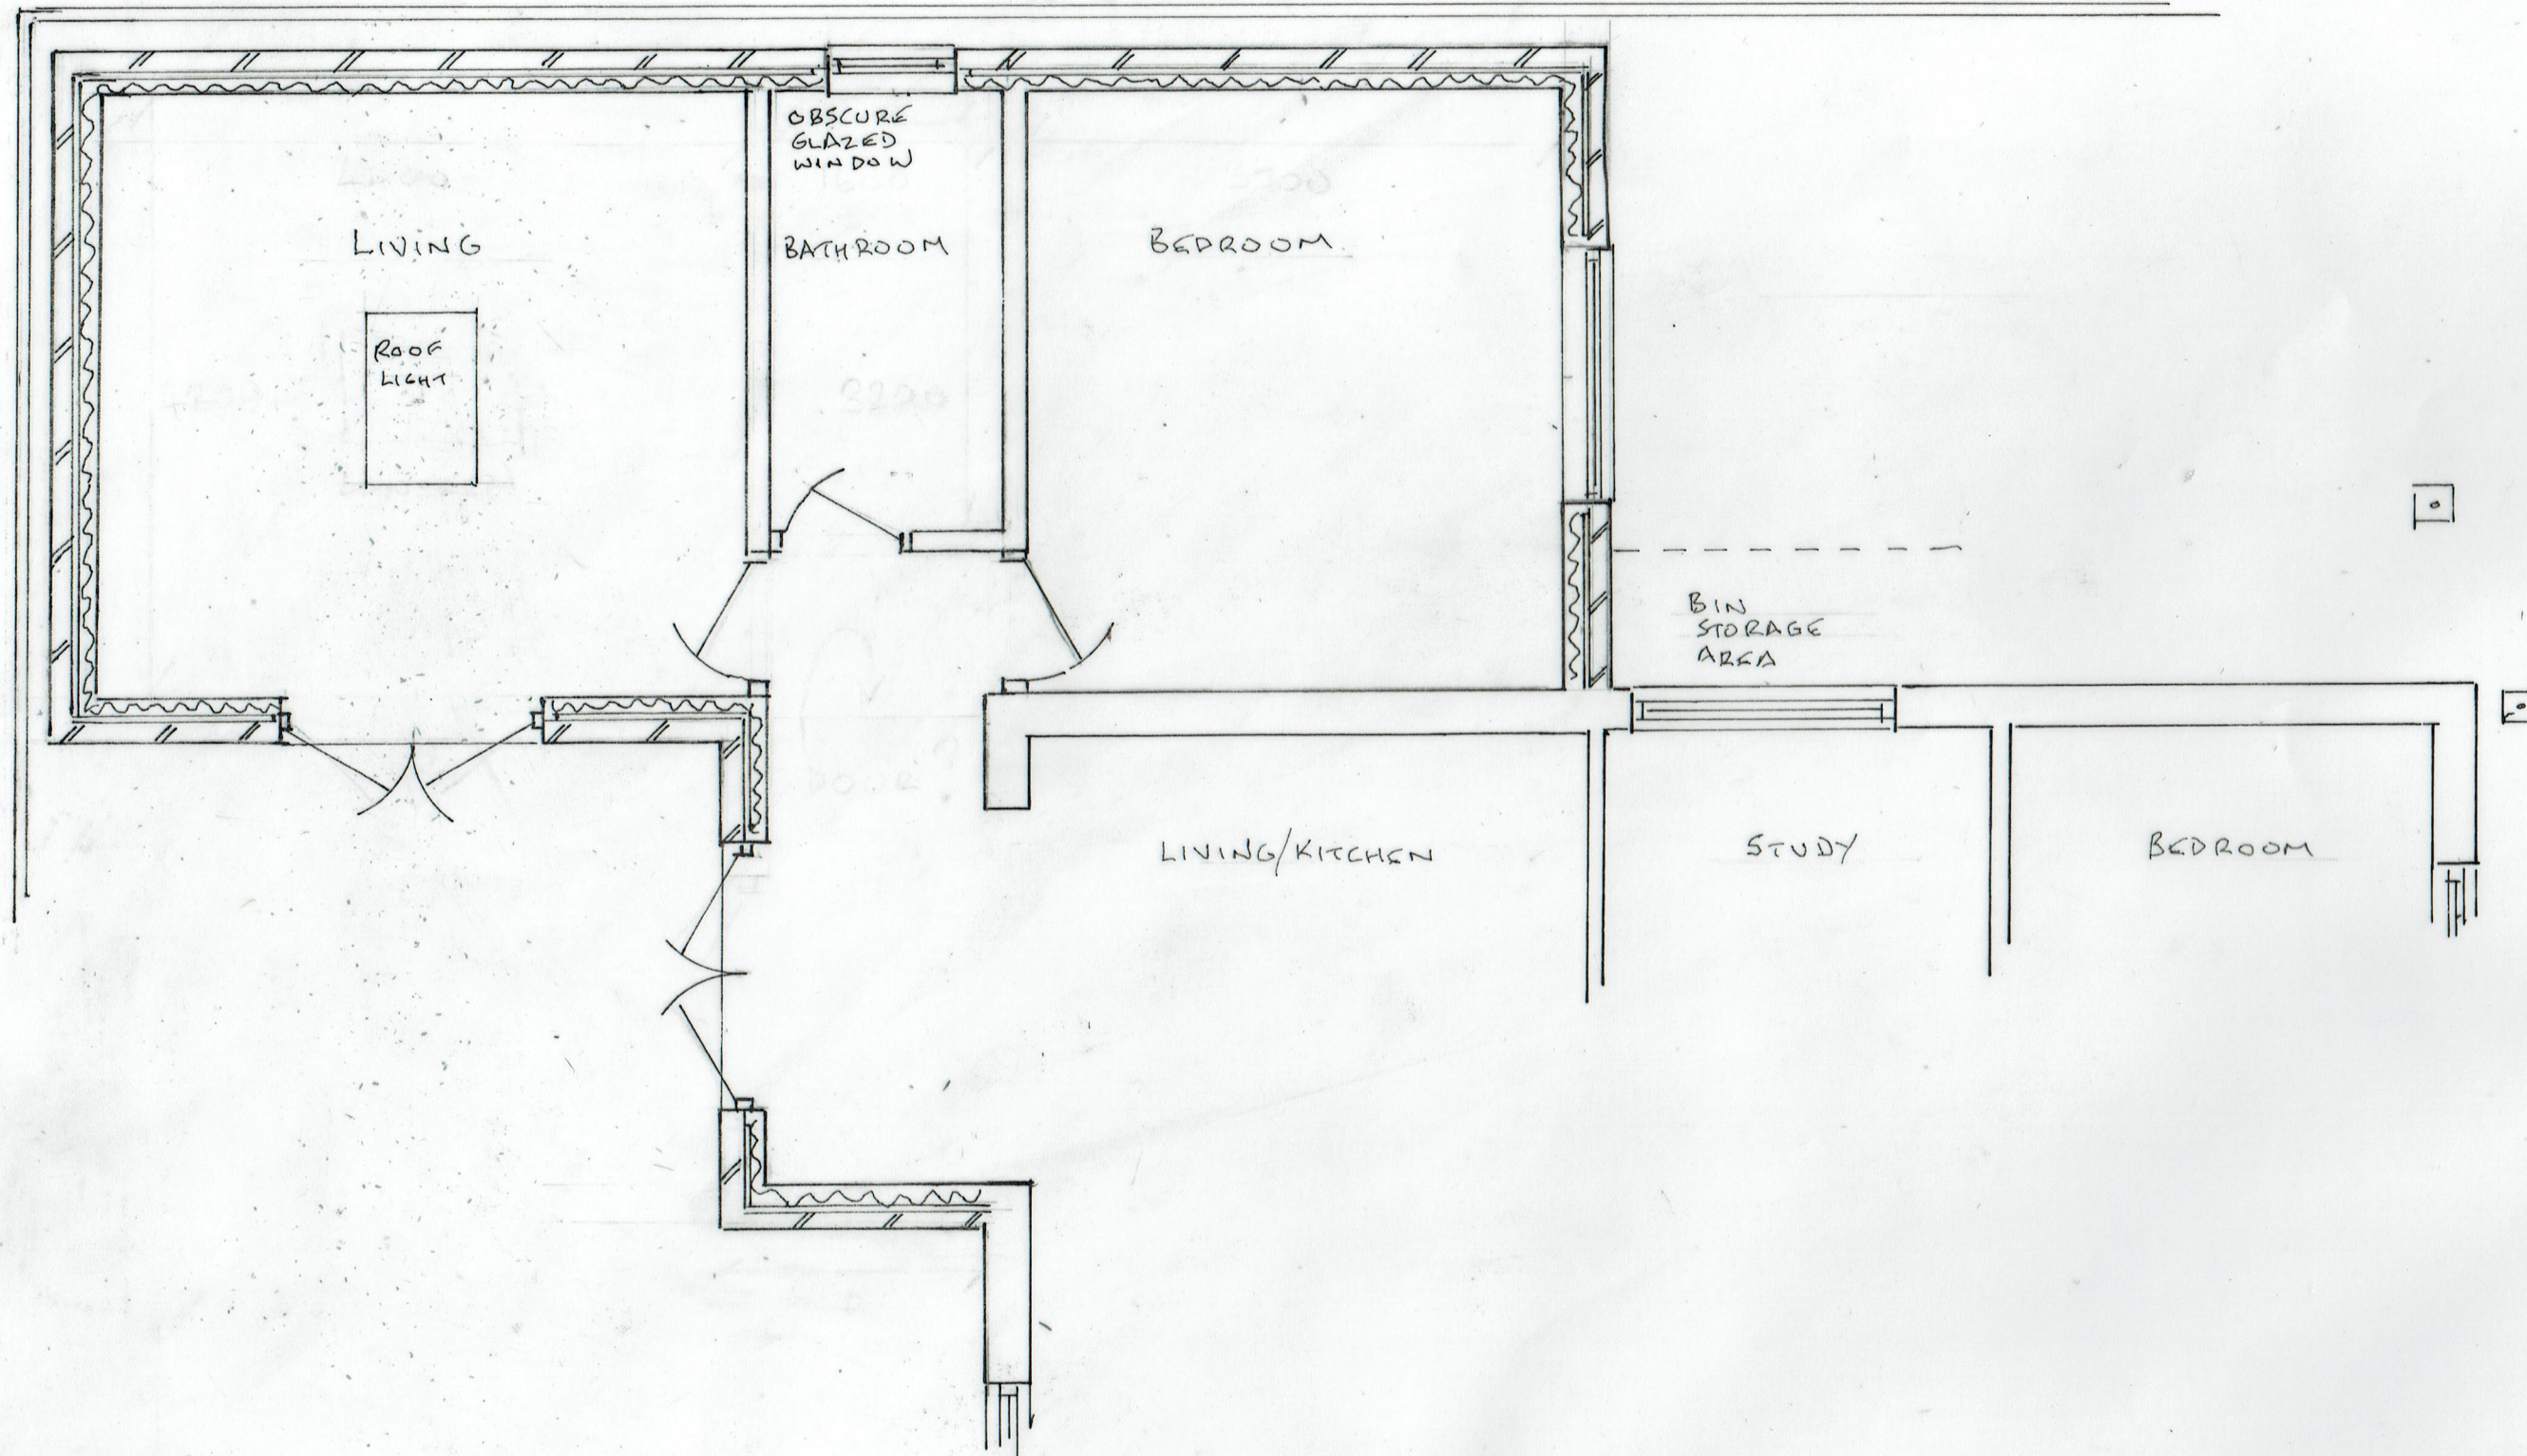

2 PROPOSED PLAN

15/08/2025

25/822/02

SINGLE STOREY SIDE/REAR EXTENSION
26 NORFOLK AVENUE, HEYWOOD OLIO 4RN

0 METRES 6
SCALE 1:50 @ A3