

Existing Return Elevation (1 :50)

KEY

EXISTING FACING STONework

①


EXISTING OPEN PANEL TIMBER FENCING

②

EXISTING HEDGES/TREES

③

PROPOSED CLOSED PANEL TIMBER FENCING

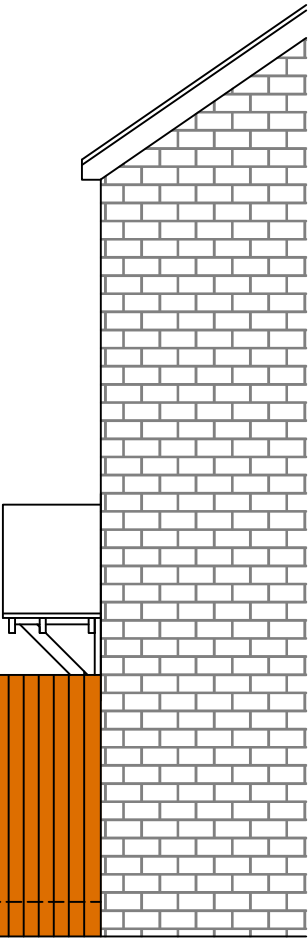

Proposed Return Elevation (1 :50)

GENERAL NOTES

1. All dimensions are in millimetres unless otherwise noted.
- 2.This drawing is not to be copied or disclosed by or forwarded on to any unauthorised persons without prior written consent of Gamble King and Noone Limited.
3. Do not scale from this drawing and is only to be used for Planning Approval purposes only.

SCALE AS SHOWN AT A3



Existing Boundary Treatment Photo

1730

from pavement level

1500

from garden level

Client

Caterina Buonocore

Job

19 Town House Road,
Littleborough,
Rochdale. OL15 9BG.

Drg

Existing and Proposed Return Elevations

Drawn

S.King

Date

Dec. 2025

Scale

As Shown

Job No.

D25.06.12

Drg No.

P03

Gamble King and Noone Ltd

Consulting Structural Engineers & Building Surveyors.

5 Queen Street
Oldham
OL1 1RD
Tel 0161 652 1183
Mobile: 07756 902 604
07725 145 369