



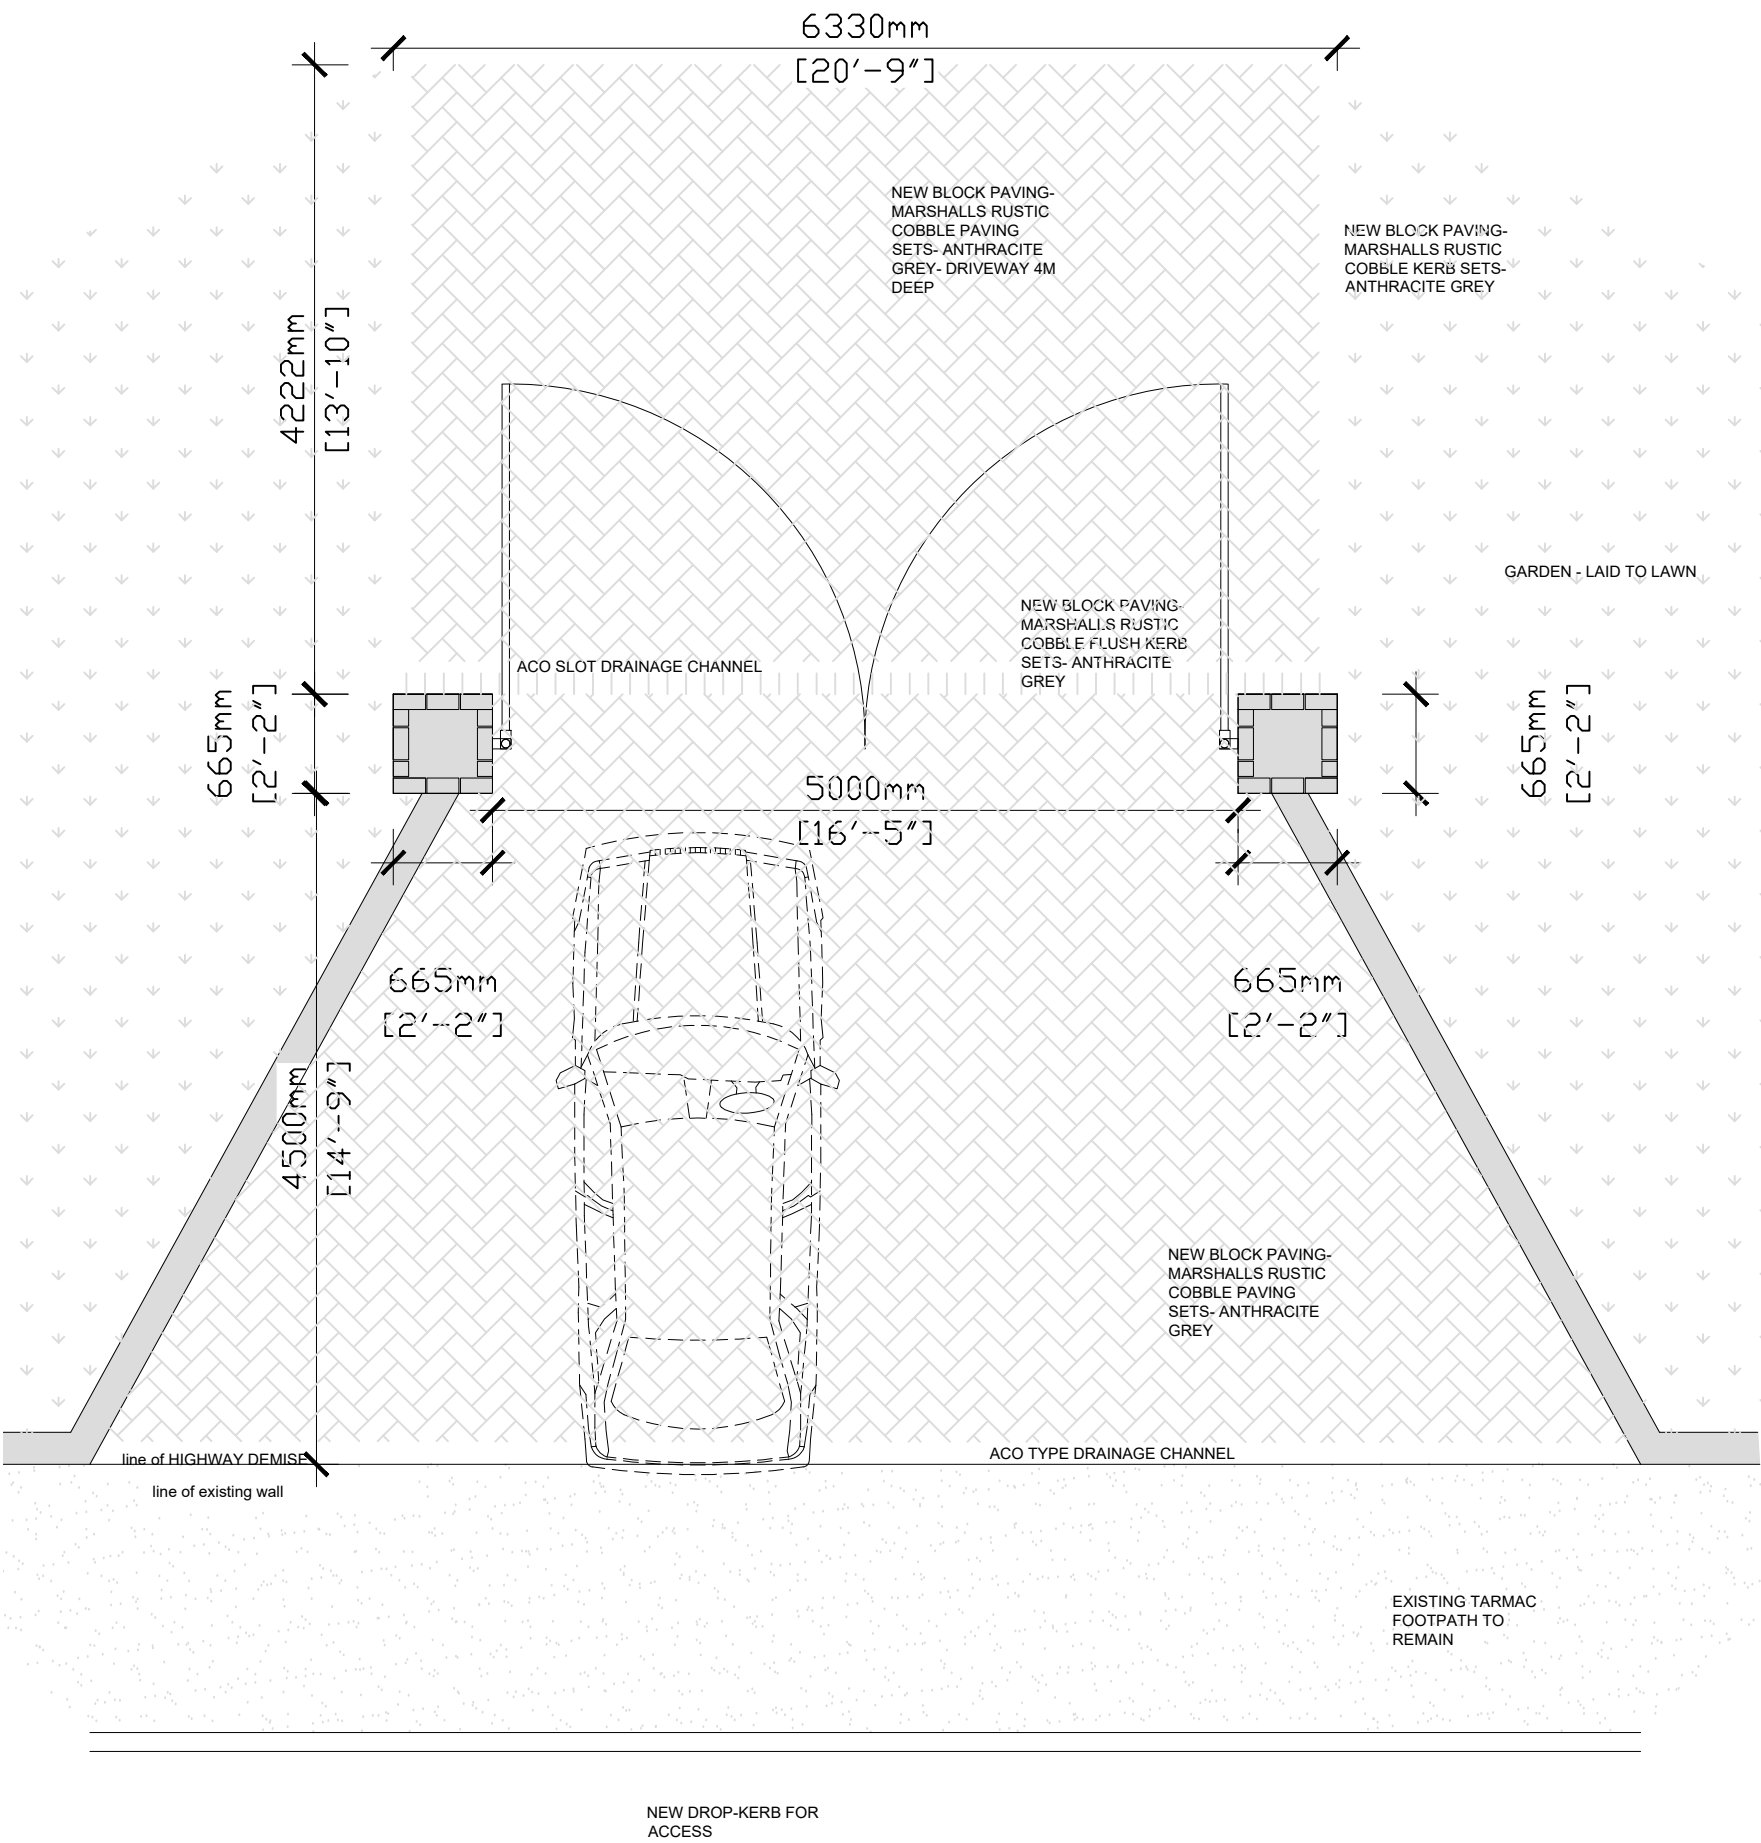

PROPOSED WALL OPENING GATE DESIGN
1:50

- 1 Pier stonework to match wall.
- 2 Stone pier capping
- 3 Existing wall with castellated coping
- 4 New wrought iron gate
- 5 Intercom - gate control

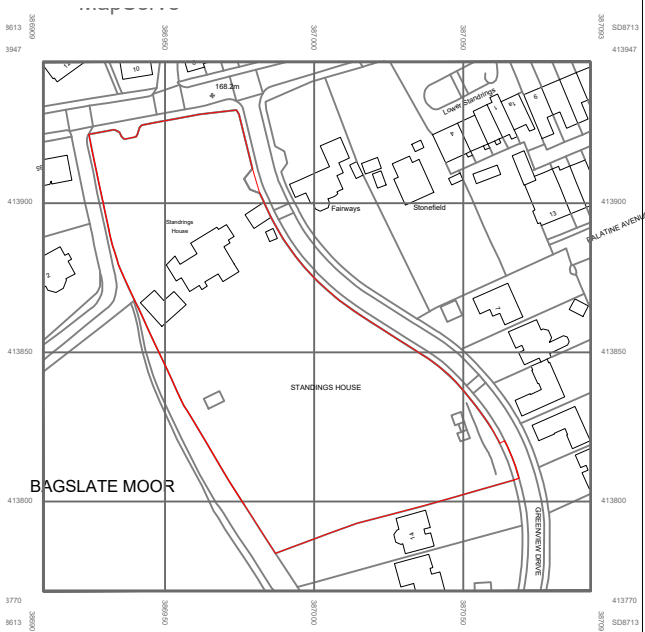

SITE LOCATION PLAN - 1:2500

Notes:

NOTES