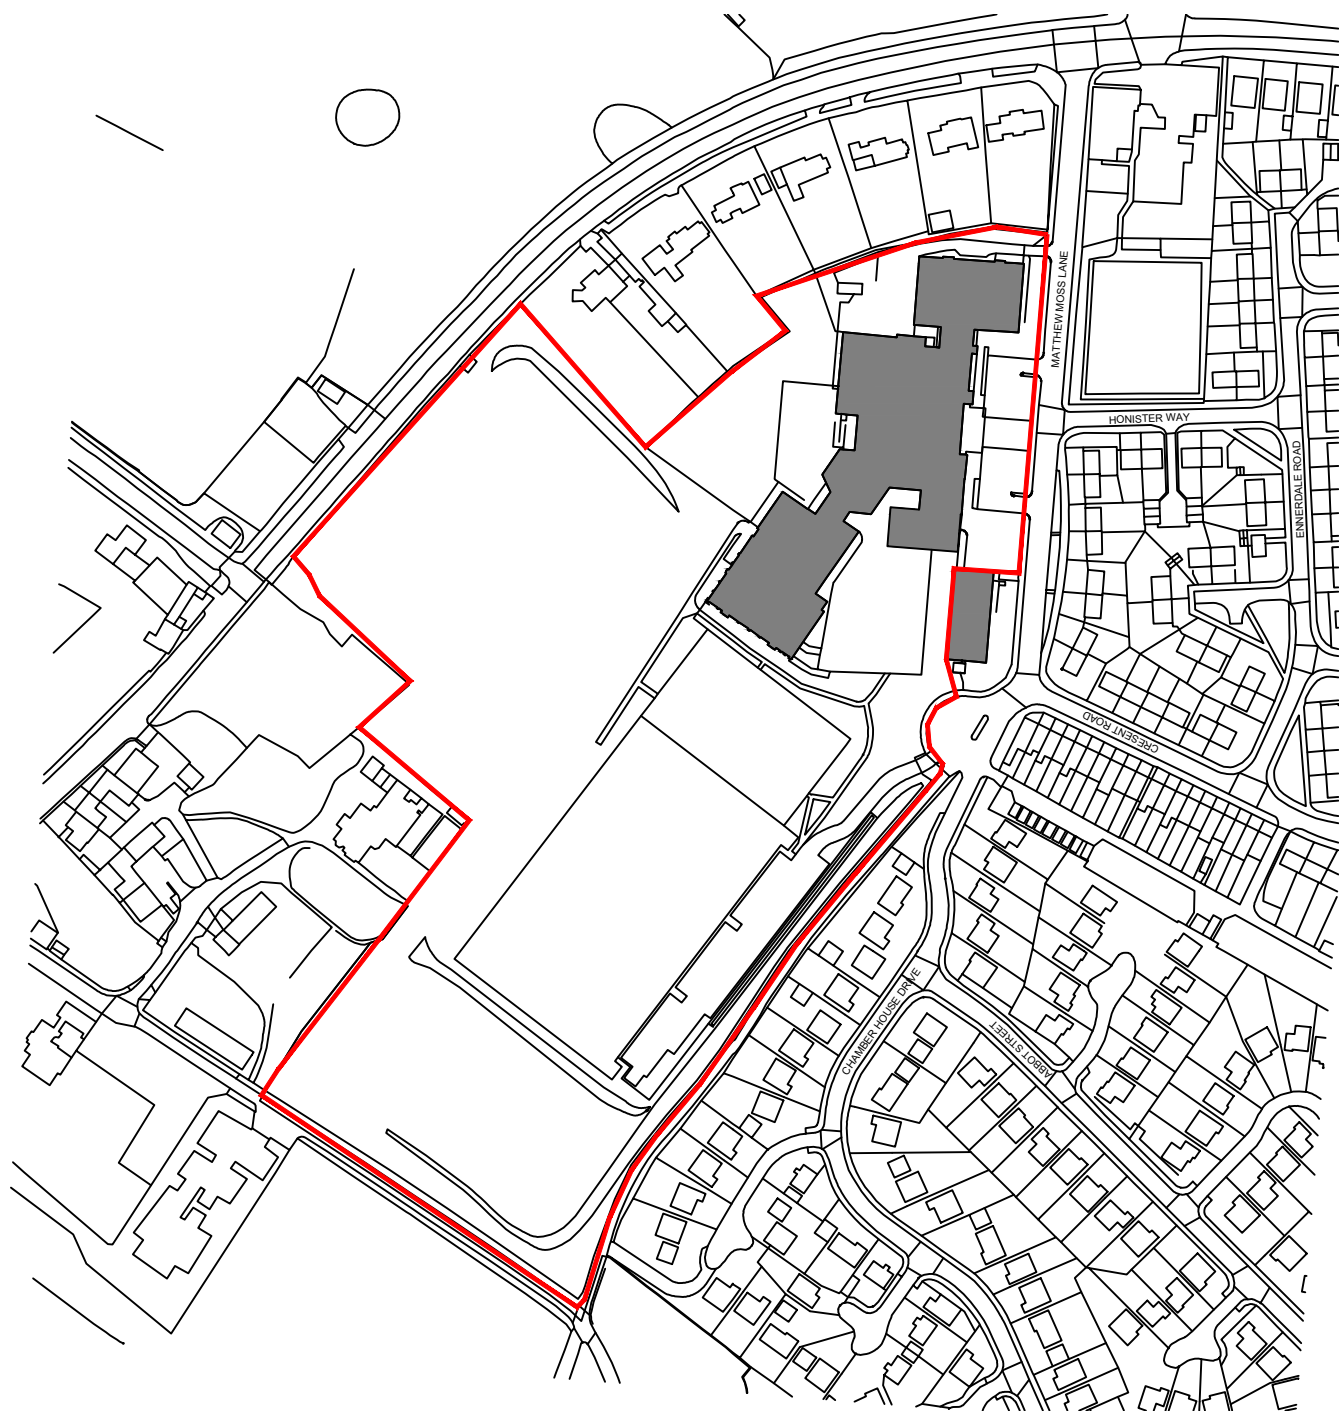


Watergrove Trust
Mathew Moss High School
Mathew Moss Lane
Rochdale

Site Location Plan

work to figured dimensions

© CJ Partnership owns the copyright of this design / drawing which must not be reproduced in whole or in part without the written permission of CJ Partnership

contract no
3714 07

drawn by

date
January 2026

revision
A

scale @ A3
1:2500

Revisions:
A. Scale and red line extents amended.PDC.January 2026

Blue Pit Mill Queensway
Castleton Rochdale OL11 2PG

+44 (0)1706 631347
info@cjpartnership.com
www.cjpartnership.com

