


PLAN 1

REF 22/0152/FULL

LANDSCAPING (SEE DESCRIPTION)

PADDOCK

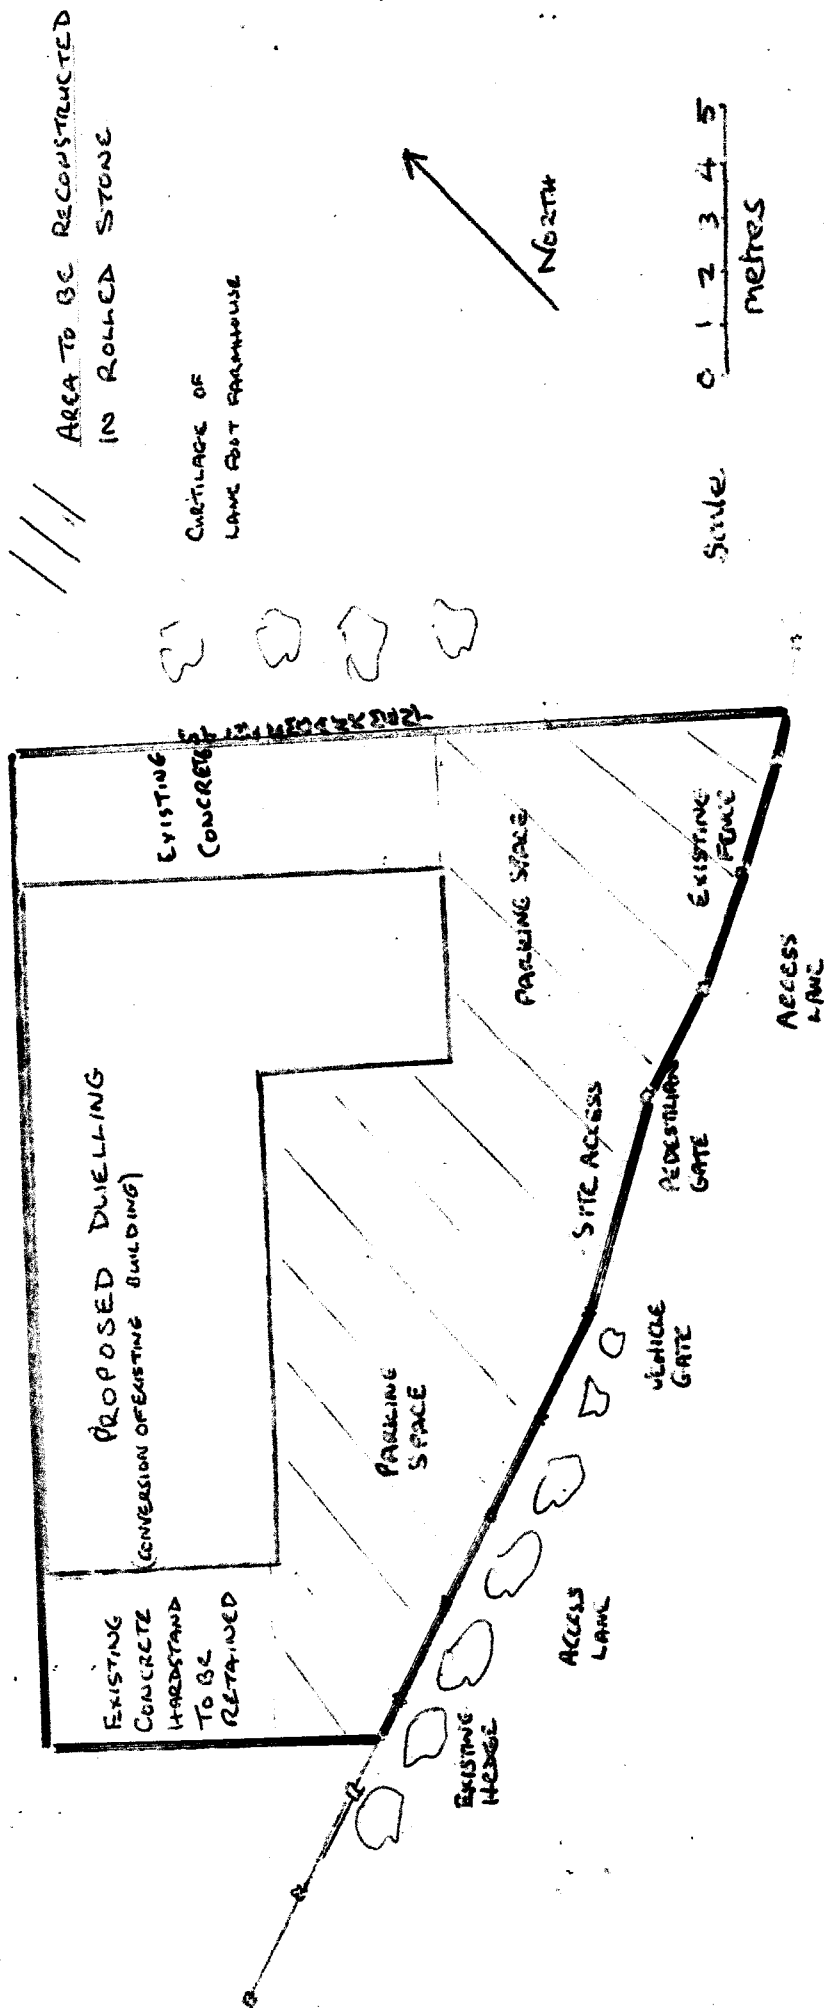

AREA TO BE RECONSTRUCTED
IN ROLLED STONE

CURTILAGE OF
LAMB FOOT FARMHOUSE

EXISTING
CONCRETE

PROPOSED DWELLING
(CONVERSION OF EXISTING BUILDING)

PARKING
SPACE

PARKING SPACE

EXISTING
FENCE

ACCESS
LANE

Scale 0 1 2 3 4 5
metres

North

TO LAMB FOOT FARMHOUSE
LAMB FOOT FARMHOUSE
AND OUTLETS →