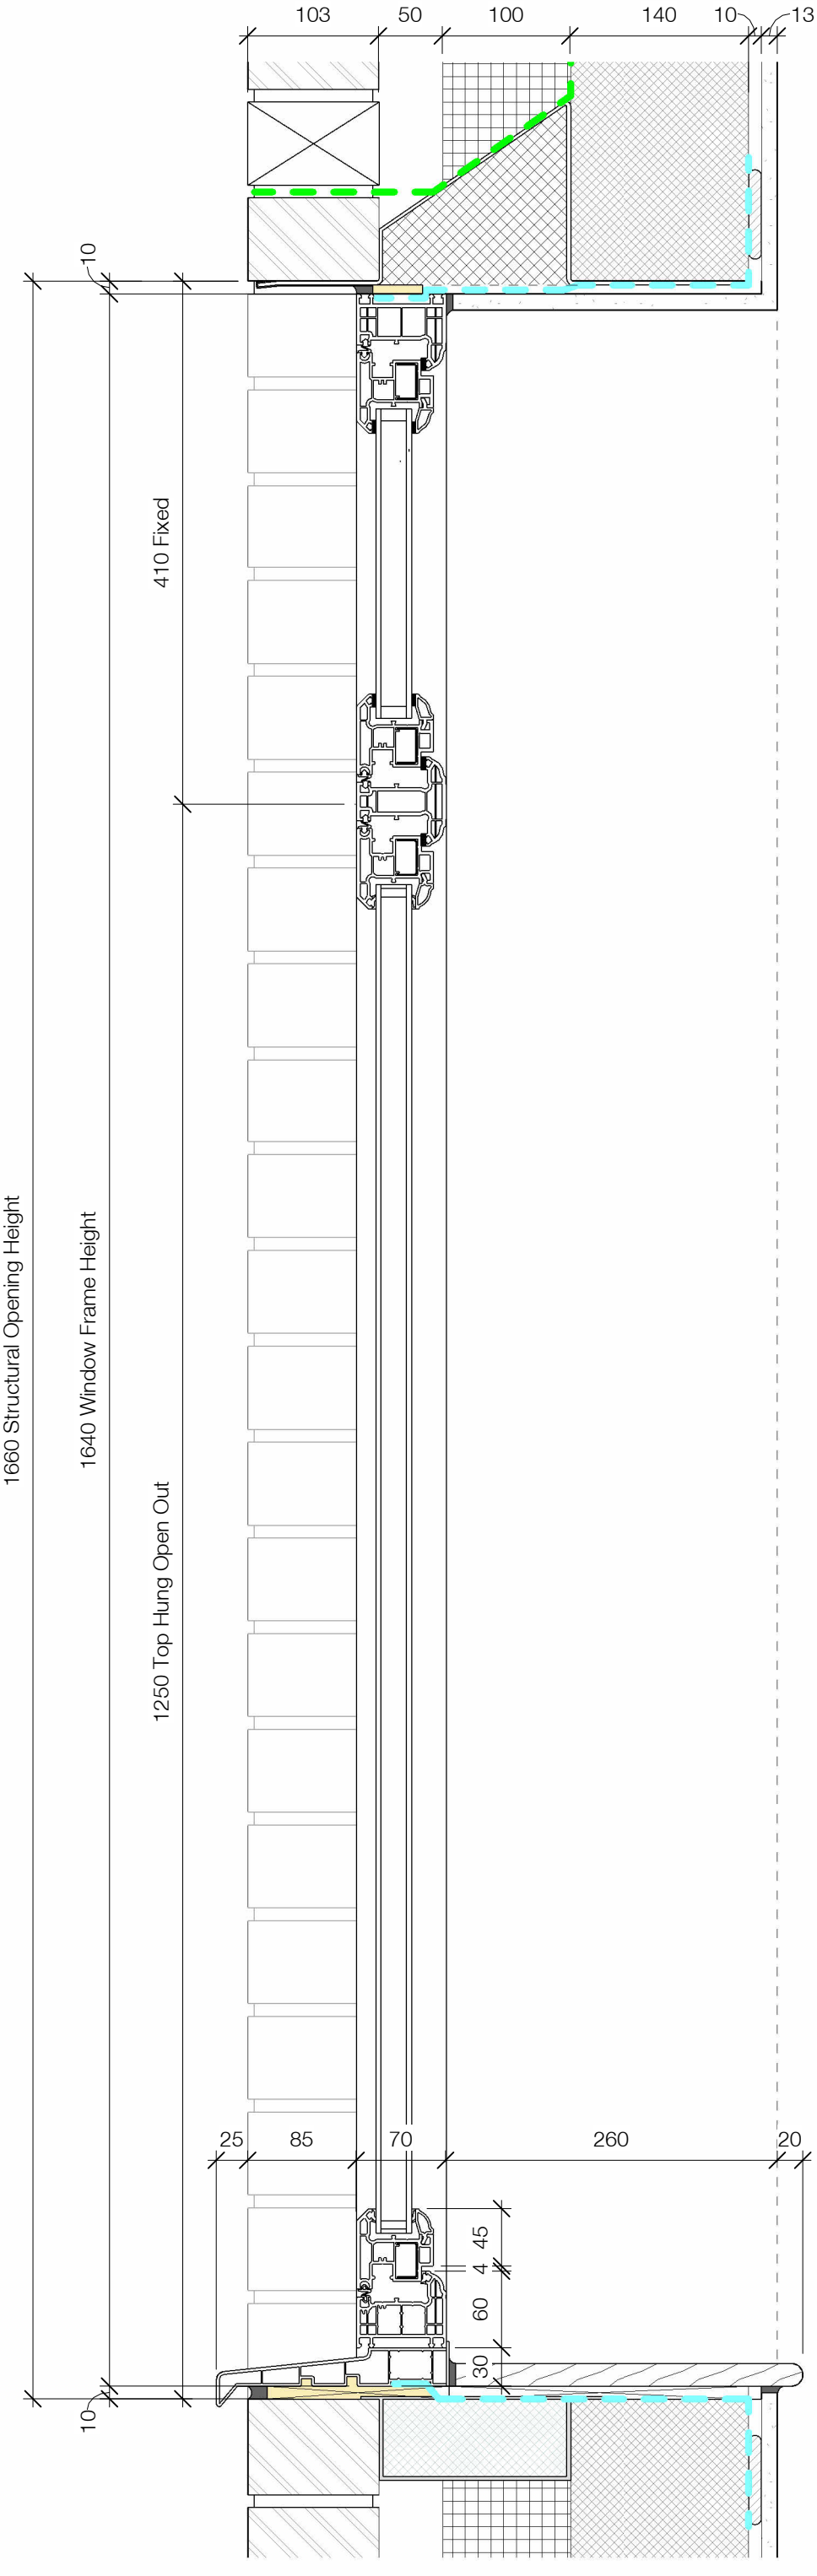



1 Section Detail Through Window

**1 : 5**

The use of this data by the recipient acts as an agreement of the following statements. Do not use this data if you do not agree with any of the following statements:-

Ryder Architecture has co-ordinated relevant information received from third parties, but are not responsible for the content of the information received from others.

The controlled version of this drawing should be viewed in DWF or PDF format not DWG or other formats. All prints of this drawing must be made in full colour.

Where this drawing has been based upon Ordnance Survey data. Reproduction of this drawing in whole or in part is prohibited without the prior permission of Ordnance Survey.

Do not scale the drawing. Use figured dimensions in all cases. Check all dimensions on site. Report any discrepancies in writing to Ryder before proceeding.

Scale 1:5 (mm)

0 20 40 80 250

To be read in conjuntion with drawings: 3601, 3602, 3603 and 6300, 6310, 6311.

RAL 7038

| Rev | Description | Drawn | Checked | Date |
|---|---|---|---|---|
| P3 | RAL Colour Reference<br>Updated in line with planner's comments. | DSM | AAL | 23/01/26 |
| P2 | Window style updated | AAL | SFR | 02/09/25 |
| P1 | First issue | AAL | SFR | 04/07/25 |

Suitability

**Information**

Project

**PossAbilities**
**Wuerdle Street**
**Halifax Road, Rochdale, OL12 9QD**

Drawing

**Section Detail Through Window**

| Drawing Number Project ID | Origin. | Funt. | Spatial | Form | Disc. | Number |
|---|---|---|---|---|---|---|
| **POSWD** | **RYD** | **00** | **XX** | **DR** | **A** | **6310** |

| Project Number | Scale at **A3** | Status | Revision |
|---|---|---|---|
| **10745:01** | **1 : 5** | **S3** | **P3** |

info@ryderarchitecture.com
www.ryderarchitecture.com

Ryder