




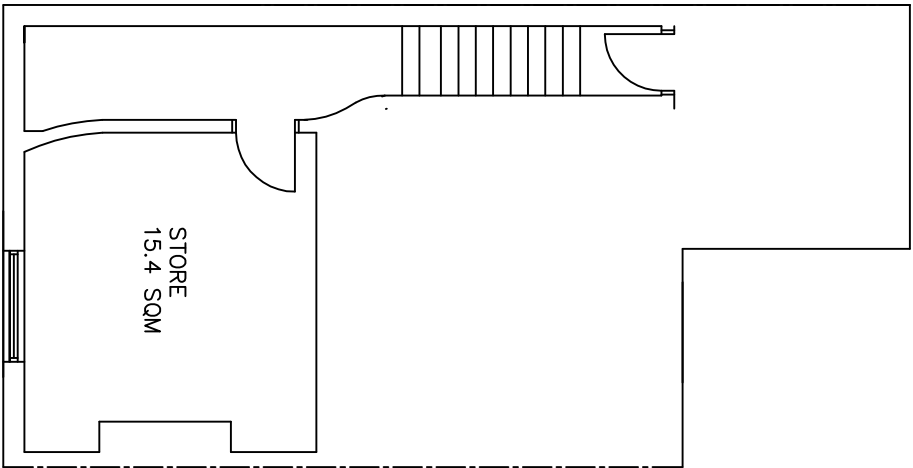


BASEMENT

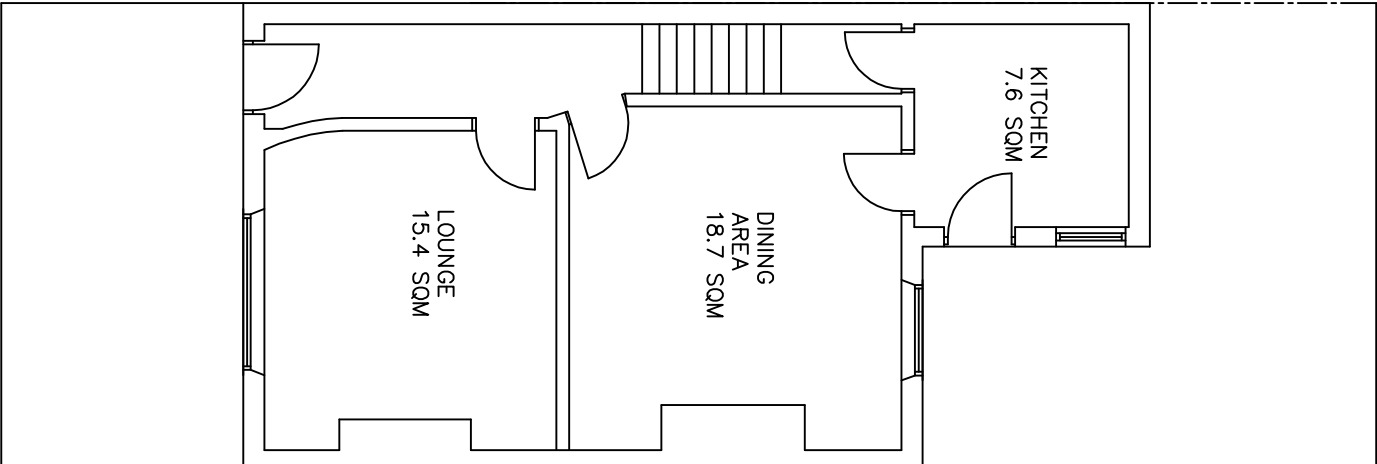


GROUND FLOOR

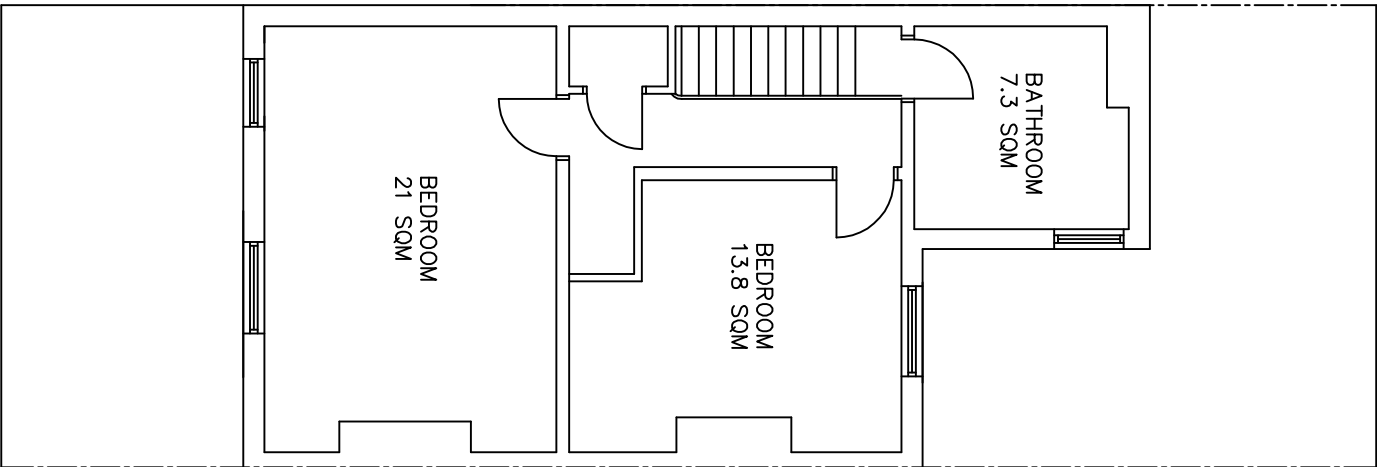

FIRST FLOOR

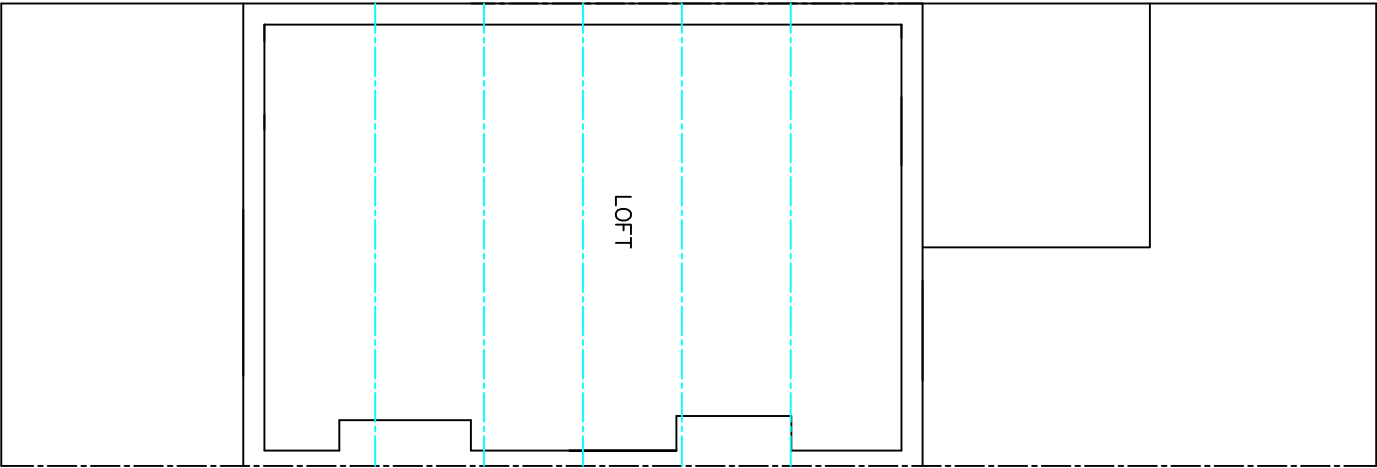

SECOND FLOOR

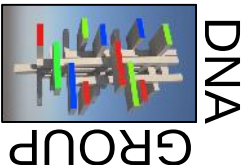

Head Office:
PARKHILL BUSINESS CENTRE
WALTON ROAD
WETHERBY
LS22 5DZ

BIRMINGHAM MANCHESTER LONDON
Tel: 0161 870 6316 e-mail : dna.group@mail.com

Project
13 Charlotte Street
Rochdale
OL16 4TU

Scale 1:50@A1 1:100@A3

Part of	approved	checked	checked	checked
Drawings				
Revision				

Drawn by:	Approved by:
RW	

Subject	Drawing No.
Existing Plans	2023/0304/L01