



Bins & Recycling
2 x 240l refuse
2 x 240l recycling
(as sdvised by
Waste Management)


Secure bike storage for
6 bike spaces
Stands bolted
to the wall.
2 bikes per stand

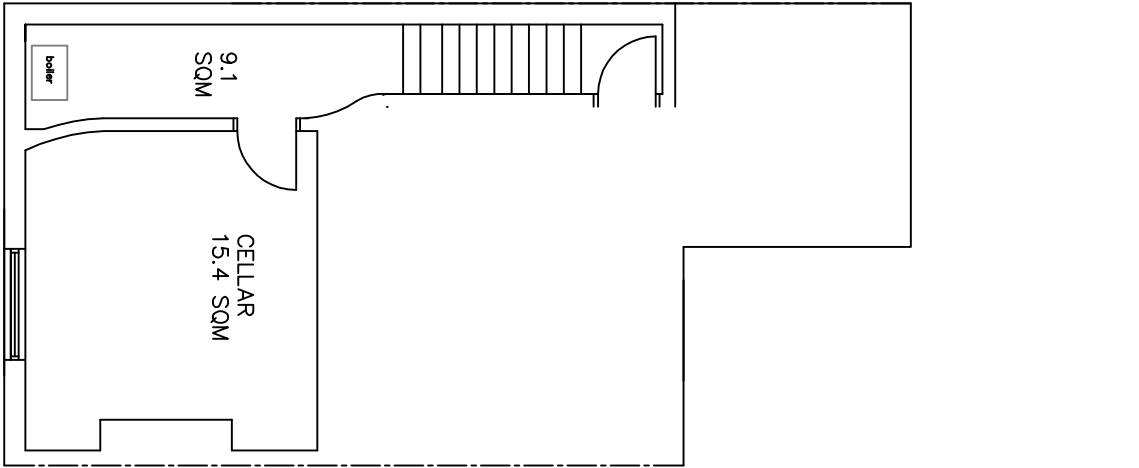


BASEMENT

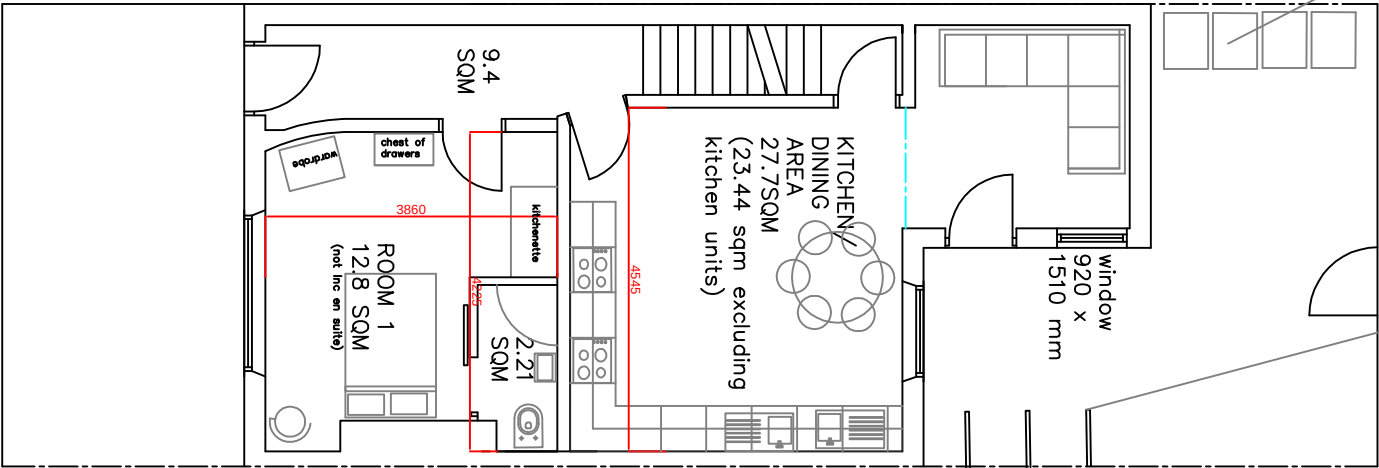



GROUND FLOOR

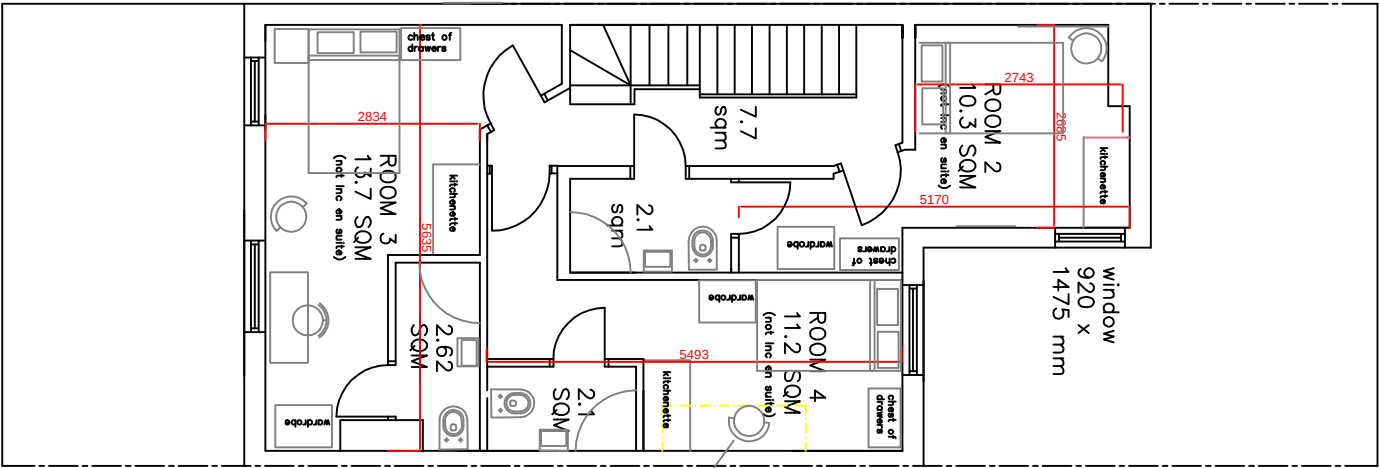

FIRST FLOOR

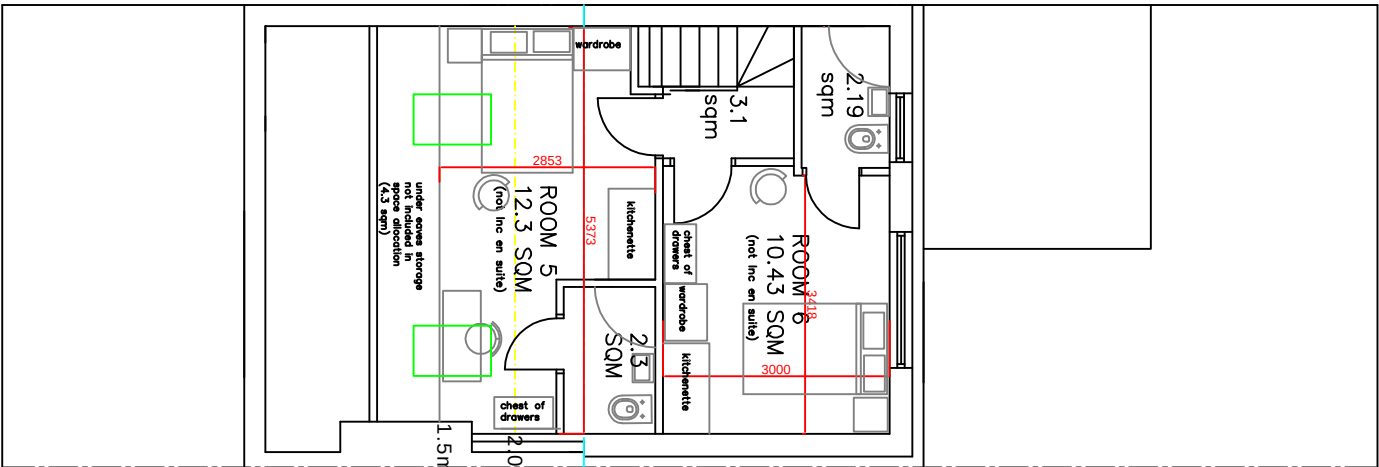

SECOND FLOOR

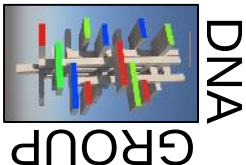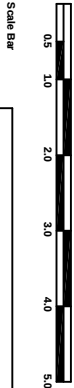

Head Office:
PARKHILL BUSINESS CENTRE
WALTON ROAD
WETHERBY
LS22 5DZ

BIRMINGHAM MANCHESTER DARTINGTON
Tel: 0161 870 6316 e-mail: dna.group@mail.com

Project
13 Charlotte Street
Rochdale
OL16 4TU

Scale 1:50@A1 1300@A3

Particulars	approved	checked	building reg.
Revision	date	date	rev

Drawn by:	Approved by:
RW	
Subject	Drawing No.
Proposed Plans	2023/0304/L02