




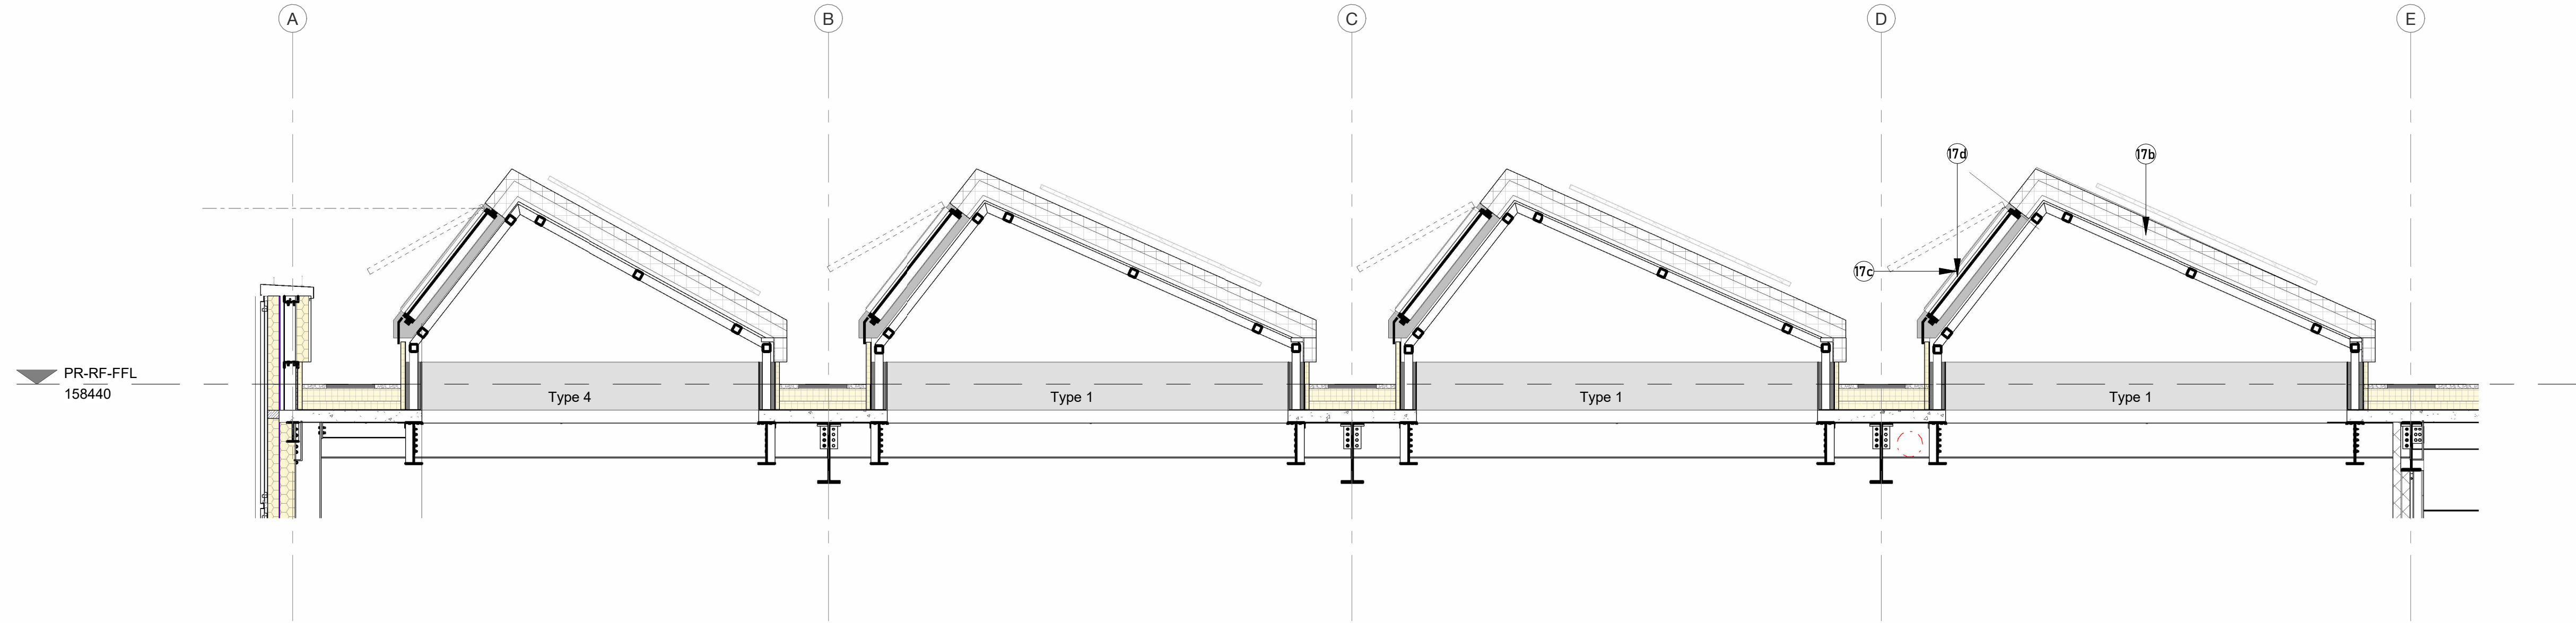


1 SECTION 1
20112 1 : 50 Rooflight Type 1&4 Section 1

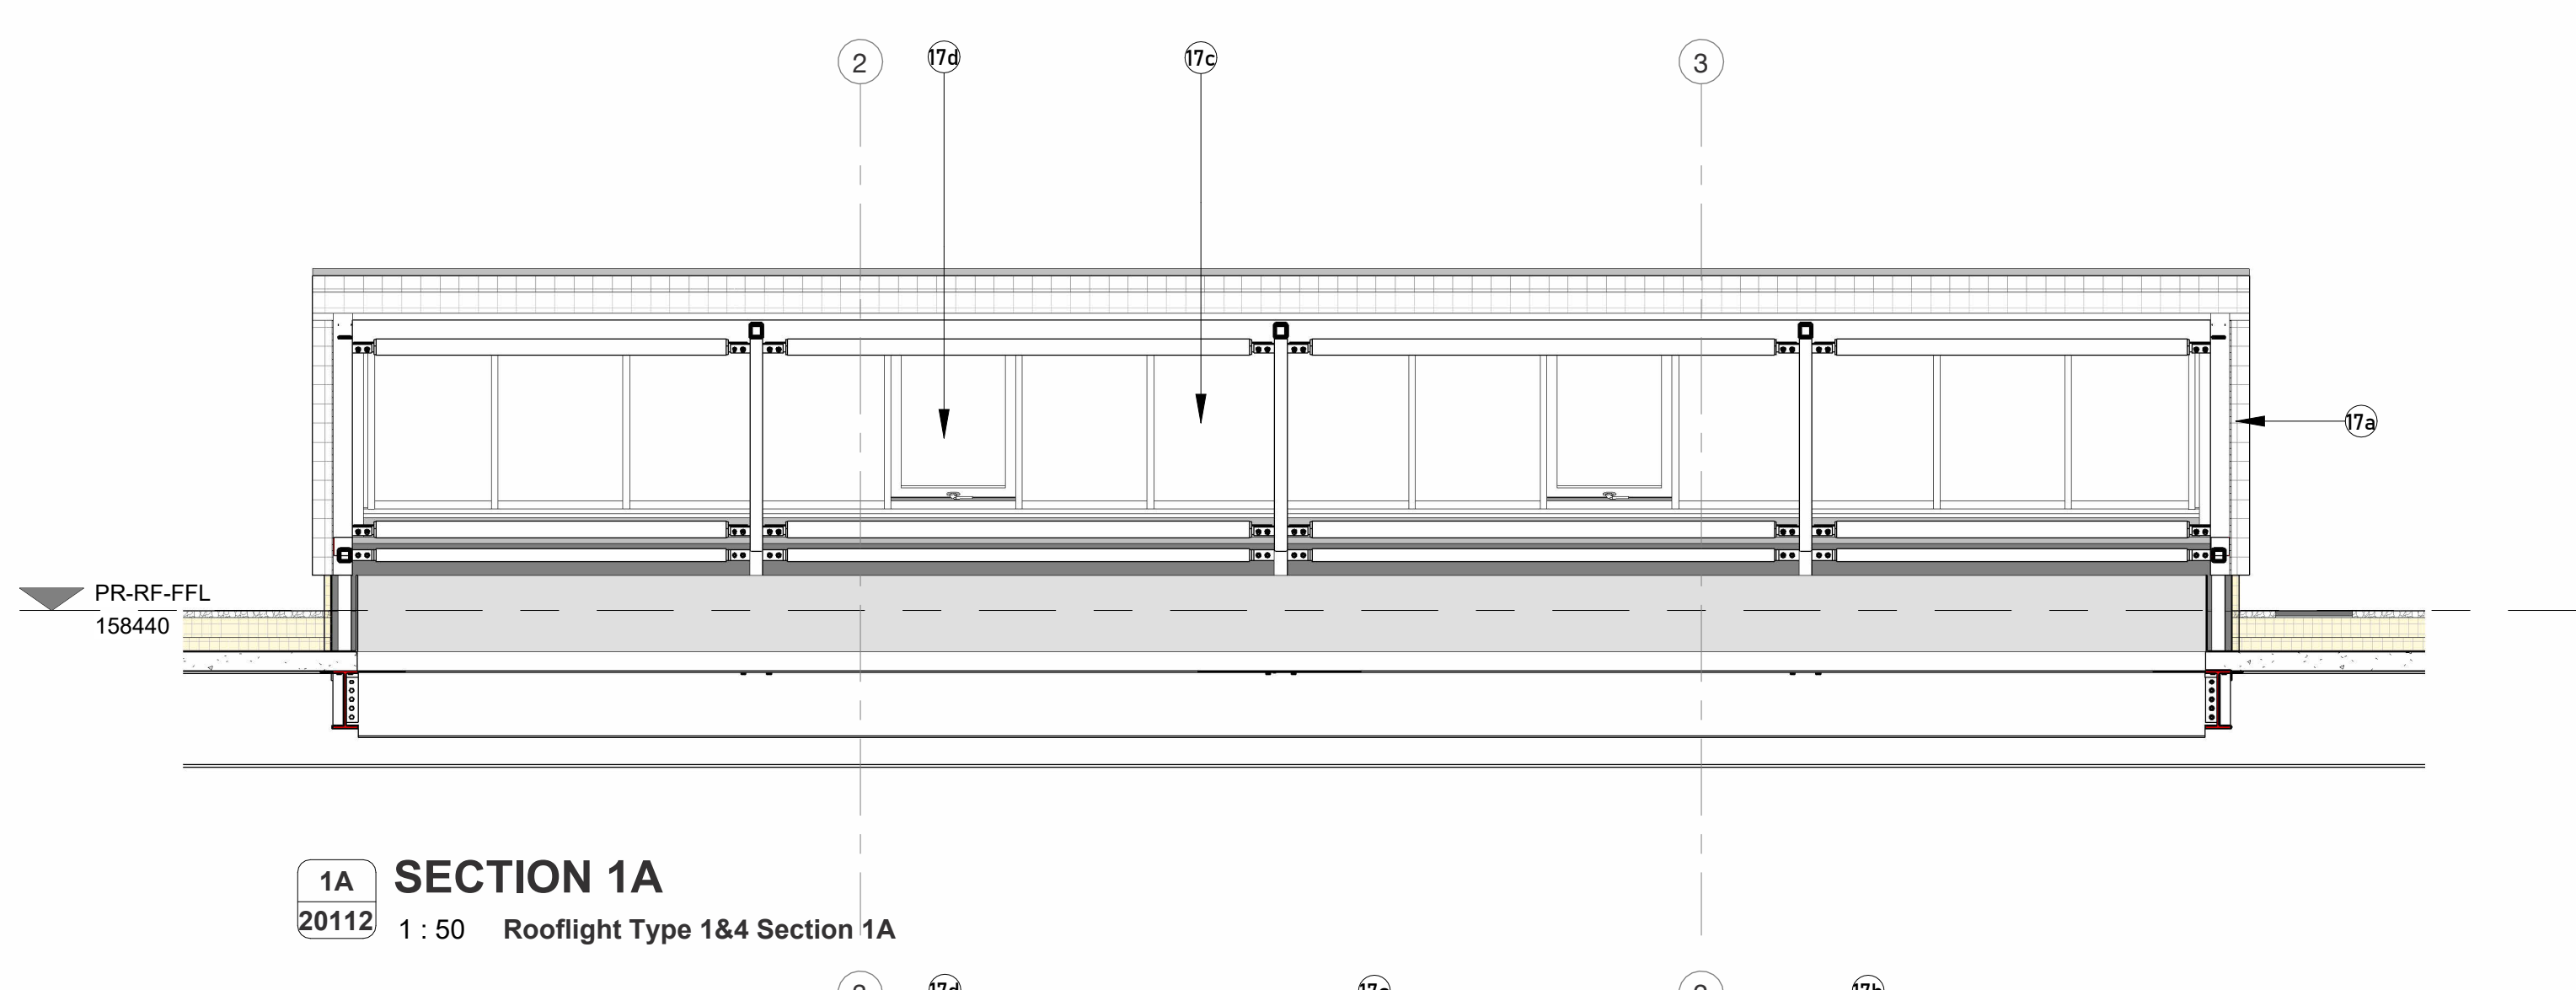


1A SECTION 1A
20112 1 : 50 Rooflight Type 1&4 Section 1A

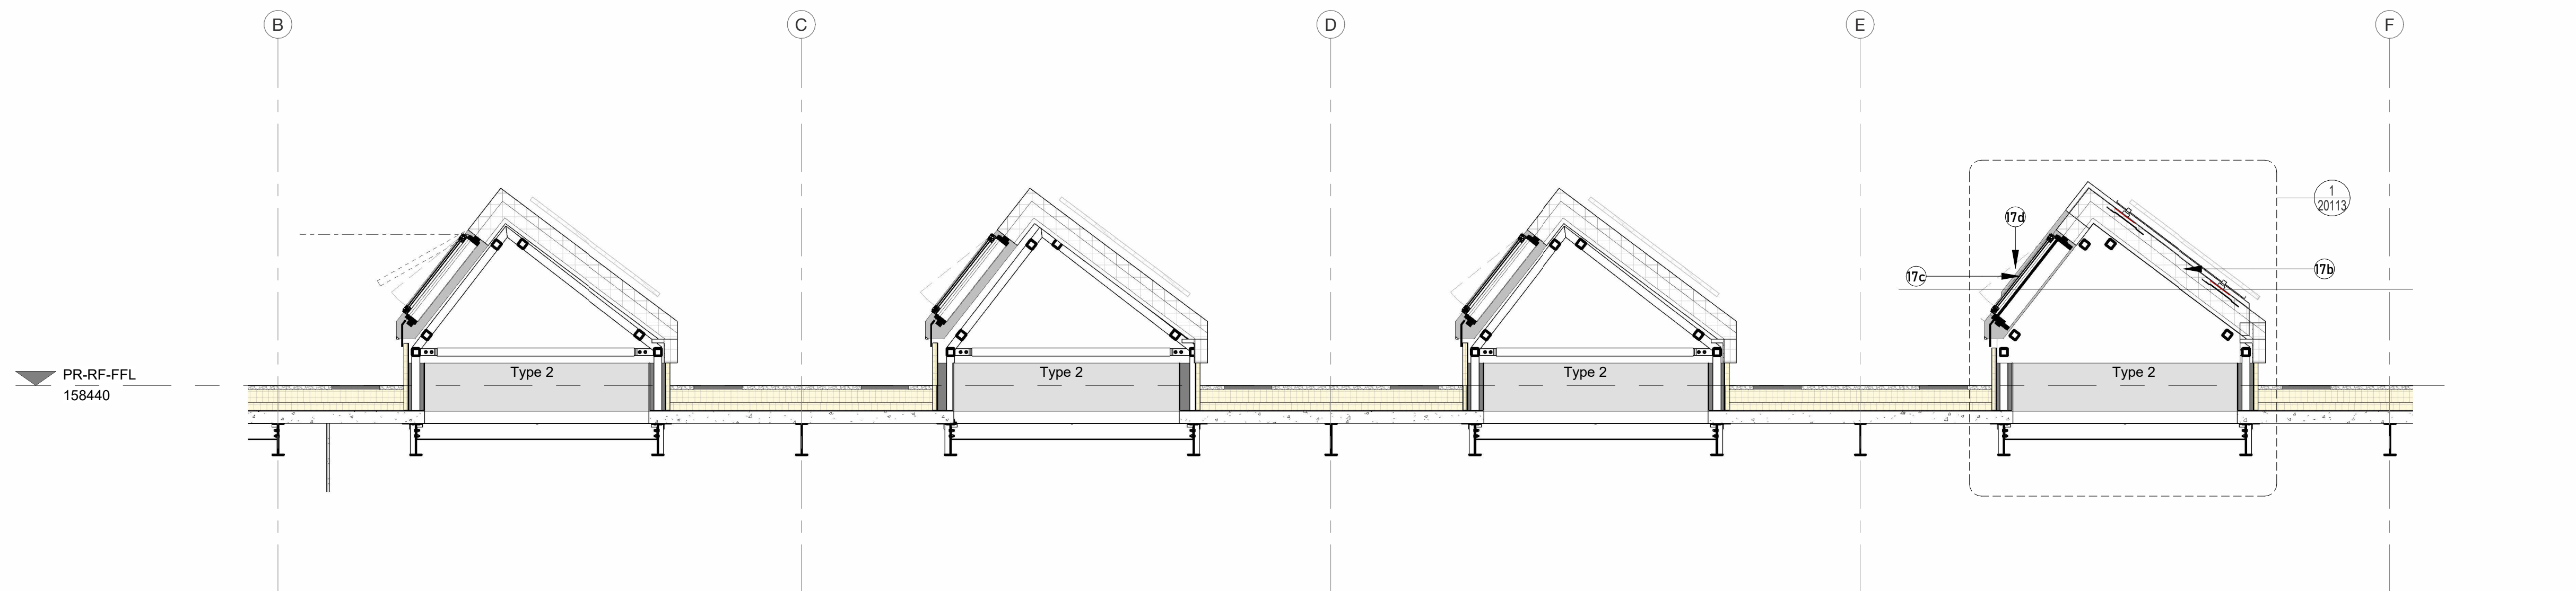


2 SECTION 2
20112 1 : 50 Rooflight Type 2 Section 2

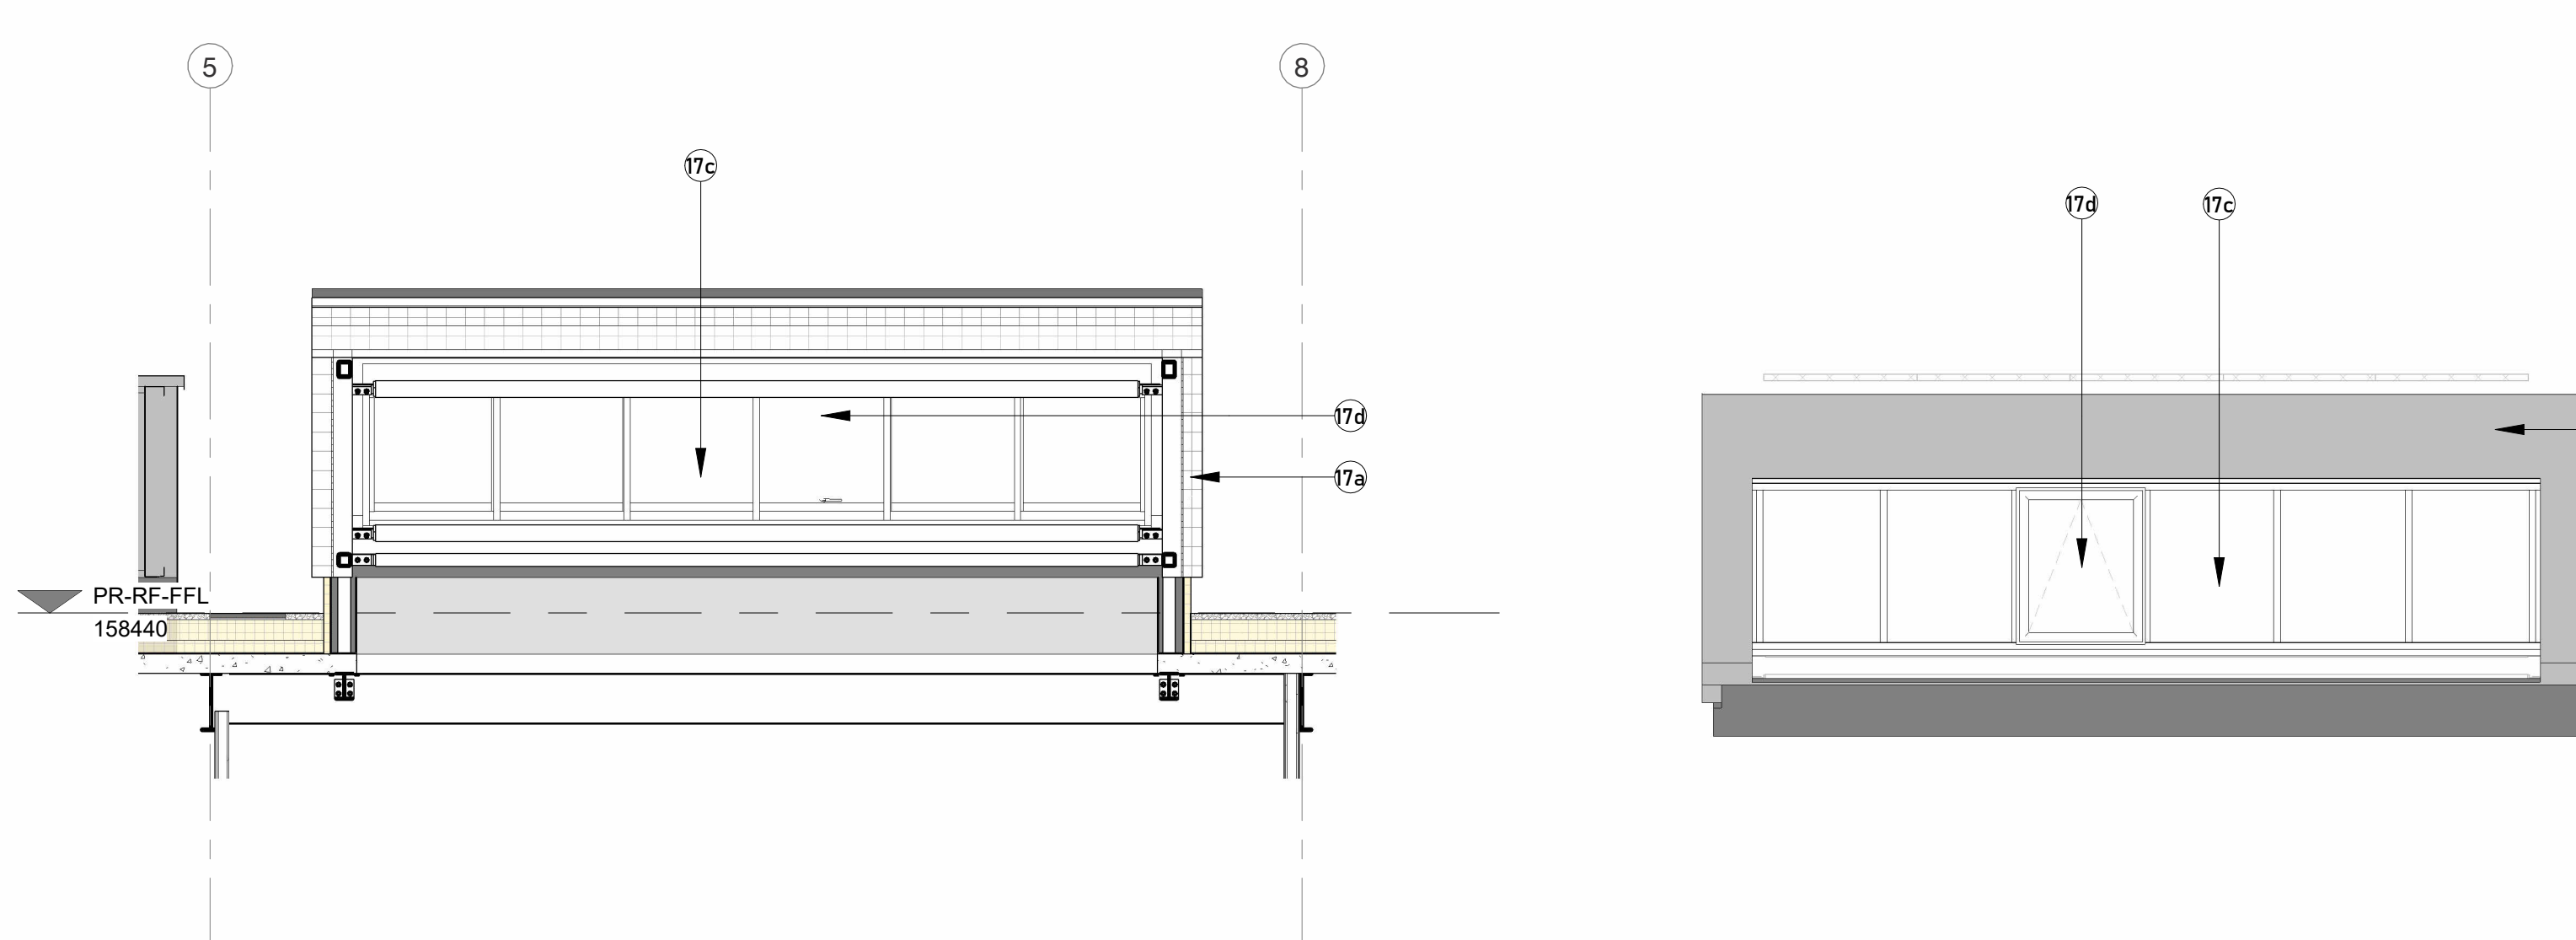


2A SECTION 2A
20112 1 : 50 Rooflight Type 2 Section 2A

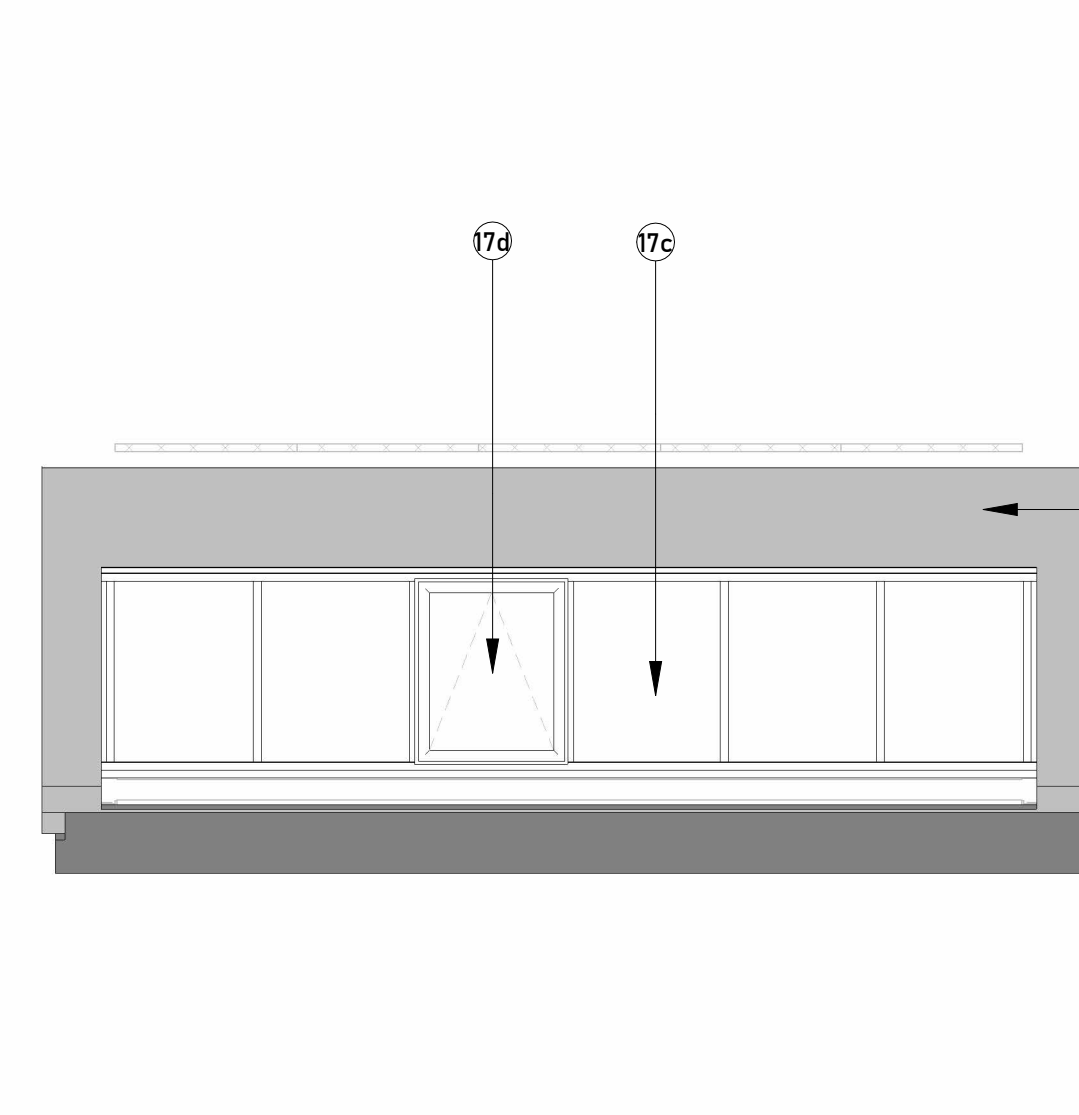


2B ELEVATION 2B
20112 1 : 50 Rooflight - Type 2 Elevation

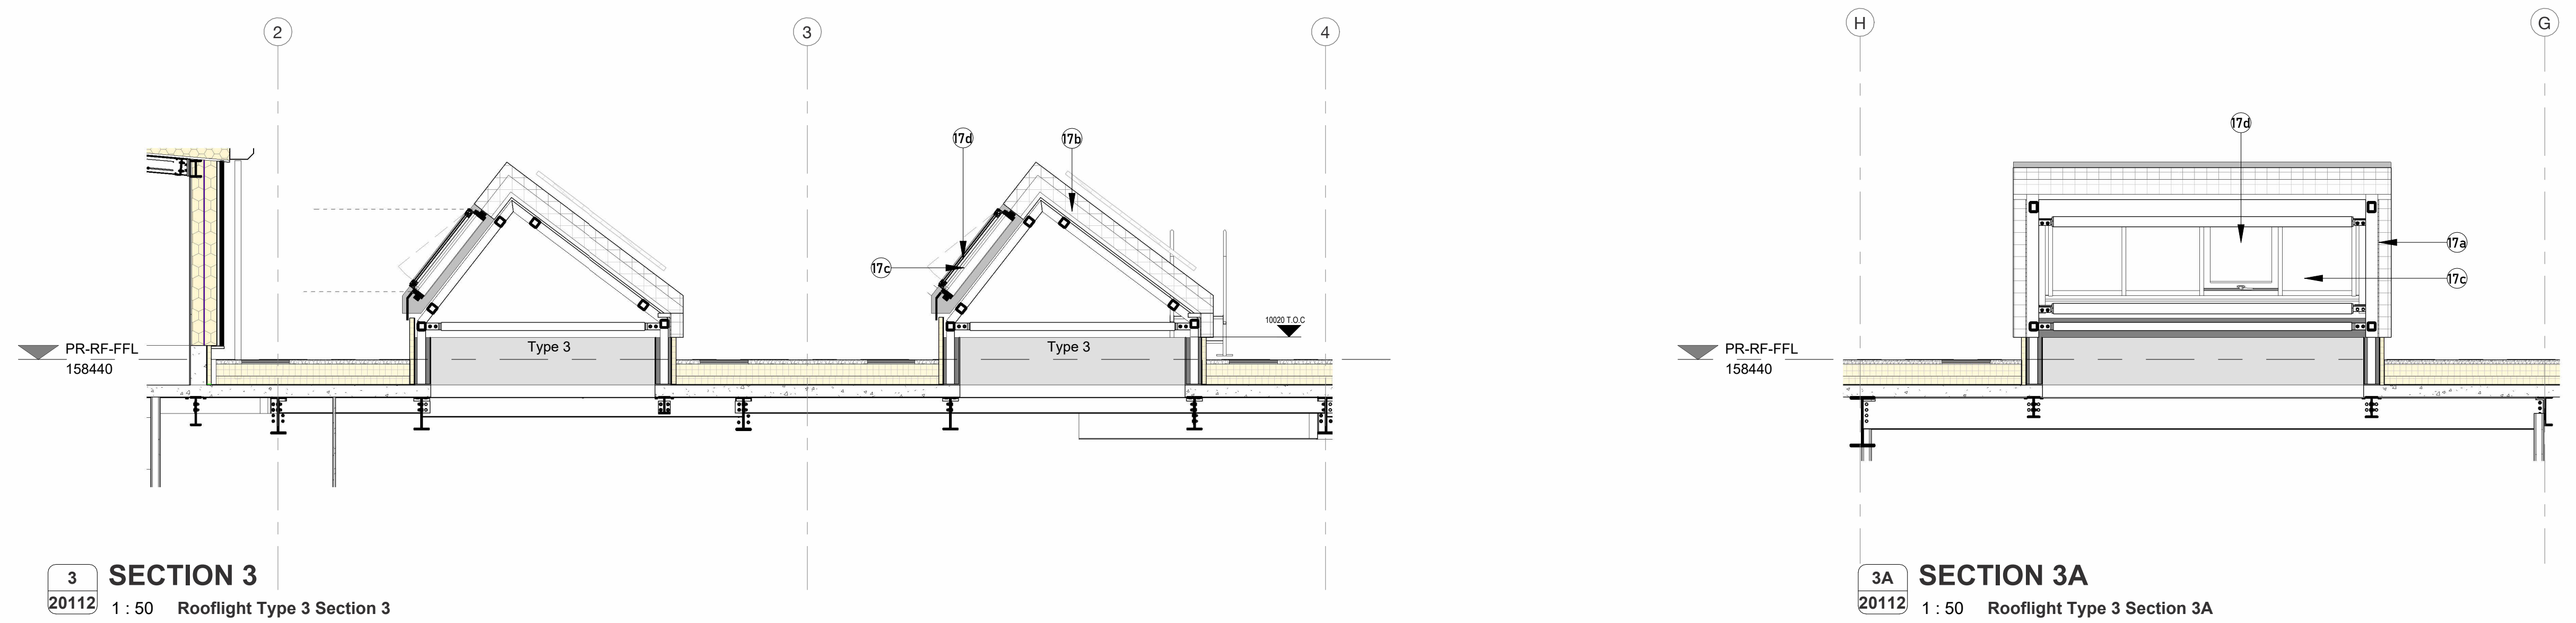

3 SECTION 3
20112 1 : 50 Rooflight Type 3 Section 3

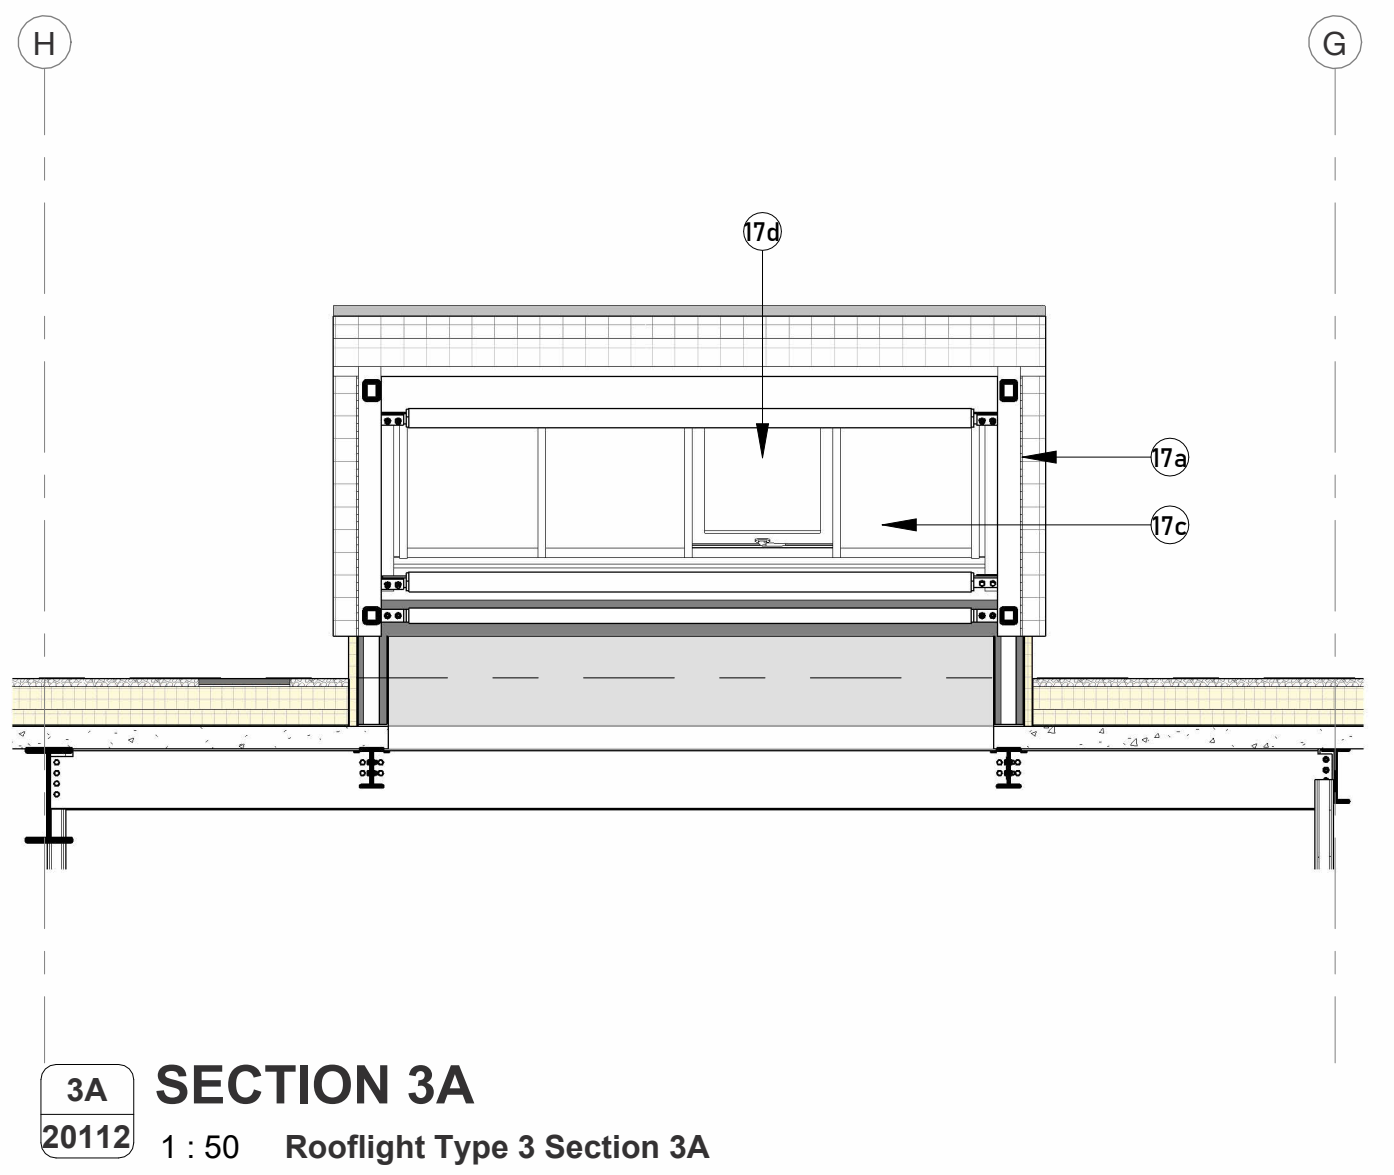

3A SECTION 3A
20112 1 : 50 Rooflight Type 3 Section 3A

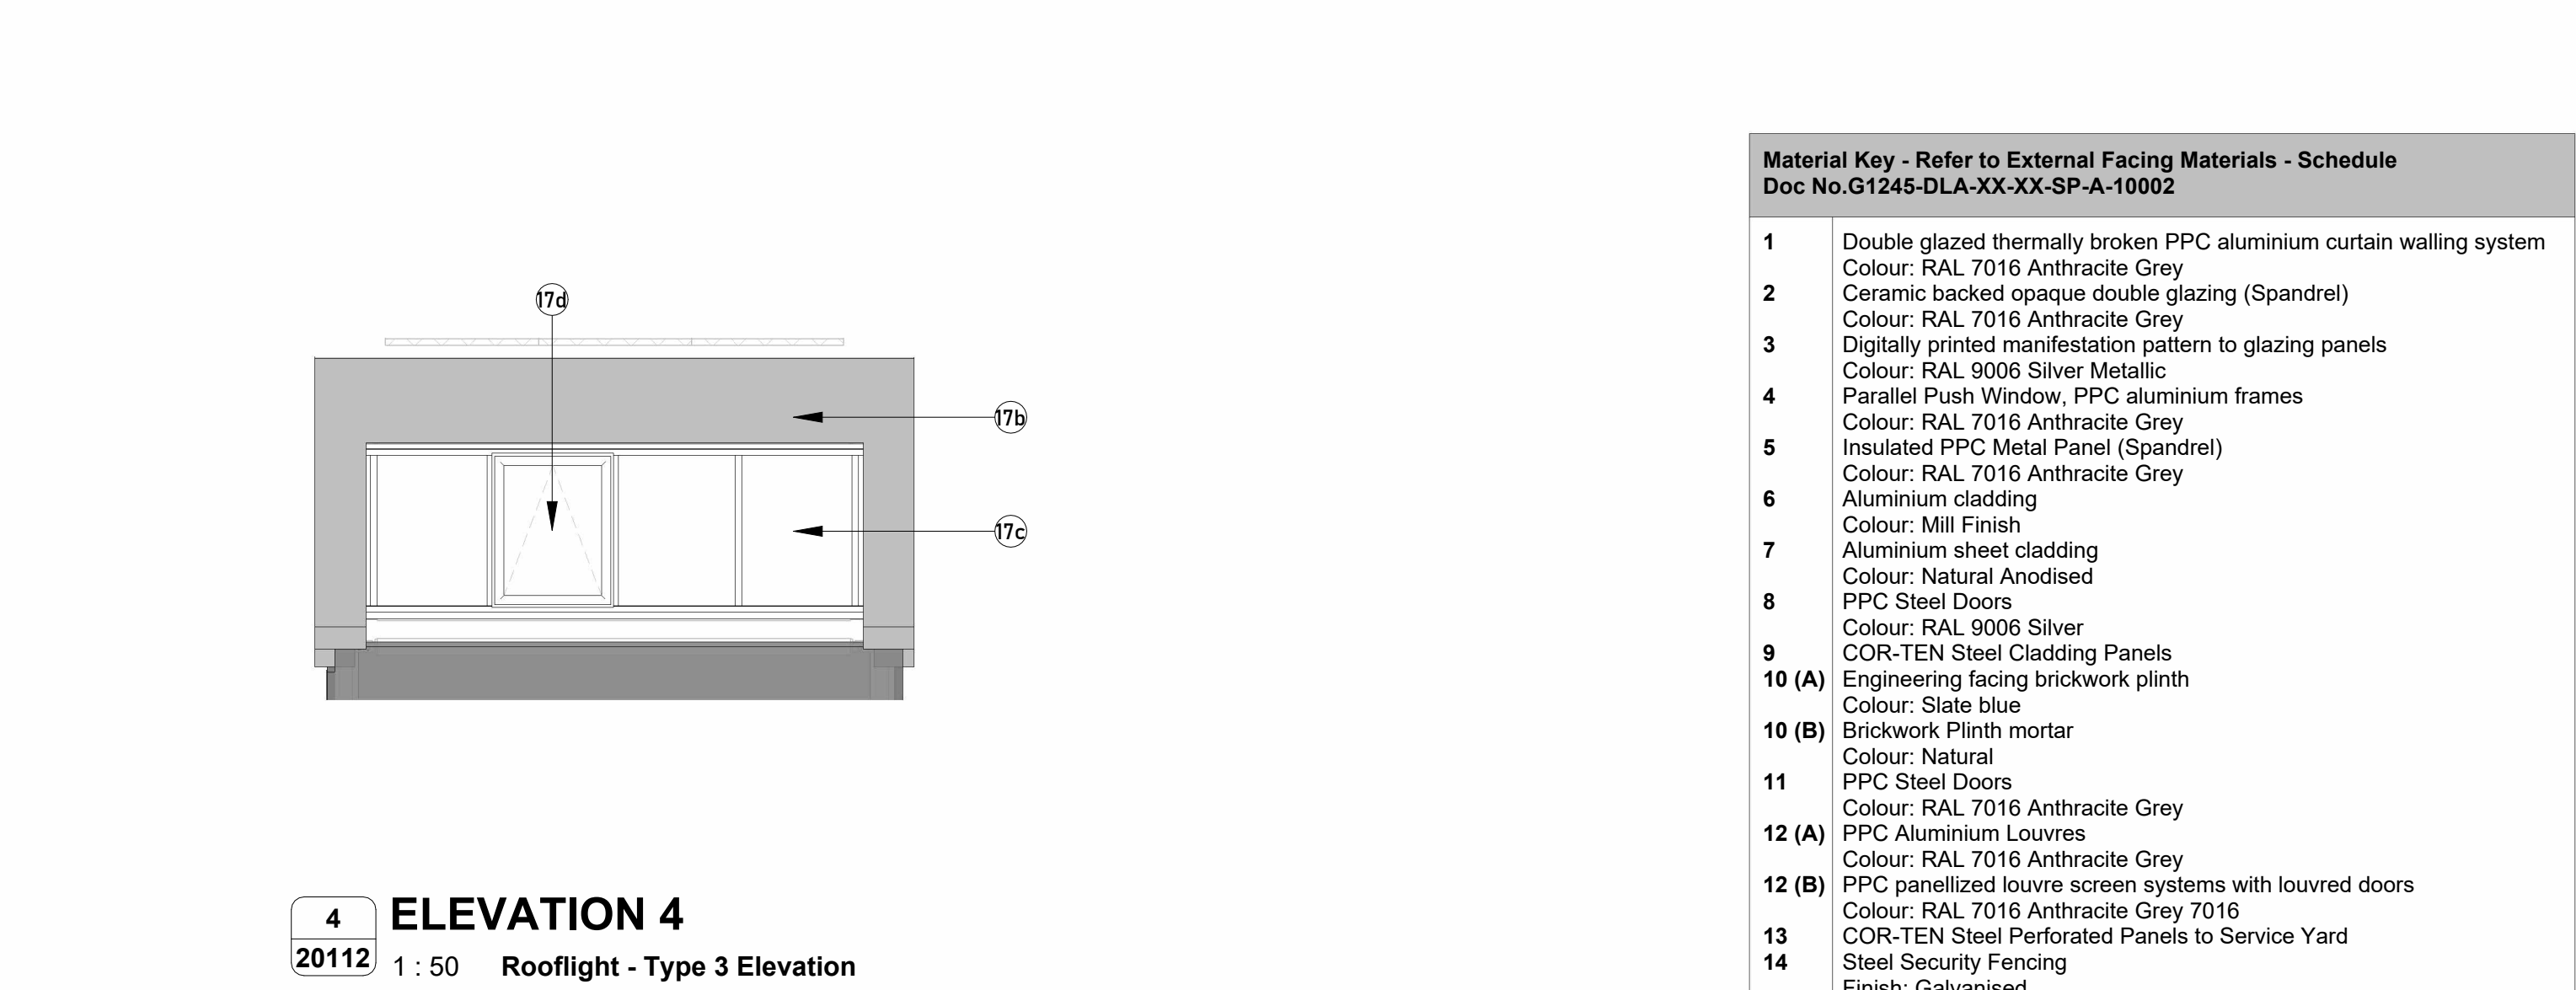

4 ELEVATION 4
20112 1 : 50 Rooflight - Type 3 Elevation

Material Key - Refer to External Facing Materials - Schedule	
Doc No G1245-DLA-XX-XX-SP-A-10002	
1	Double glazed thermally broken PPC aluminium curtain walling system Colour: RAL 7016 Anthracite Grey
2	Ceramic backed opaque double glazing (Spandrel) Colour: RAL 7016 Anthracite Grey
3	Digitally printed manifestation pattern to glazing panels Colour: RAL 9006 Silver Metallic
4	Parallel Push Window, PPC aluminium frames Colour: RAL 7016 Anthracite Grey
5	Insulated PPC Metal Panel (Spandrel) Colour: RAL 7016 Anthracite Grey
6	Aluminium cladding Colour: Mill Finish
7	Aluminium sheet cladding Colour: Natural Anodised
8	PPC Steel Doors Colour: RAL 9006 Silver
9	COR-TEN Steel Cladding Panels Colour: Natural
10 (A)	Engineering facing brickwork plinth Colour: Slate blue
10 (B)	Brickwork Plinth mortar Colour: Natural
11	PPC Steel Doors Colour: RAL 7016 Anthracite Grey
12 (A)	PPC Aluminium Louvers Colour: RAL 7016 Anthracite Grey
12 (B)	PPC panelized louvre screen systems with louvre doors Colour: RAL 7016 Anthracite Grey
13	COR-TEN Steel Perforated Panels to Service Yard Finish: Galvanised
14	Steel Security Fencing Colour: RAL 7016 Anthracite Grey
15	PPC Insulated large format roller shutter door Colour: RAL 7016 Anthracite Grey
16	Double Glazed PPC aluminium revolving door Colour: RAL 7016 Anthracite Grey
17 (A)	PPC profiled sheet cladding Colour: RAL 7016 Anthracite Grey
17 (B)	Profiled sheet cladding Colour: RAL 7016 Anthracite Grey
17 (C)	Double glazed thermally broken PPC aluminium curtain walling system to roof lights Colour: RAL 7016 Anthracite Grey
17 (D)	Opening Lights (Within Rooflights) Colour: RAL 7016 Anthracite Grey
18	Bird Deterrents Colour: RAL 7016 Anthracite Grey
19	PPC profiled sheet cladding Colour: RAL 7016 Anthracite Grey
20	PPC Aluminium framed double glazed Colour: RAL 7016 Anthracite Grey

NOTES

To be read in conjunction with DLA Drawings:

G1245-DLA-XX-XX-SP-A-10002
G1245-DLA-ZZ-RF-DR-A-20102
G1245-DLA-ZZ-XX-DR-A-20103
G1245-DLA-ZZ-XX-DR-A-20104
G1245-DLA-ZZ-XX-DR-A-20113



PROJECT
KINGSWAY BUSINESS PARK
PLOT R2 - SMMC

TITLE
NORTHLIGHT SECTIONS

SCALE
As indicated @ A0

DATE
13/09/24

DLA REF
2022-040

DRAWN
PGT

REVIEWED
DTP

PROJECT ORIGINATOR ZONE LEVEL TYPE ROLE NUMBER
G1245 DLA ZZ RF DR A 20112

STATUS
PLANNING

REVISION
P01