

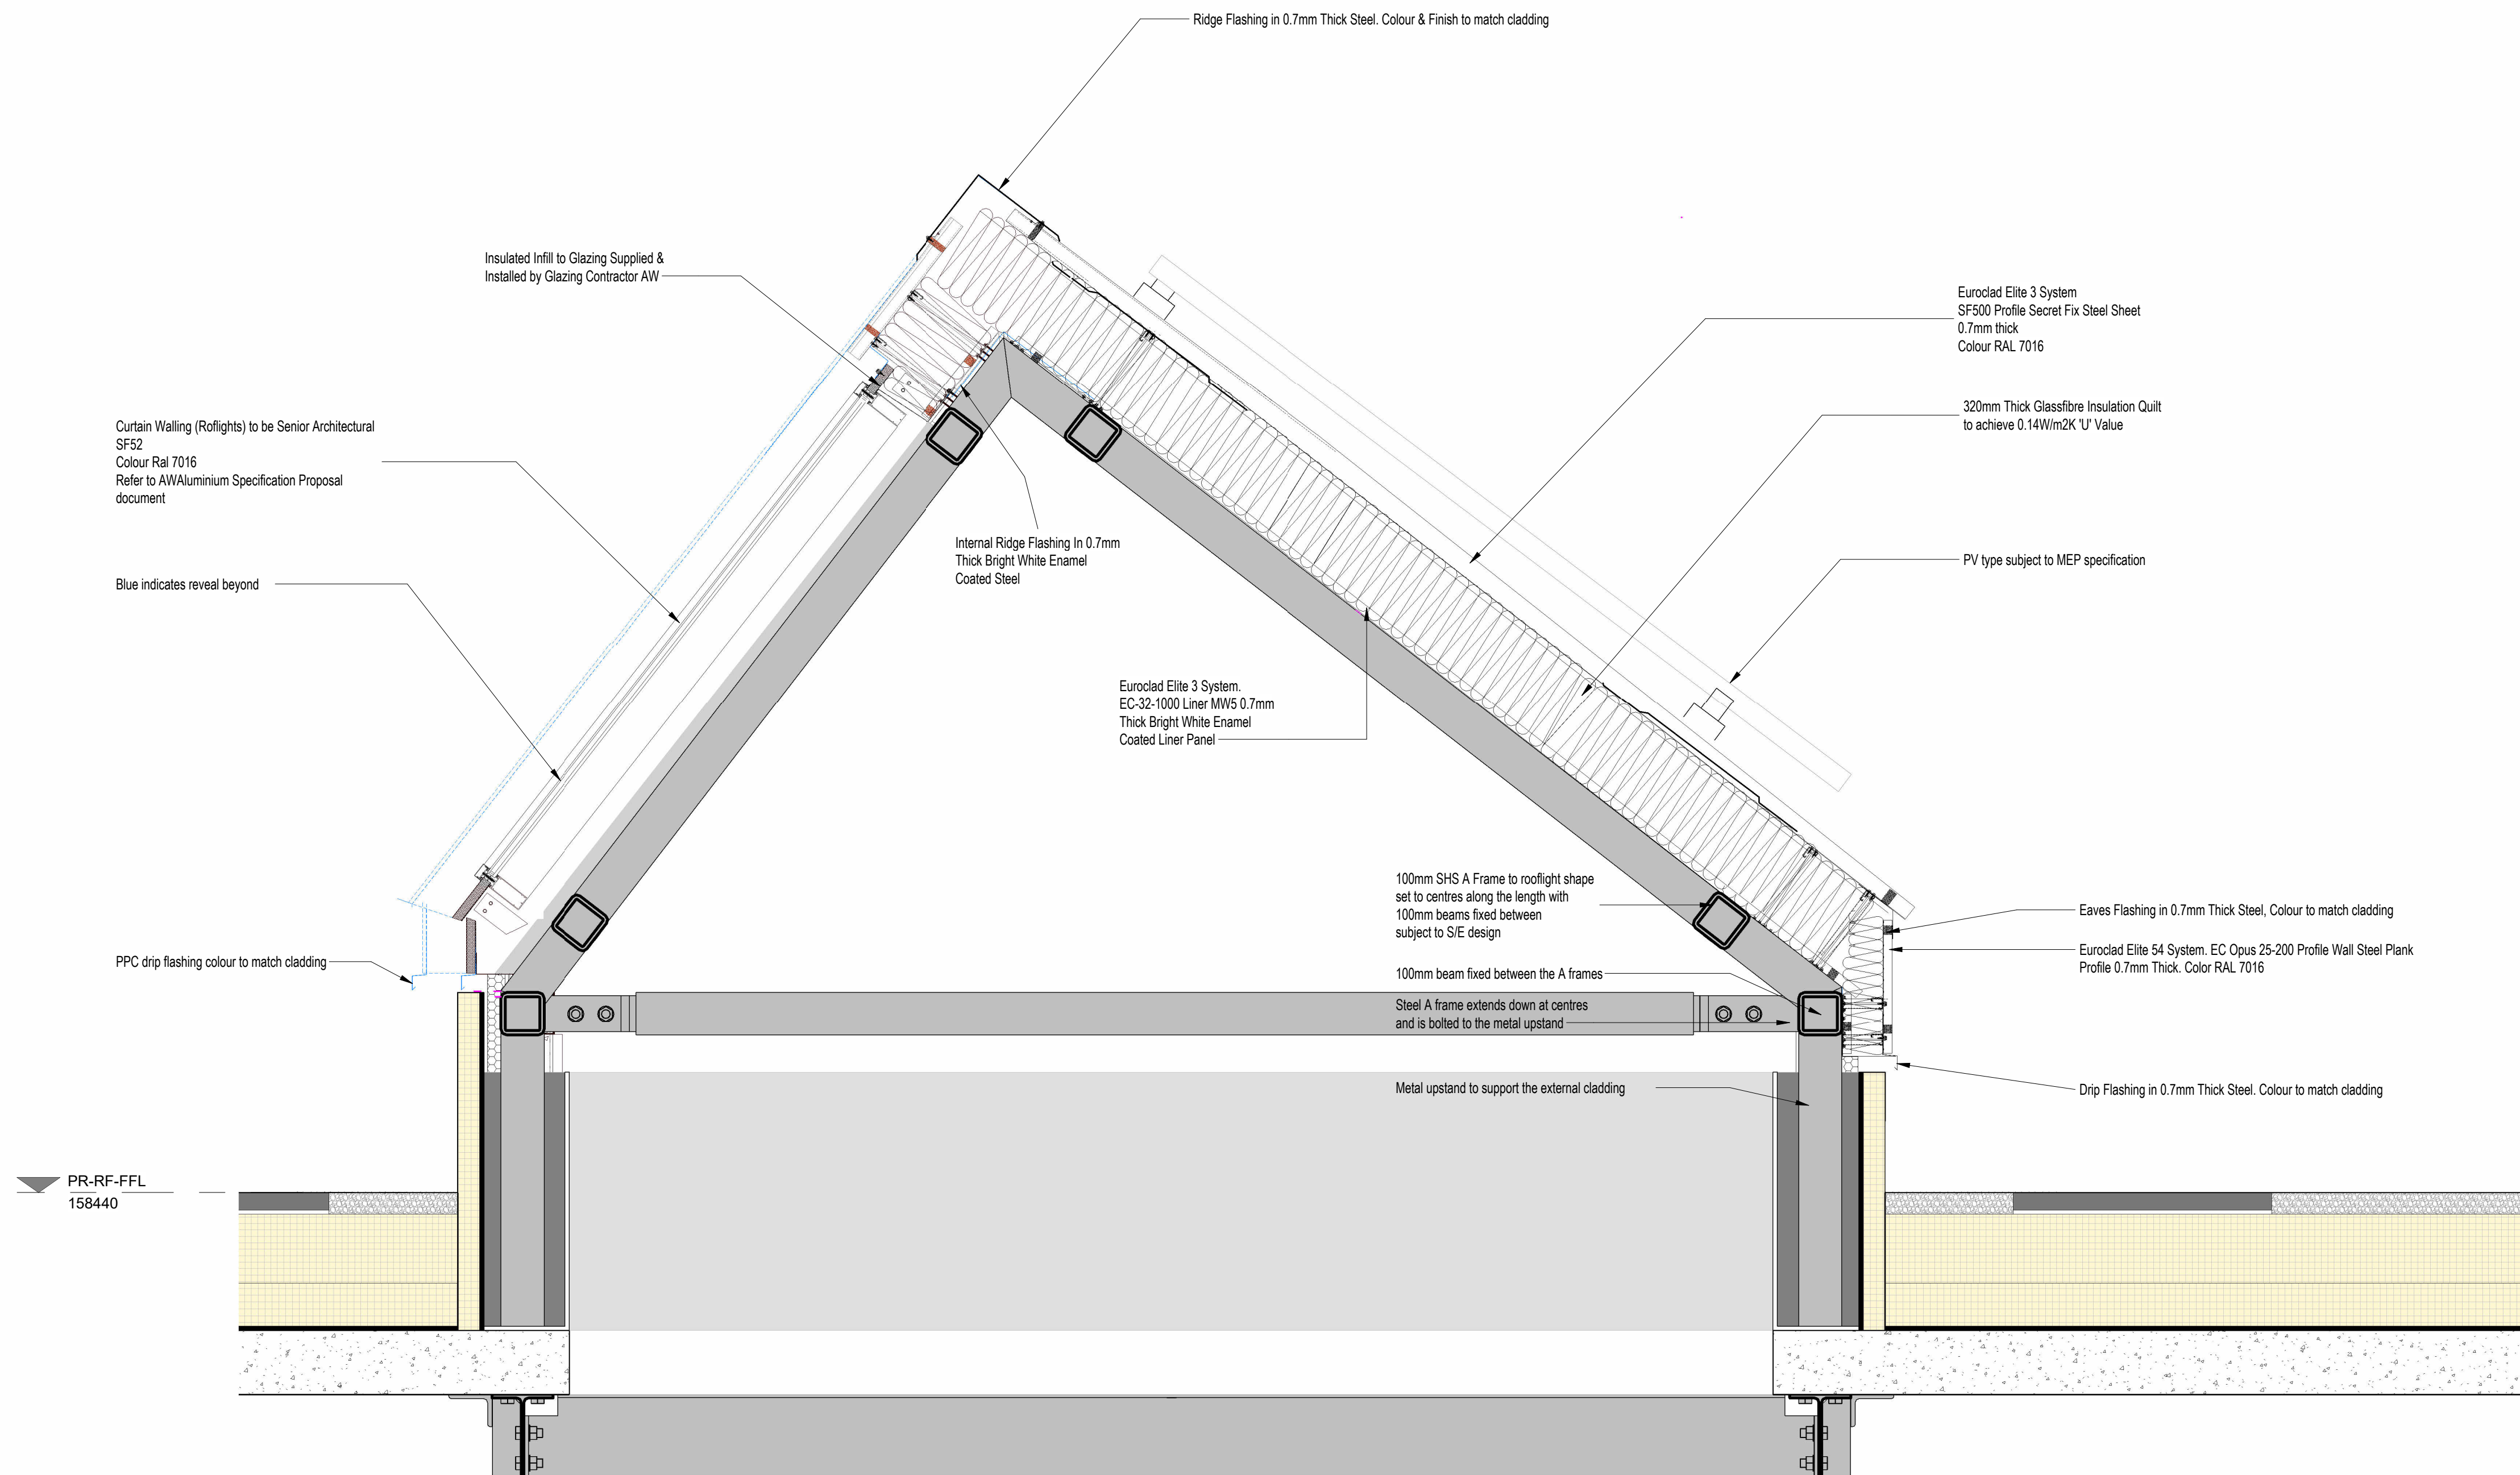


REVISIONS

P01	Drawing Submitted to Discharge Planning Condition 8	28/01/26 ES VS
-----	--	-------------------

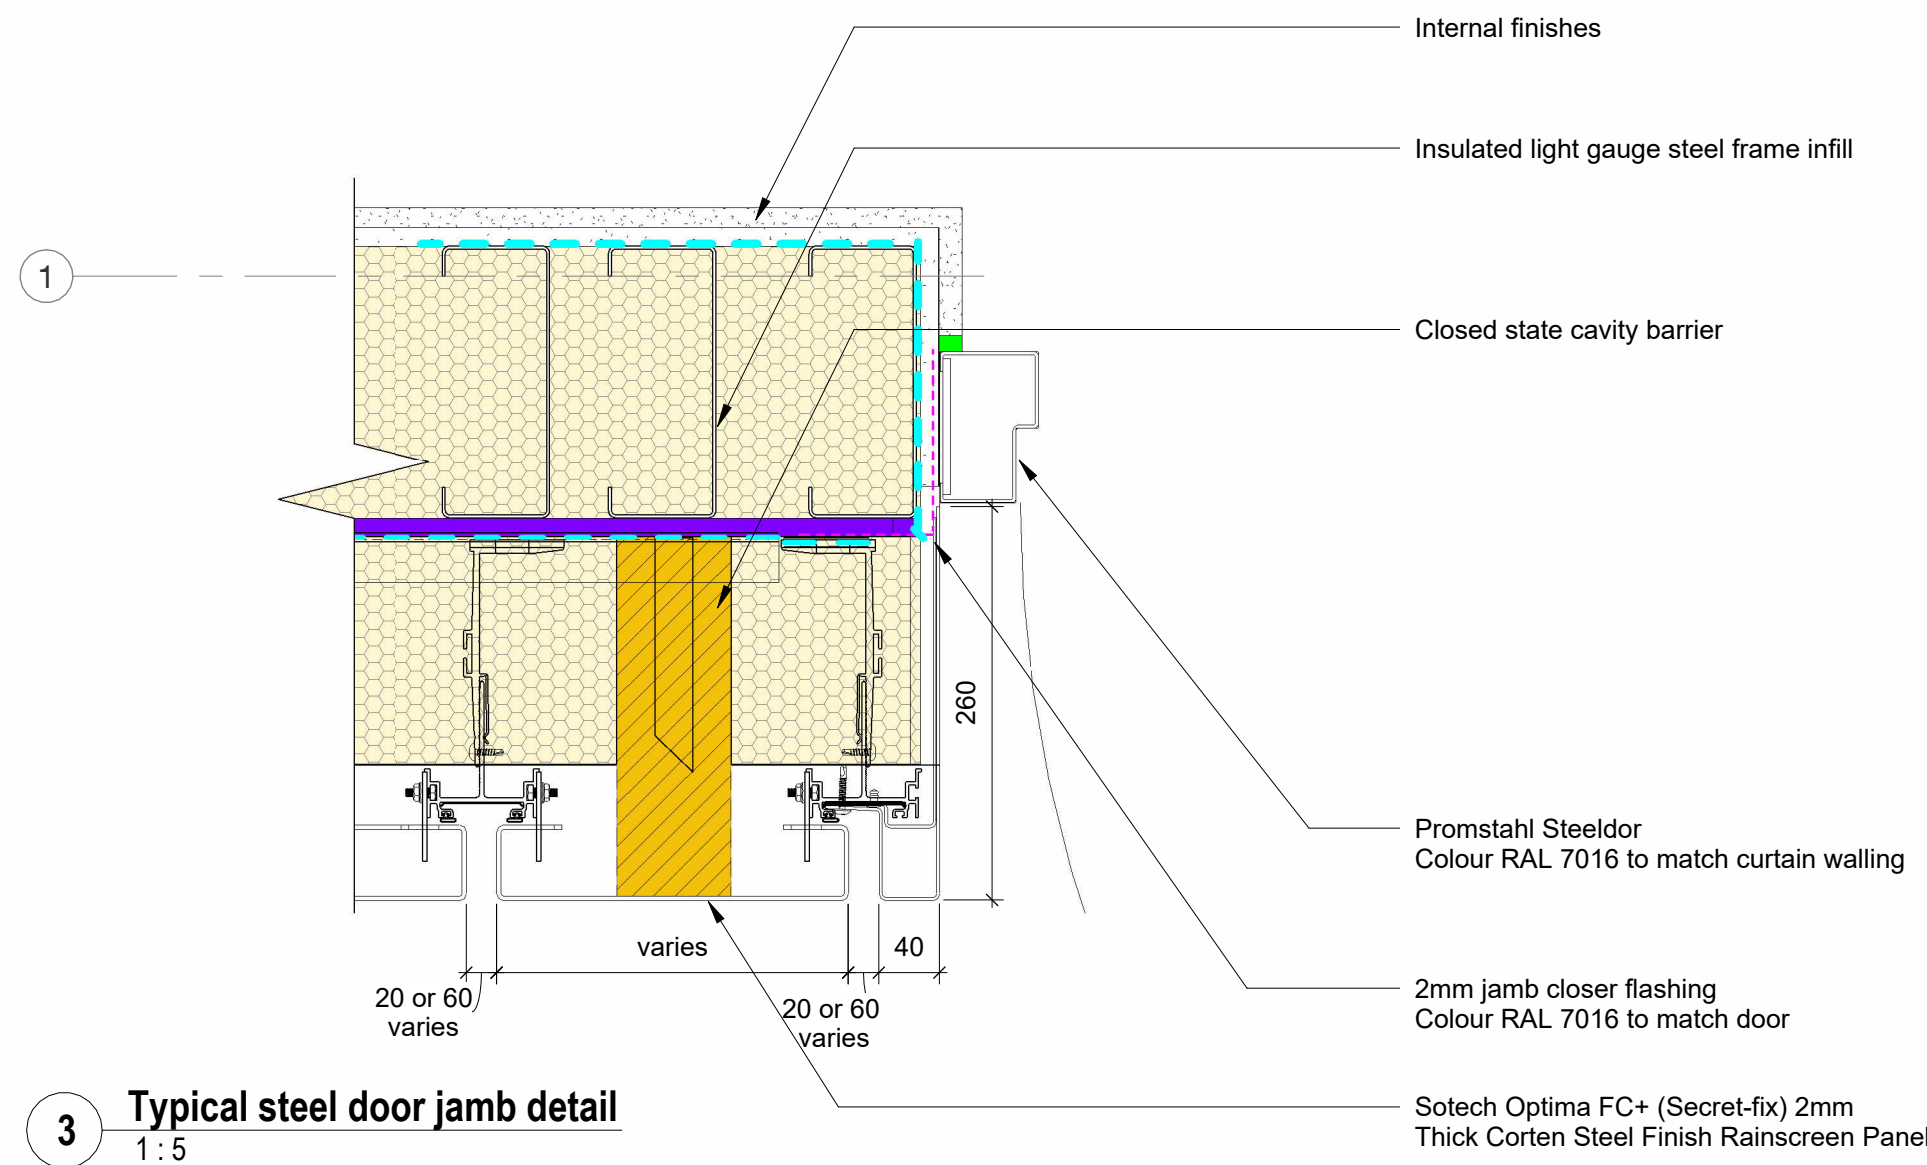

1 Typical North Light Section Detail
1:10

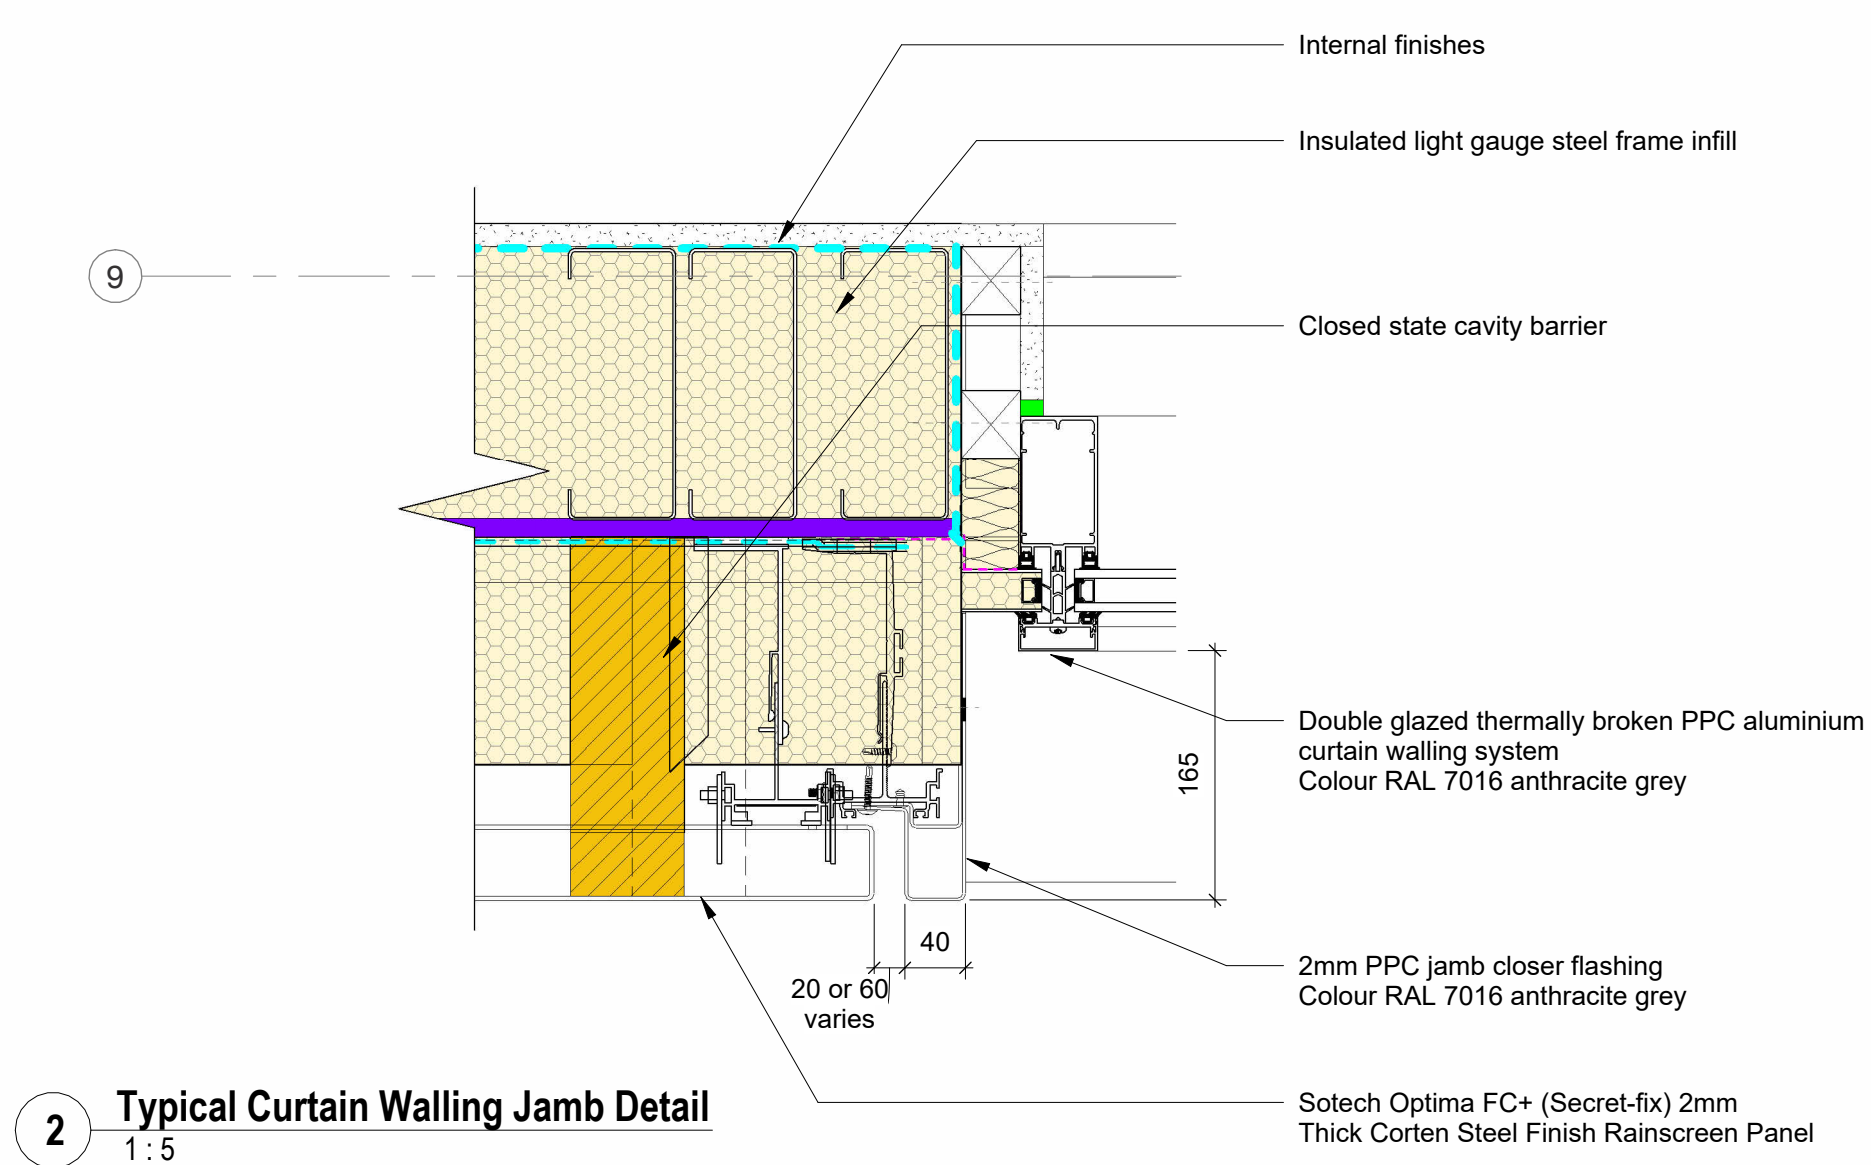

NOTES

To be read in conjunction with DLA Drawings:

G1245-DLA-XX-XX-SP-A-10002
G1245-DLA-ZZ-RF-DR-A-20102
G1245-DLA-ZZ-XX-DR-A-20103
G1245-DLA-ZZ-XX-DR-A-20104
G1245-DLA-ZZ-RF-DR-A-20112



dlA
ARCHITECTURE

55 St Pauls Street | Leeds | LS1 2TE
0113 887 3100
www.dla-architecture.co.uk

PROJECT

KINGSWAY BUSINESS PARK
PLOT R2 - SMMC

TITLE

**DETAILED DESIGN- ROOF LIGHTS,
WINDOWS & DOORS REVEALS**

SCALE

As indicated @ A1

DATE

27/01/26

DLA REF

2022-040

DRAWN

ES

REVIEWED

VS

PROJECT

G1245 DLA ZZ XX DR A

20113

STATUS

PLANNING

REVISION

P01