



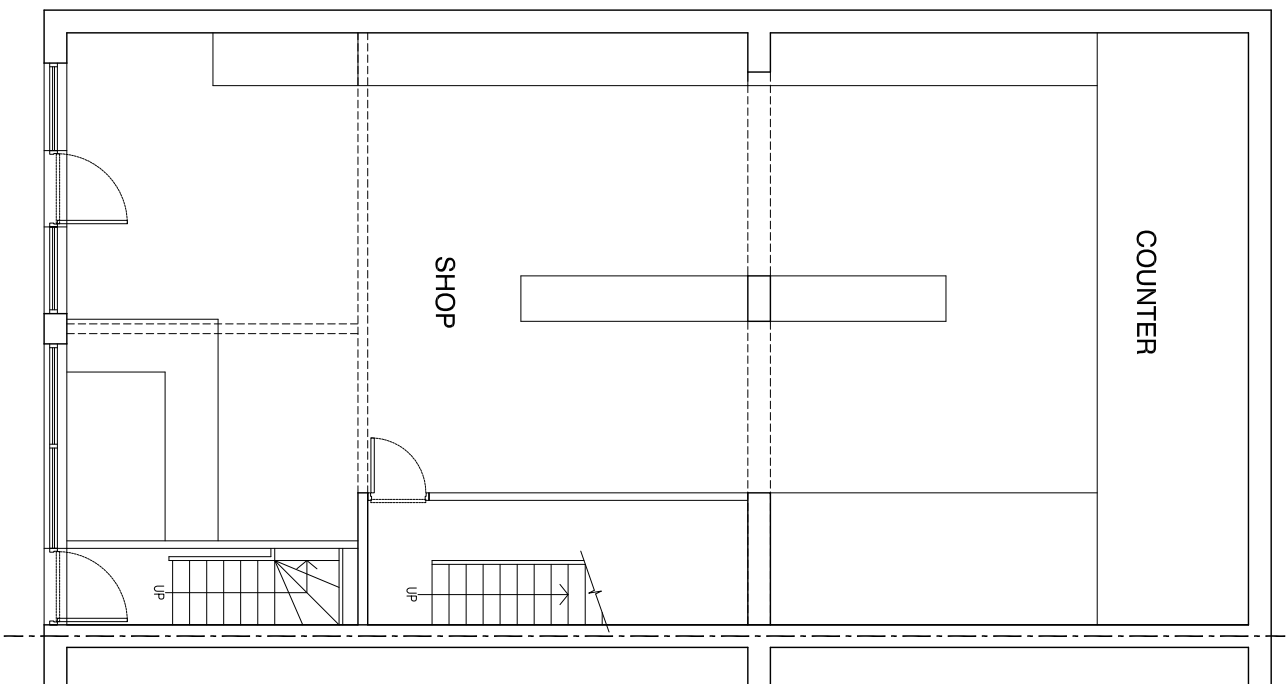

EXISTING GROUND FLOOR PLAN

SCALE-1:100

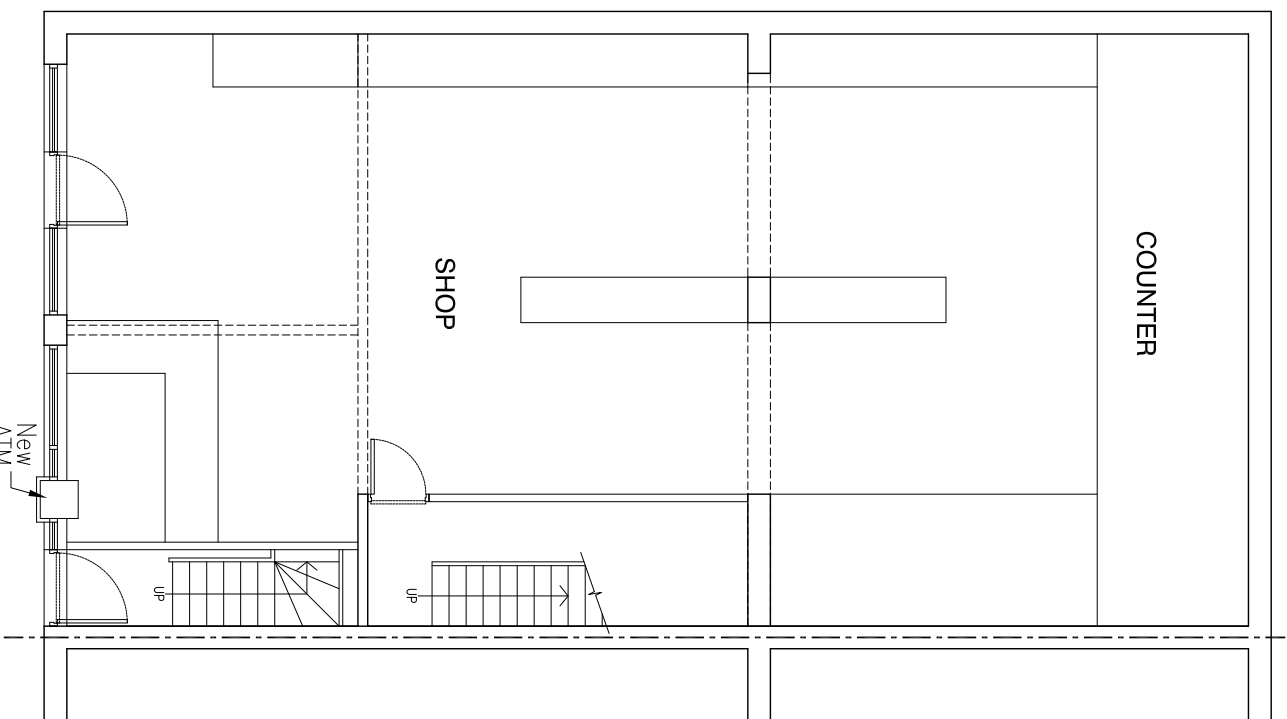


PROPOSED GROUND FLOOR PLAN

SCALE-1:100


Notes:

1. THIS DRAWING IS SUBJECT TO COPYRIGHT AND IS NOT TO BE REPRODUCED IN PART OR WHOLE WITHOUT APPROVAL

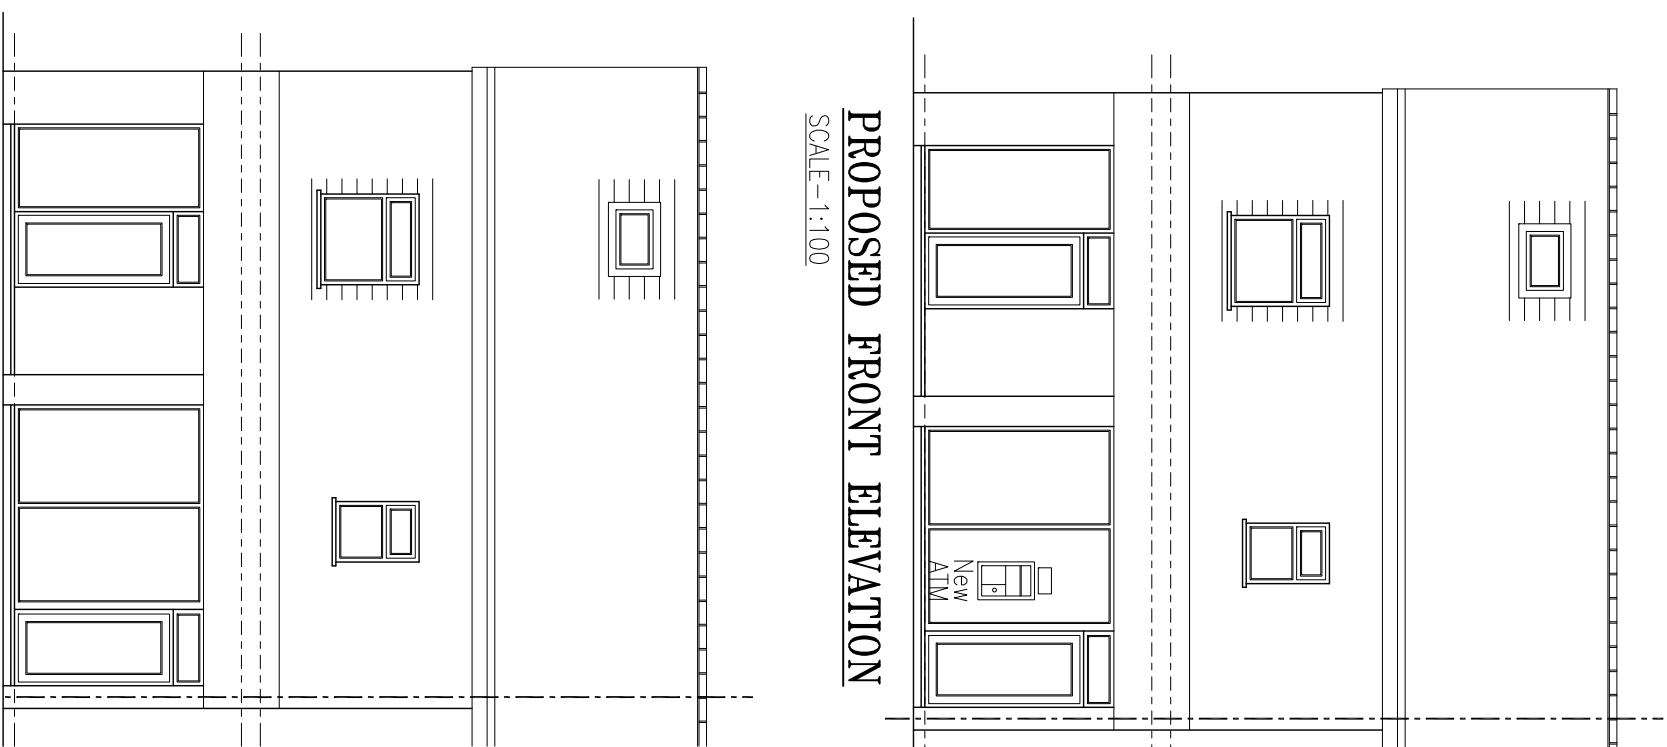

PROPOSED FRONT ELEVATION

SCALE-1:100

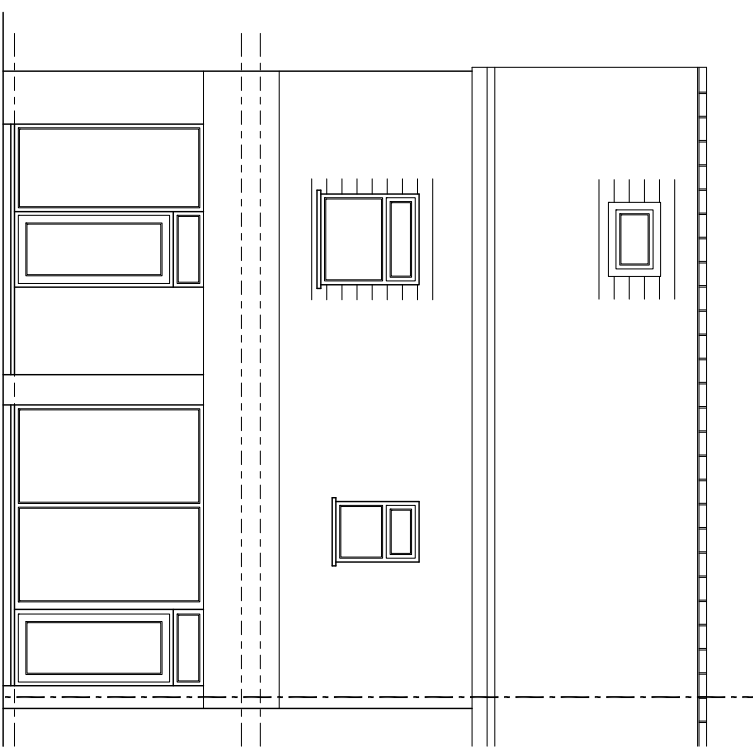

EXISTING FRONT ELEVATION

SCALE-1:100

[illegible]