




EXISTING ELEVATION @ 1:50

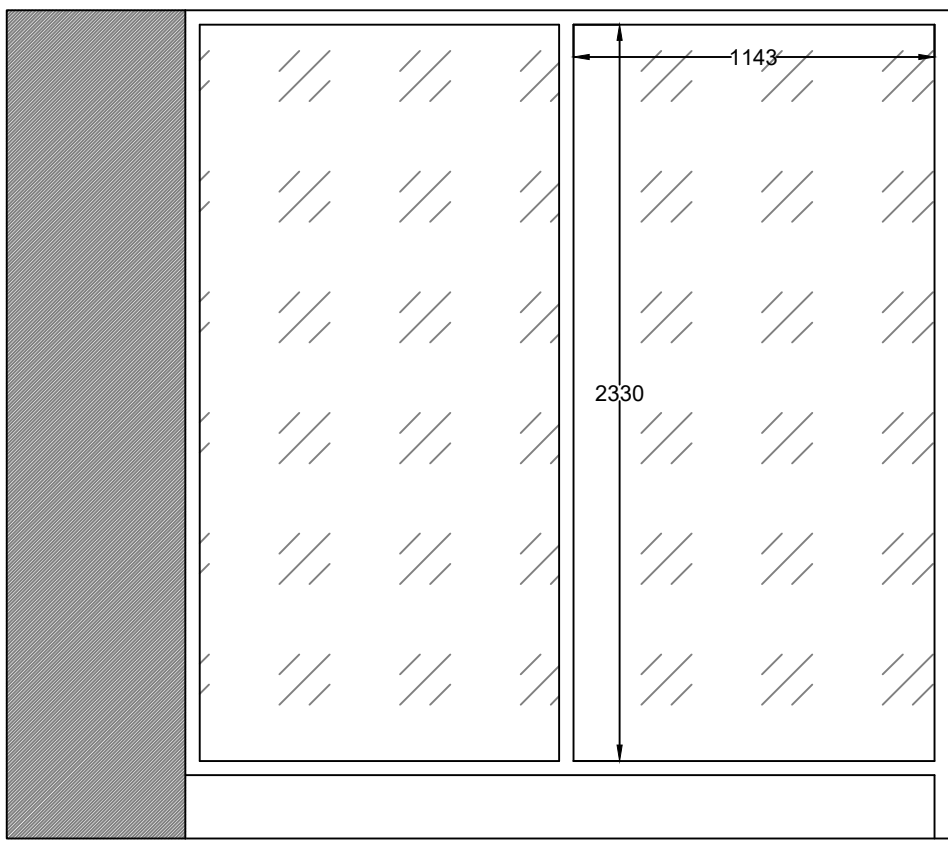


PROPOSED ELEVATION @ 1:50

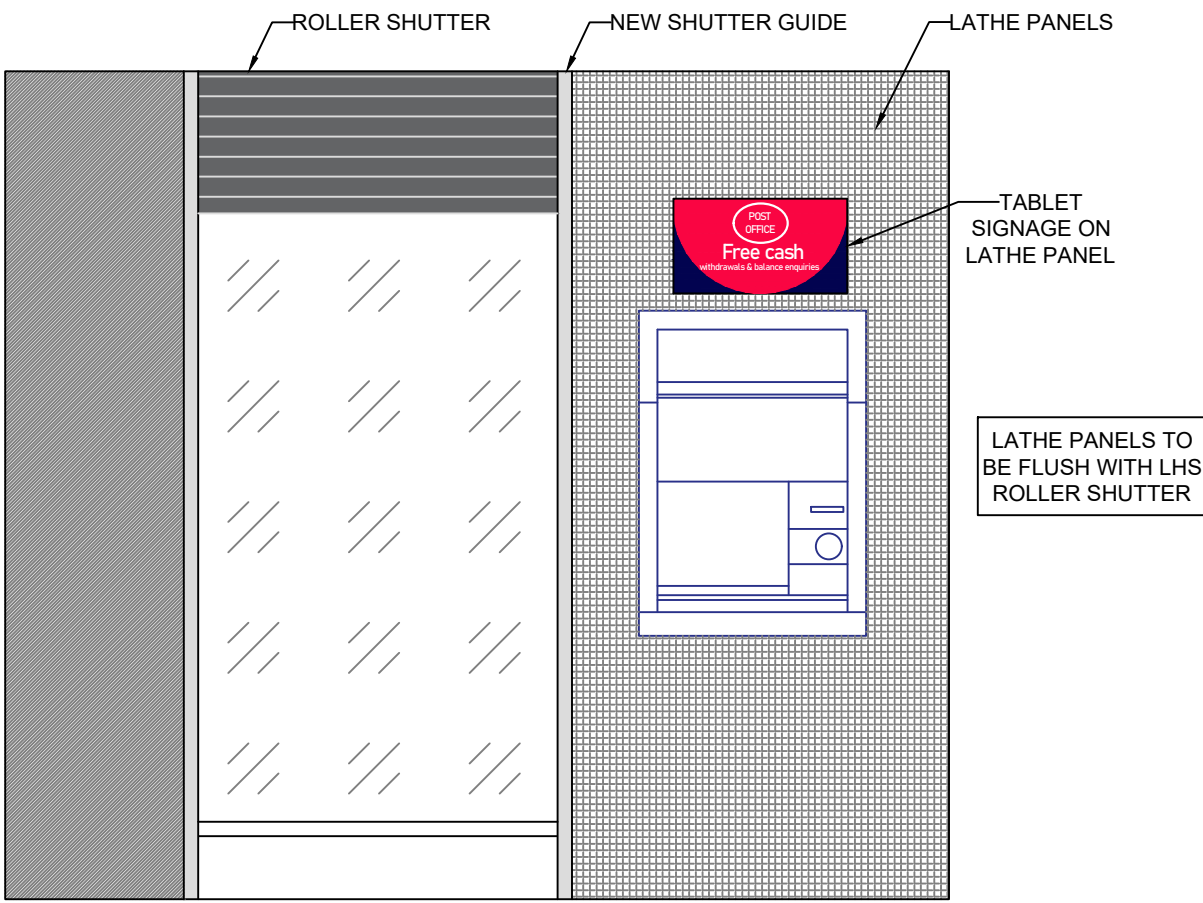


EXISTING PLAN @ 1:50

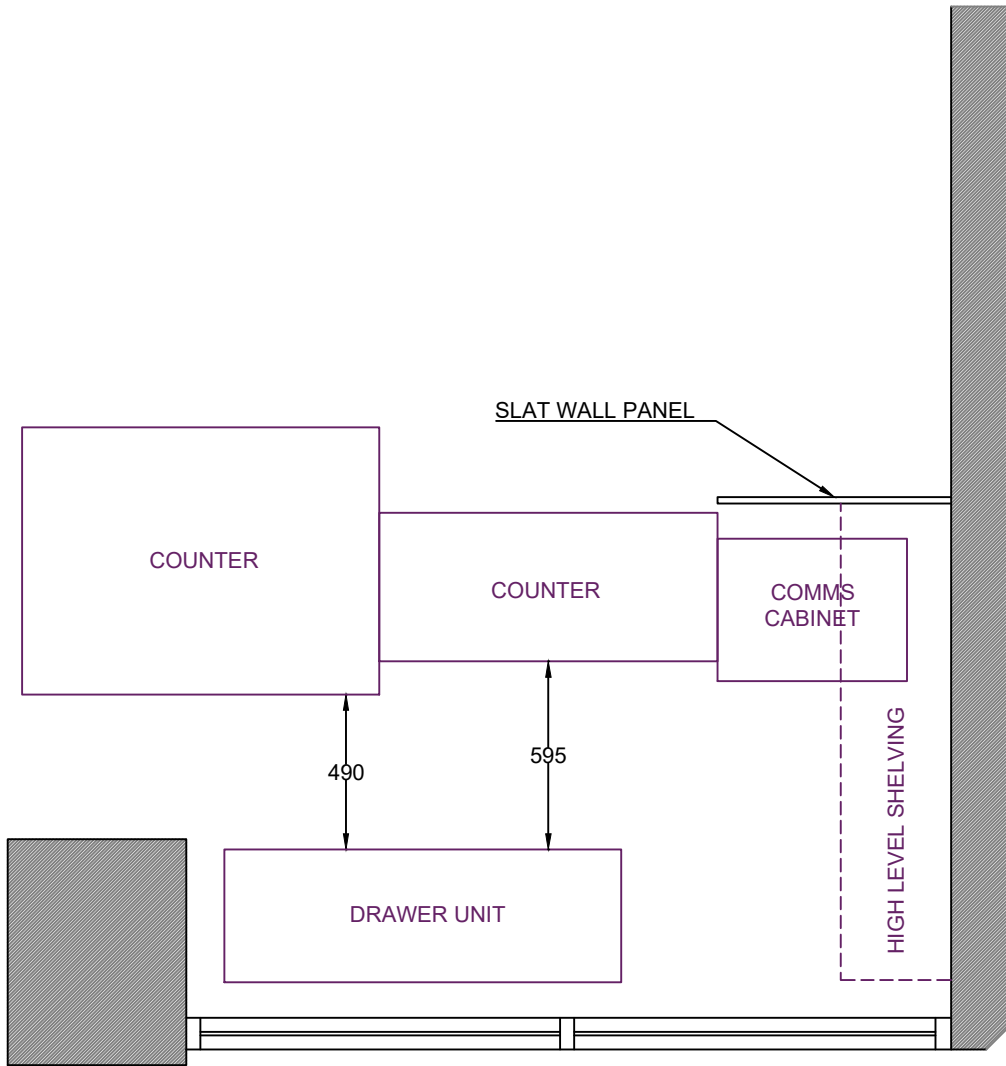


PROPOSED PLAN @ 1:50

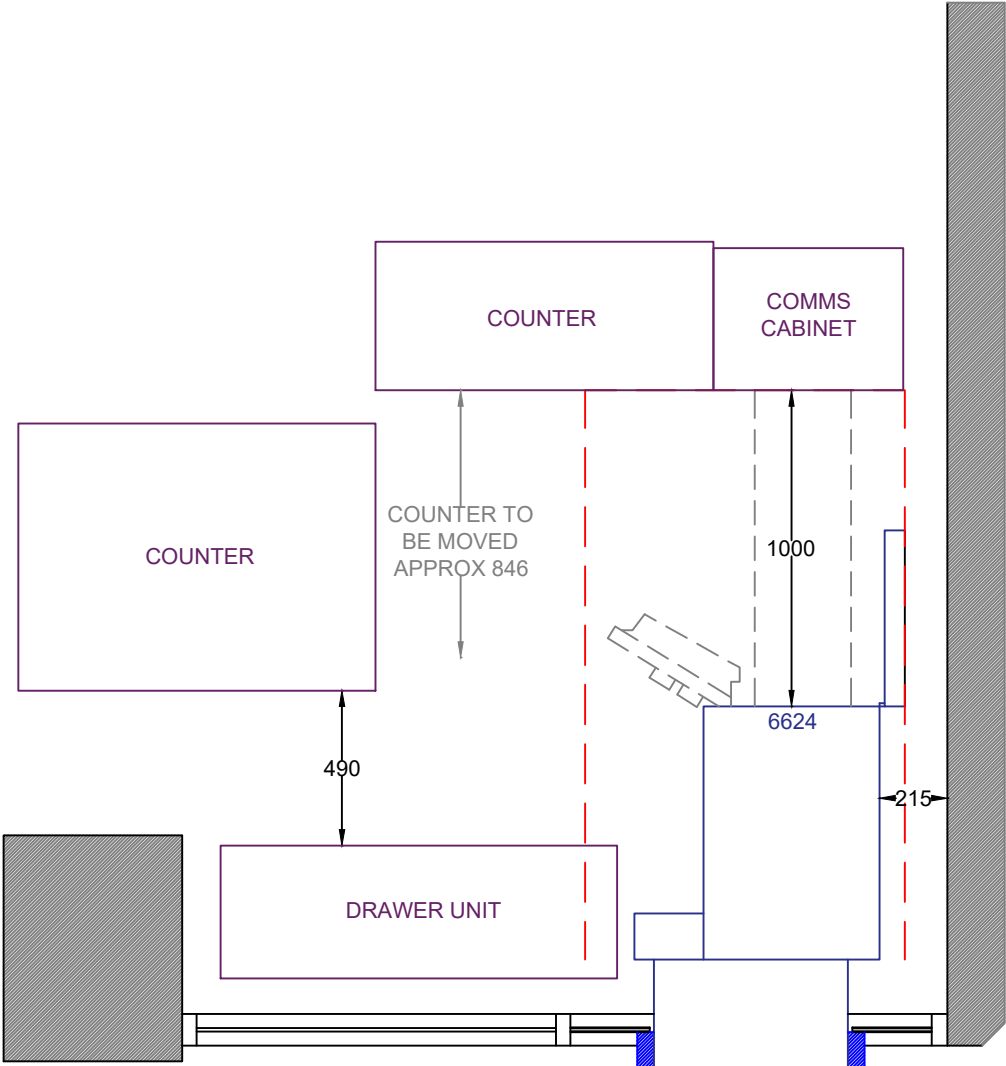

EXISTING CROSS SECTION @ 1:40

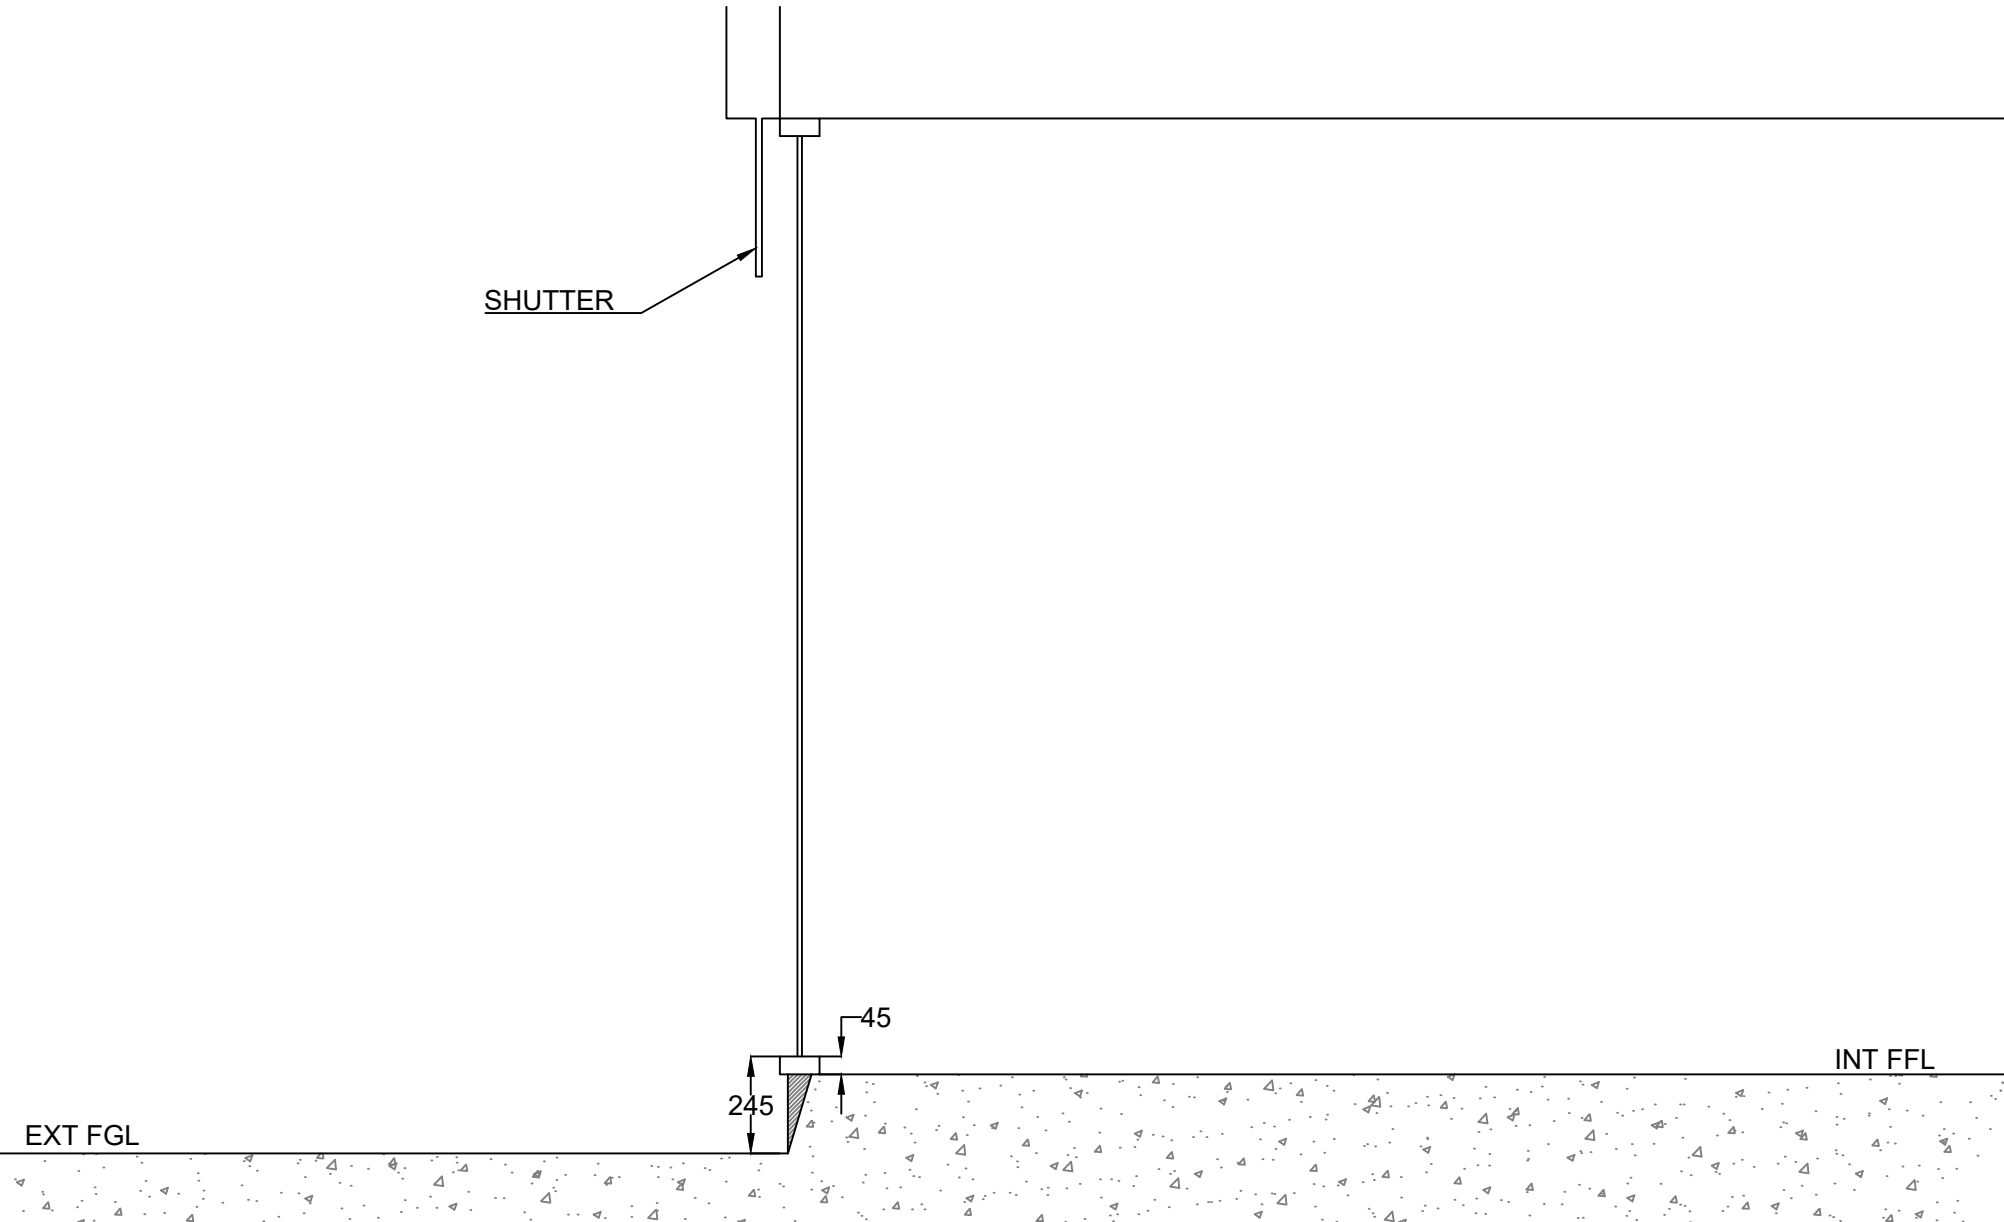

PROPOSED CROSS SECTION @ 1:40

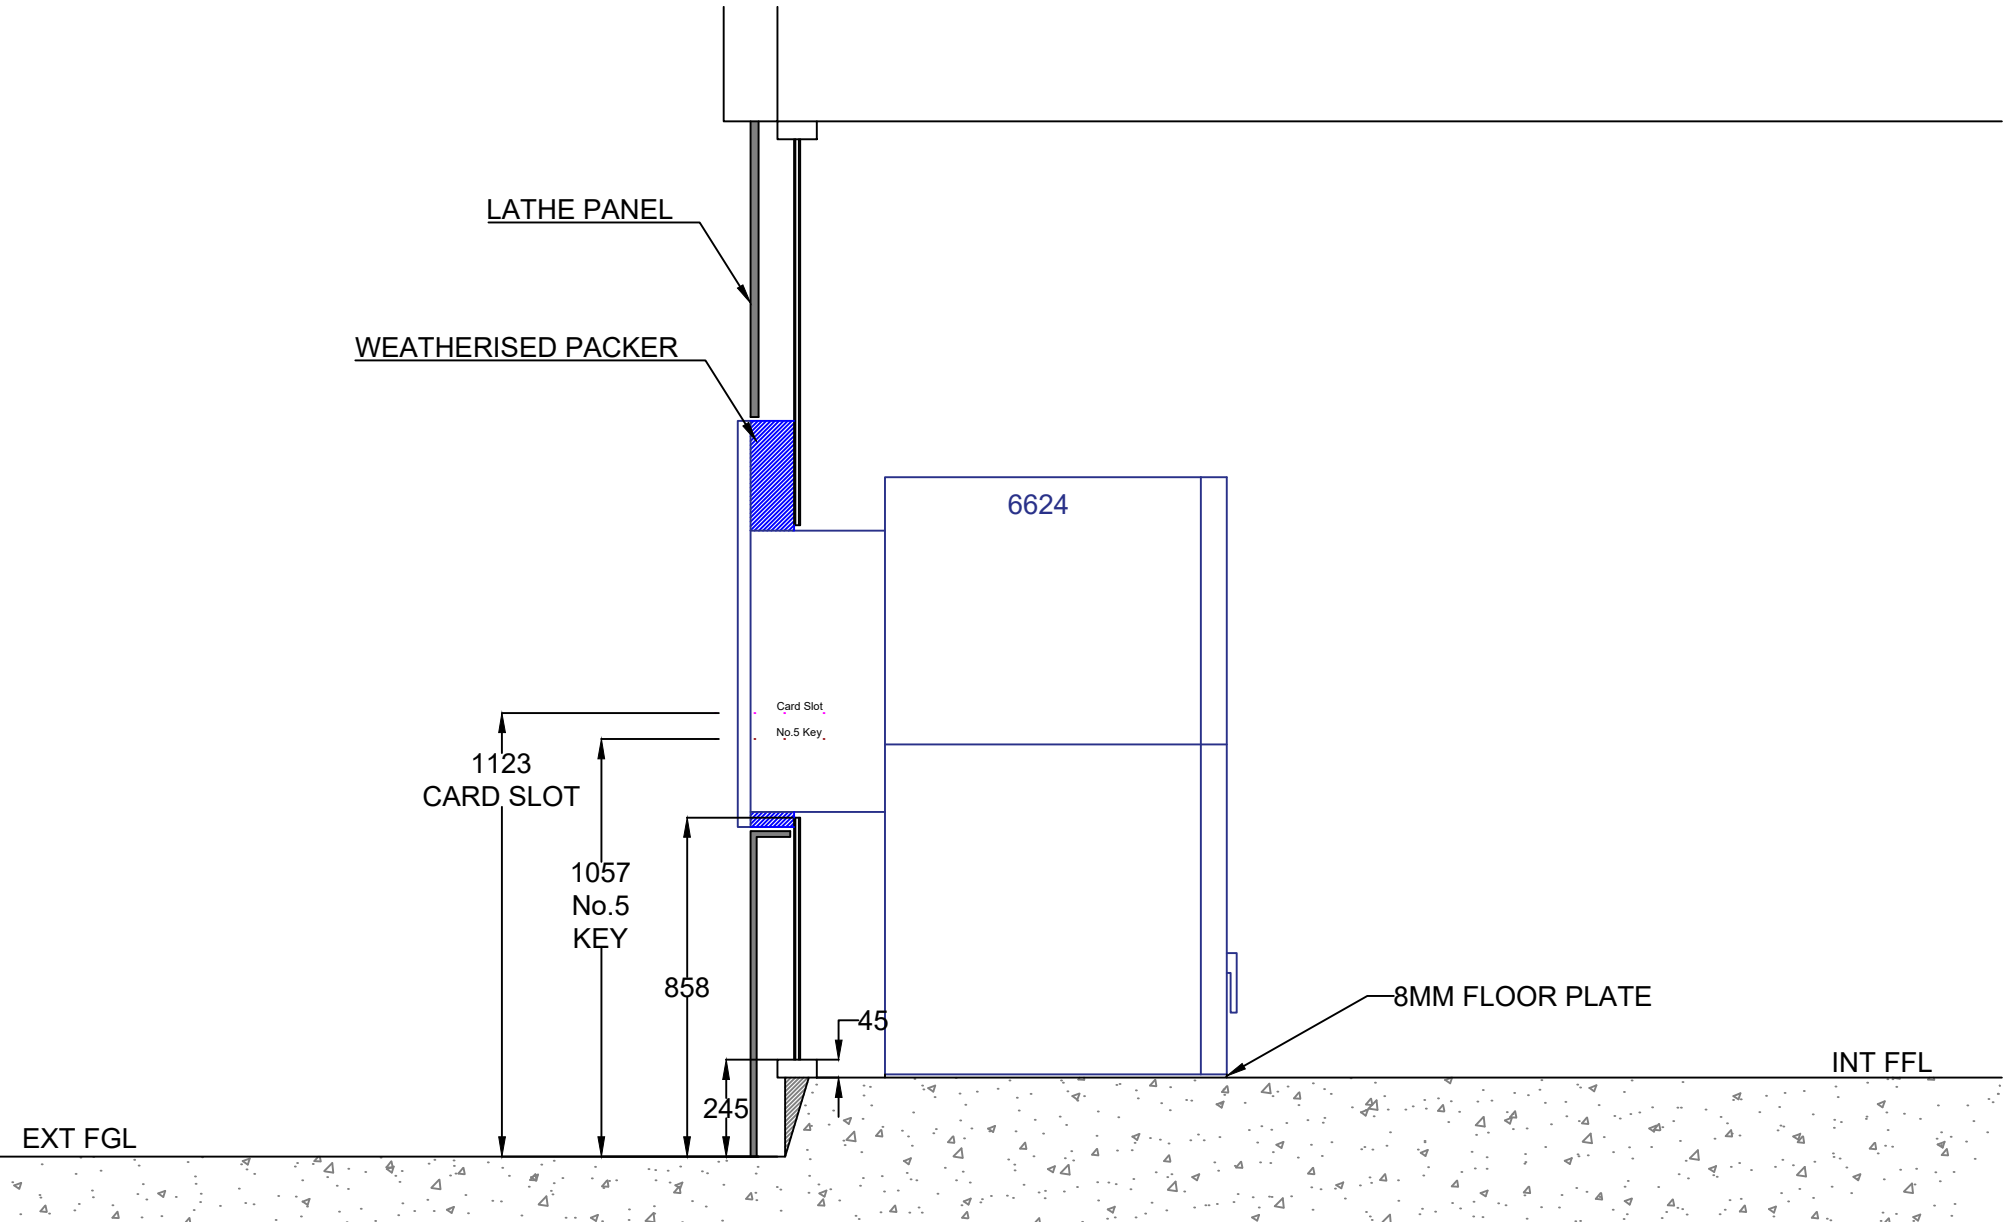

NOTES:

Wall mounted socket available for power. Data has not been installed for proposed ATM.

Floor plate and Tablet Sign required.

Glazier required to replace existing glazing with 'sandwich' window panel (Post Master has requested NO GLAZING); Dark grey composite panel externally, 9mm ply center, dark grey composite panel internally. Glazier to also create a weatherised packer behind the ATM collar which will need to be faced with the same composite panelling.

Electrician required to run data to proposed ATM position and install data socket.

5 Key height to be 1057mm.
Card slot height to be 1123mm.

ATM to be delivered over stall riser.

Comms cabinet & counter will need to be moved back to allow **at least** a 1000mm gap from the rear of the new ATM.

High level shelving in ATM area to be permanently removed prior to Cennox attendance. This may be reinstated if it does not effect hood door swing.

Close match carpet to be provided as backup.

Shutter specialists required to alter shutter system; Roller shutter to be reduced in size so it only covers the LHS window, new shutter guide to be installed in front of central transom. ATM window to have lathes installed with a flange around the ATM collar area to prevent litter being dropped behind the lathe panels.

ATC not required; ATM is behind staff counter.

Rev:	Description	Date



11 & 12 Admiralty Way, Camberley,
Surrey GU15 3DT
Tel: 01276 607 200
info@cennox.com
www.cennox.com

Client:
POST OFFICE

ID Number:
-

Site:
HEYWOOD

Title: **6624 INSTALL**

Drawn: LV	Date: 02/09/24
---------------------	--------------------------

Scale:
VARIOUS @ A3 & A1

Drawing Number:
CNX-DRW-41258-REV-A