



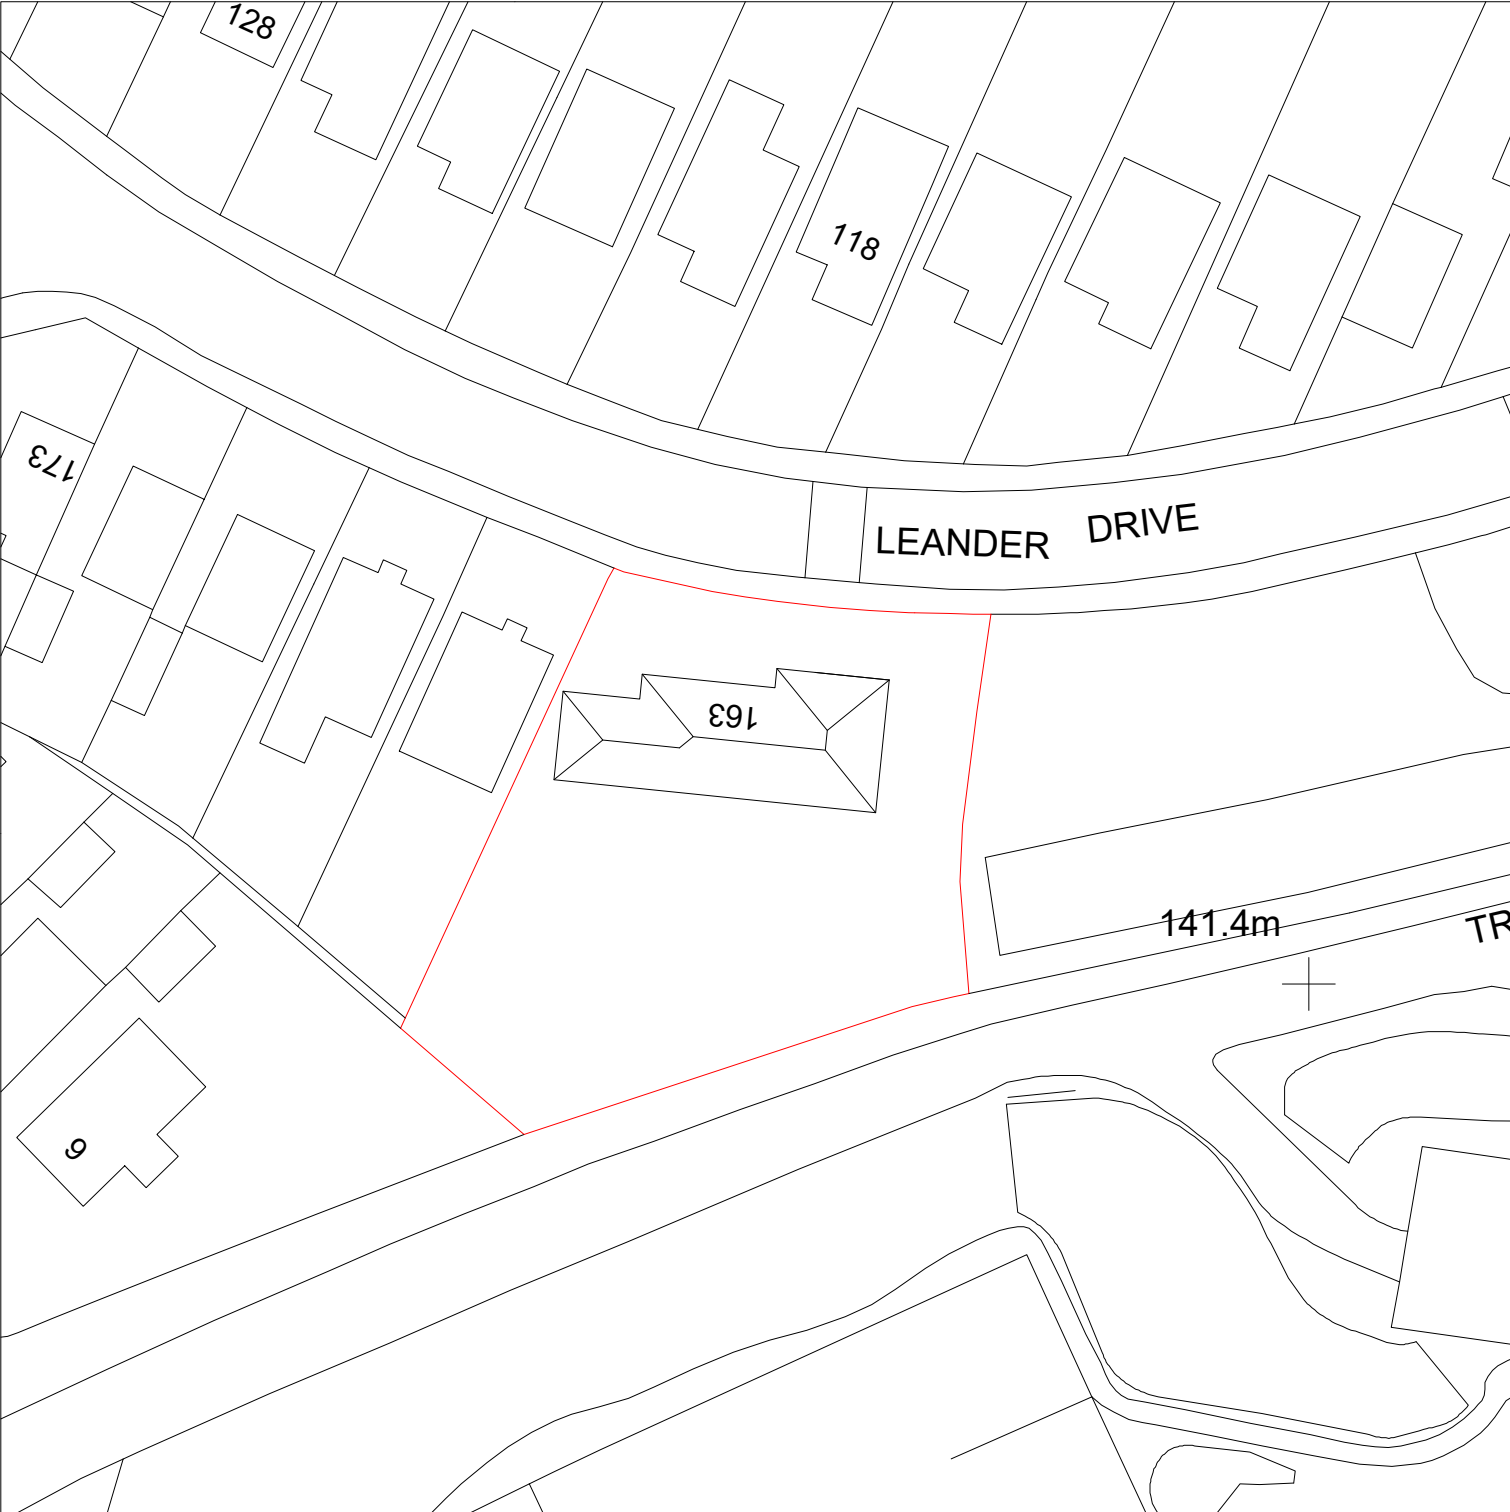

W: adeptdesignltd.co.uk | M: 07496819062 | E: enquiries@adeptdesignltd.co.uk

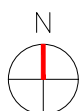

PROJECT	163 LEANDER DRIVE, CASTLETON, ROCHDALE, OL11 2XE	REVISION	001
TITLE	EXISTING SITE PLAN	CLIENT	MR. AWAT ABDULLAH
NUMBER	A100	STATUS	PLANNING ISSUE
SCALE	1:500	DATE	11/10/2025