



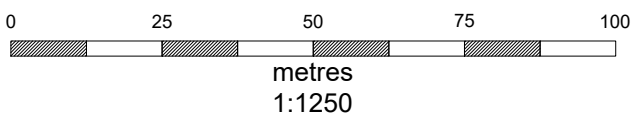

?Crown Copyright and database rights 2025 OS Licence no. AC0000849896

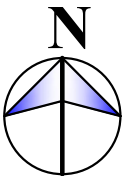

☐ FOR COMMENT

☐ FOR PLANNING PERMISSION

☐ FOR BUILDING REGULATIONS



Malik Enterprises
Architectural Service
30 Carlton Drive, Wigston,
Leicestershire UK LE18 1DF
M: 07808 266330
E : tanvir@malikenterprises.co.uk

PROJECT: House Extension

LOCATION: 3 Dellside Way, Rochdale. OL12 6XX

CLIENT: Mr. Asrar Ul Haq

TITLE: Location Plan

DATE: Jan. 2026

DRAWN: MTM

DRAWING No: M1705/22-01

SCALE:1:1250