






1 Bay Study 01
1 : 20

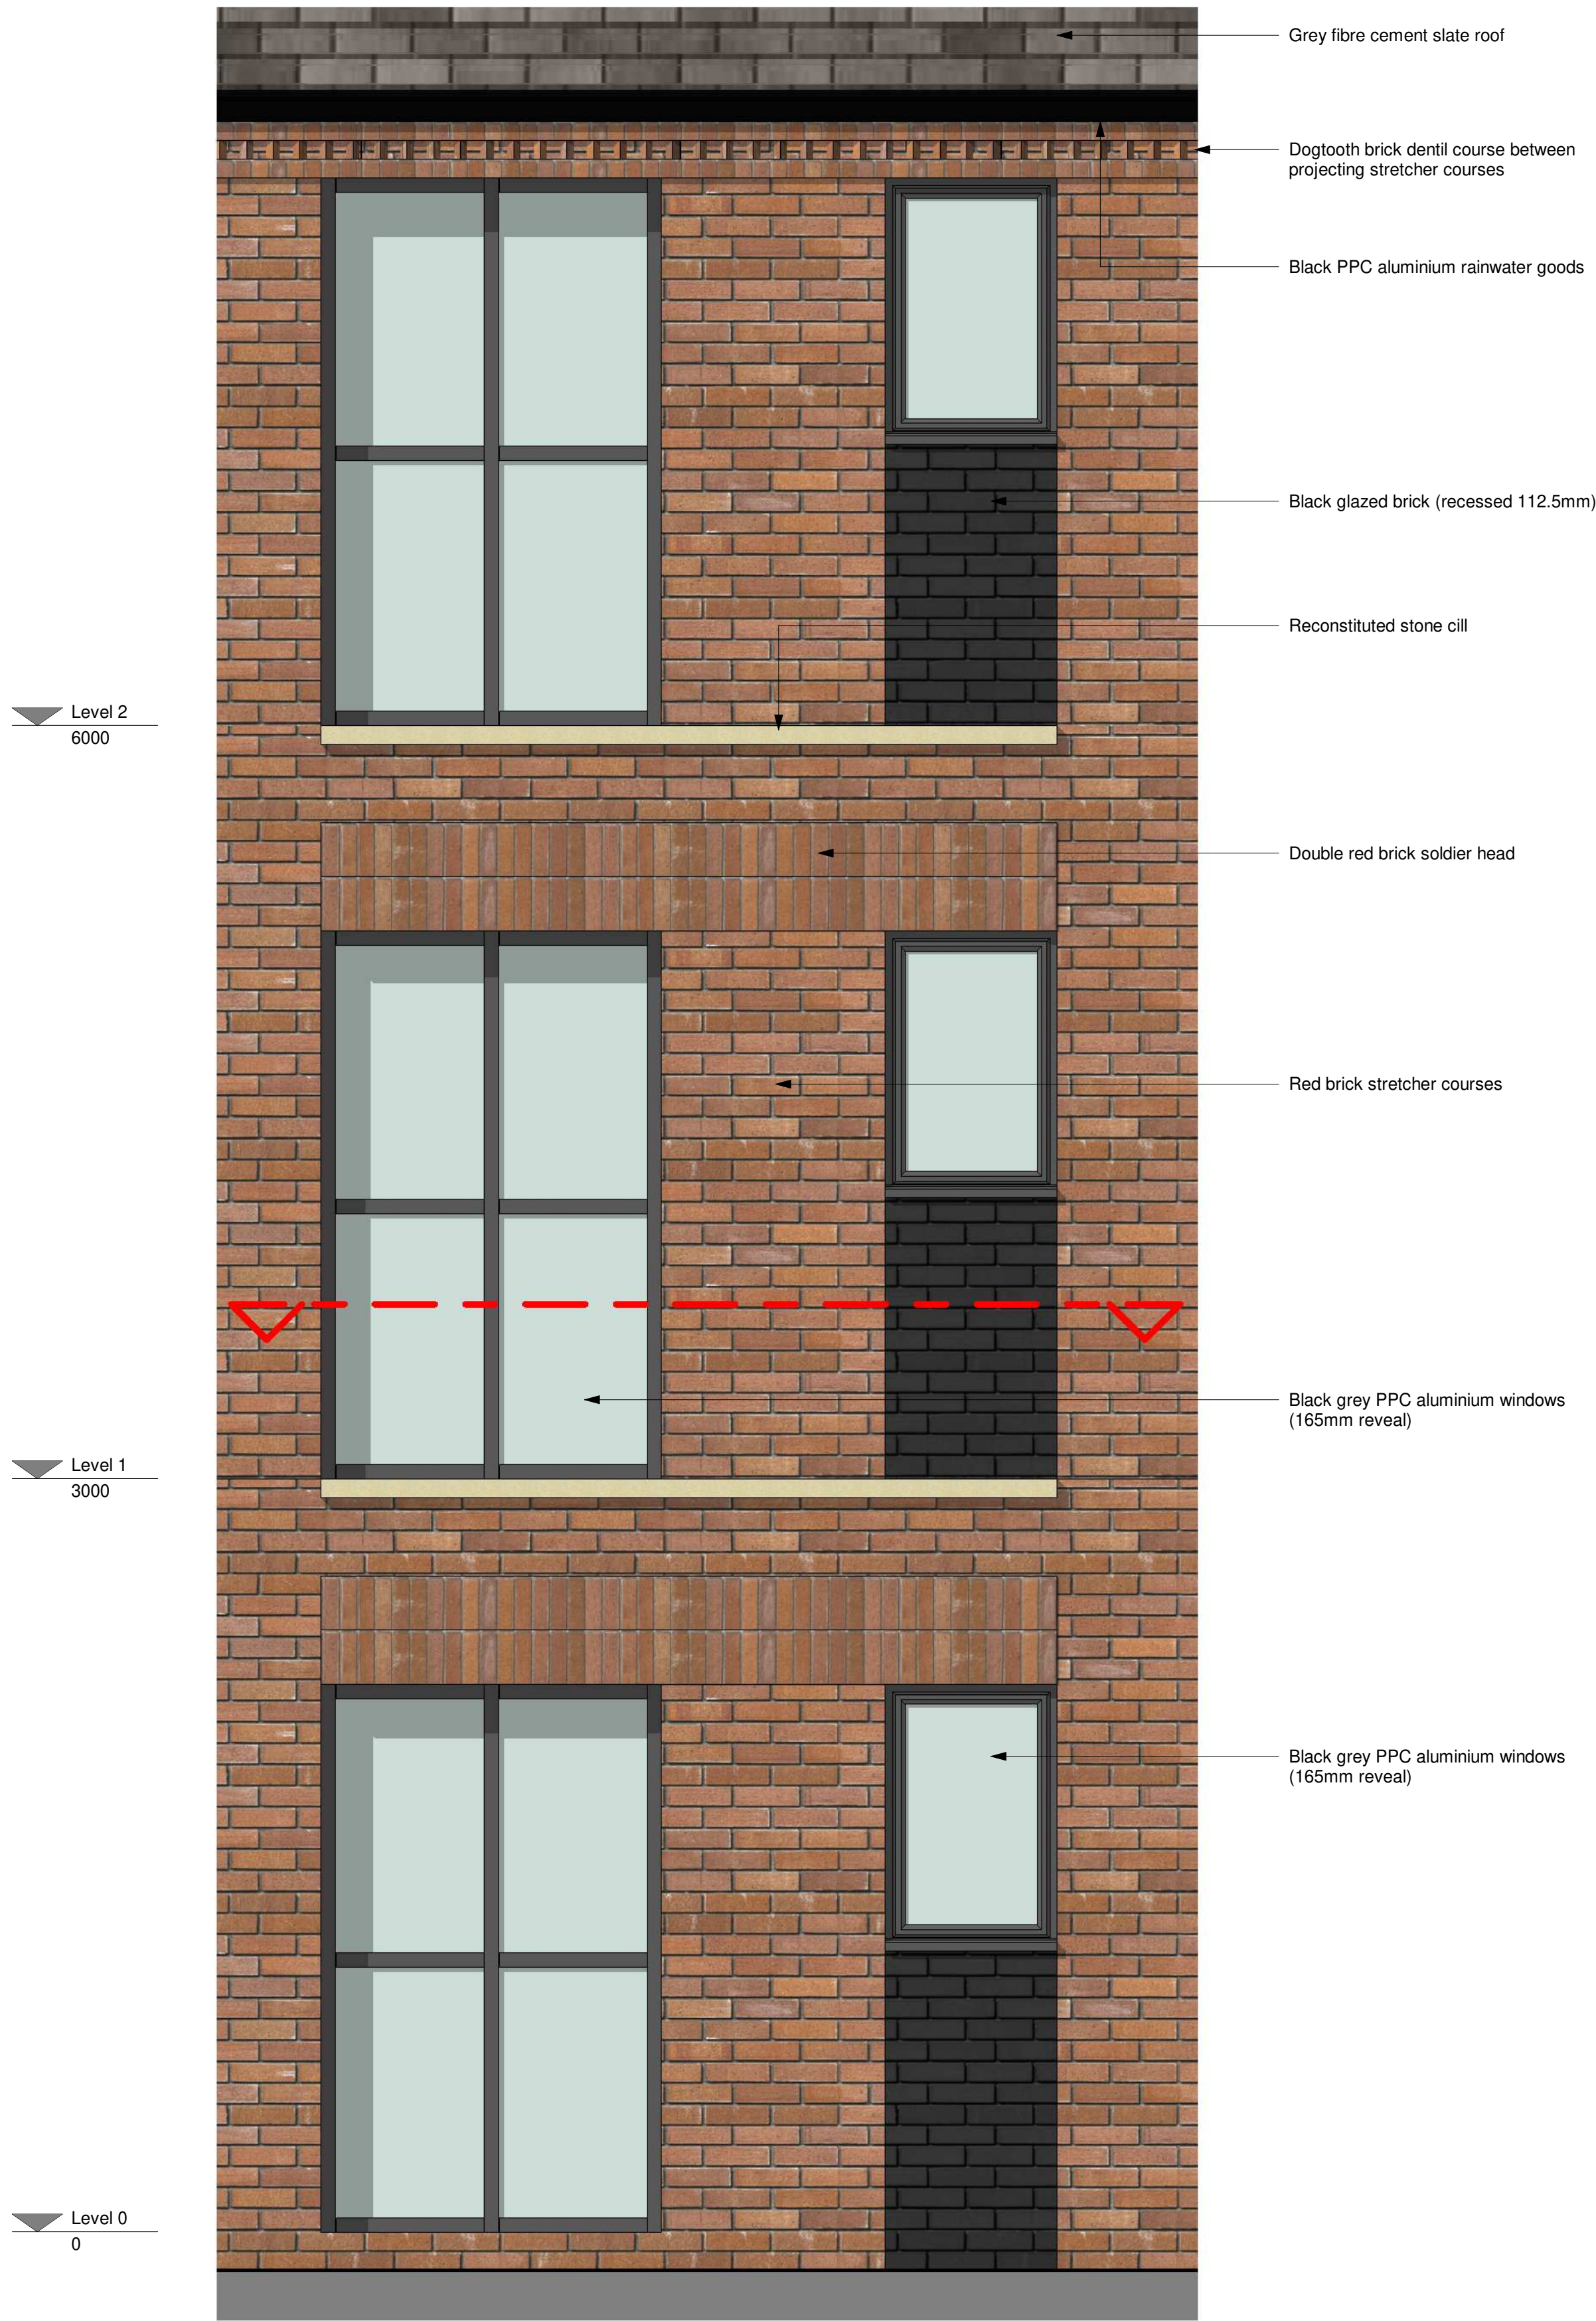

Plan View

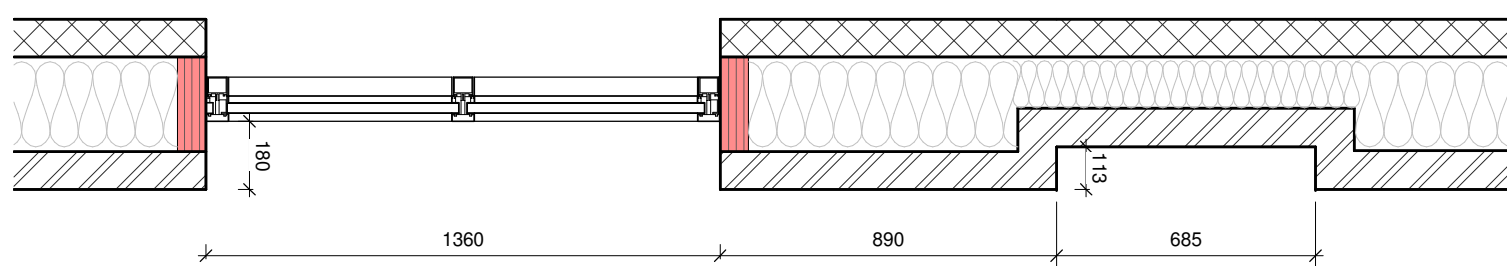

Bay Study 02
1 : 20

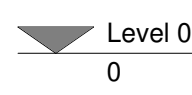

Rev	Date	Description
1	09.03.25	Planning Issue

Dwn	Ckd	Drawn	JK
		Checked	JK
		Date	MAR 2025
		Scale @	A1 1 : 20

1 Castle Hill Crescent,
Rochdale (2371)
Bay Studies

CHC-SVA-ZZ-ZZ-DR-A-2020
REV -
PLANNING

SOLIDVOID