
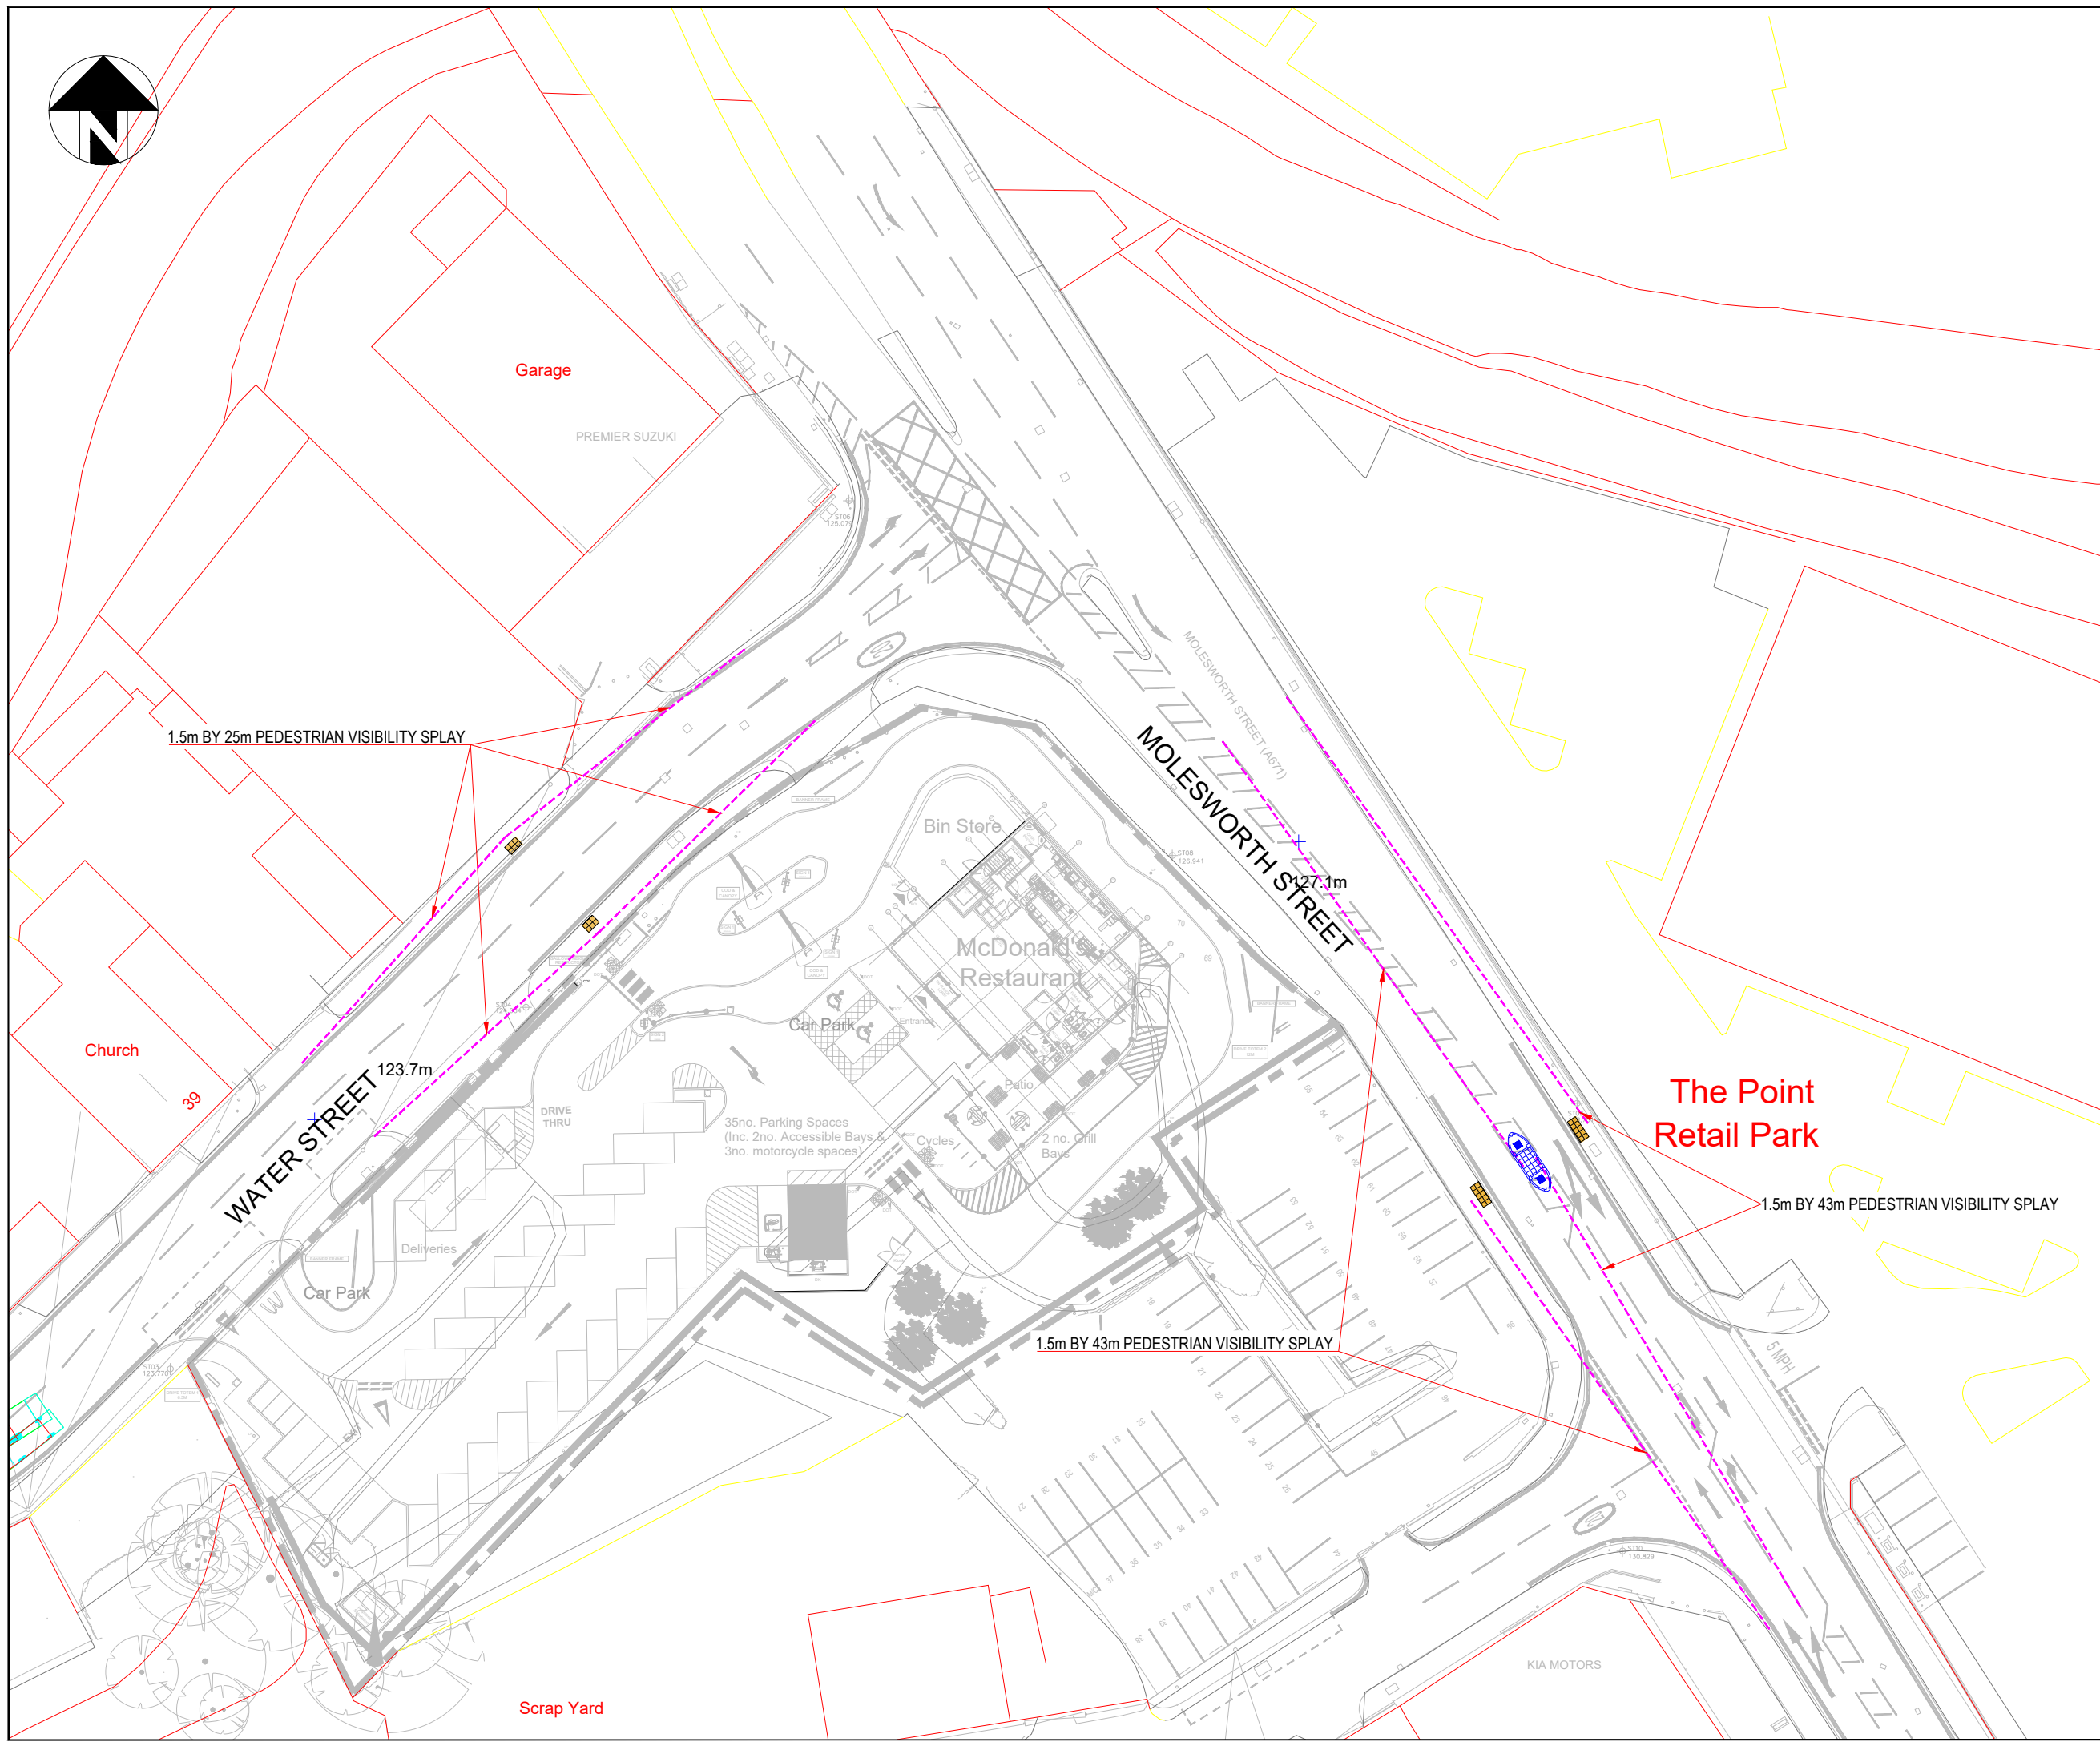


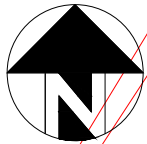

|   |                     |              |    |
|---|---------------------|--------------|----|
| P01   | Preliminary Issue   | 08.10.2025   | SD |
| <div><div><div>AMA</div><div>ANDREW MOSELEY ASSOCIATES</div></div><div>Transport &amp; Infrastructure Consultants<br/>15 St Paul's Street<br/>Second Floor<br/>Leeds LS1 2JG<br/>www.amatp.co.uk</div></div> |                     |              |    |
| Project:<br>MOLESWORTH STREET,<br>ROCHDALE   |                     |              |    |
| Client:<br>MCDONALDS RESTAURANTS LTD   |                     |              |    |
| Drawing:<br>PROPOSED PEDESTRIAN<br>CROSSING IMPROVEMENTS   |                     |              |    |
| Drawn By:<br>SA   | Date:<br>08.10.2025 |              |    |
| Checked:<br>SD   | Scale:<br>1:500     | Paper:<br>A3 |    |
| Drawing No.<br>AMA-53024-SK-004-3.3   | Rev.<br>P01         |              |    |