


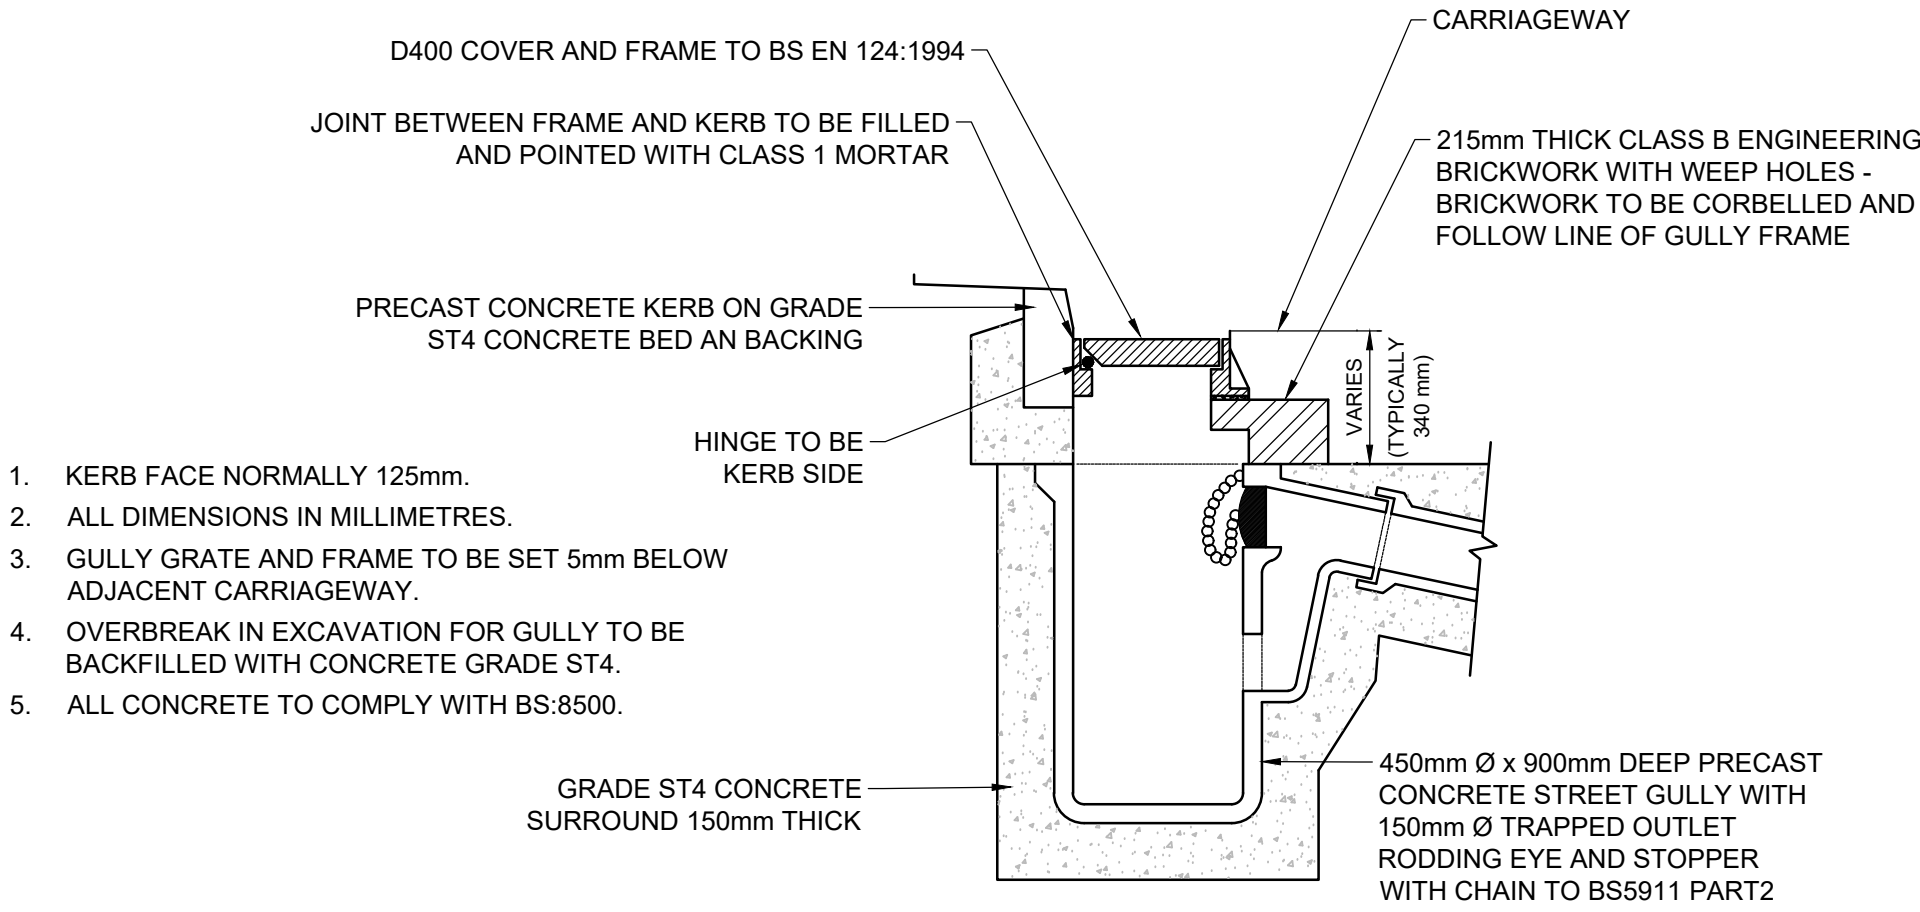

HIGHWAY GULLY

GENERAL NOTES:

1. THIS DRAWING IS TO BE READ IN CONJUNCTION WITH ALL RELEVANT ARCHITECTS AND ENGINEERS DRAWINGS AND SPECIFICATIONS.
2. DO NOT SCALE THIS DRAWING. ANY AMBIGUITIES, OMISSIONS AND ERRORS ON DRAWINGS SHALL BE BROUGHT TO THE ENGINEERS ATTENTION IMMEDIATELY. ALL DIMENSIONS MUST BE CHECKED / VERIFIED ON SITE.
3. ALL DIMENSIONS ARE IN METRES UNLESS NOTED OTHERWISE.
4. FOR GENERAL NOTES REFER TO DRAWING.

P01	FIRST ISSUE	02/12/25	LZ	PB
Rev:	Description:	Date:	By:	Chkd:

Curtins

Civils & Structures • Transport Planning • Environmental • Infrastructure • Geotechnical • Conservation & Heritage • Principal Designer
Birmingham • Bristol • Cambridge • Cardiff • Douglas • Dublin • Edinburgh • Glasgow • Kendal • Leeds • Liverpool • London • Manchester • Nottingham

Status:

SUITABLE FOR INFORMATION

S2

Project:

PROPOSED DEVELOPMENT AT
HOLLINGWORTH ROAD AND
RAKEWOOD ROAD, LITTLEBOROUGH

Orig Title:

DRAINAGE STANDARD DETAILS

Drawn By	LZ	Designed By	LZ	Checked By	PB
Size	A1	Date	11/11/25	Scales @ A1	NTS

Project No - Originator - Function - Spatial - Form - Discipline - Number	Revision
079716 - CUR - CC - XX - D - C - 92011	P01