





Front  
1 : 50

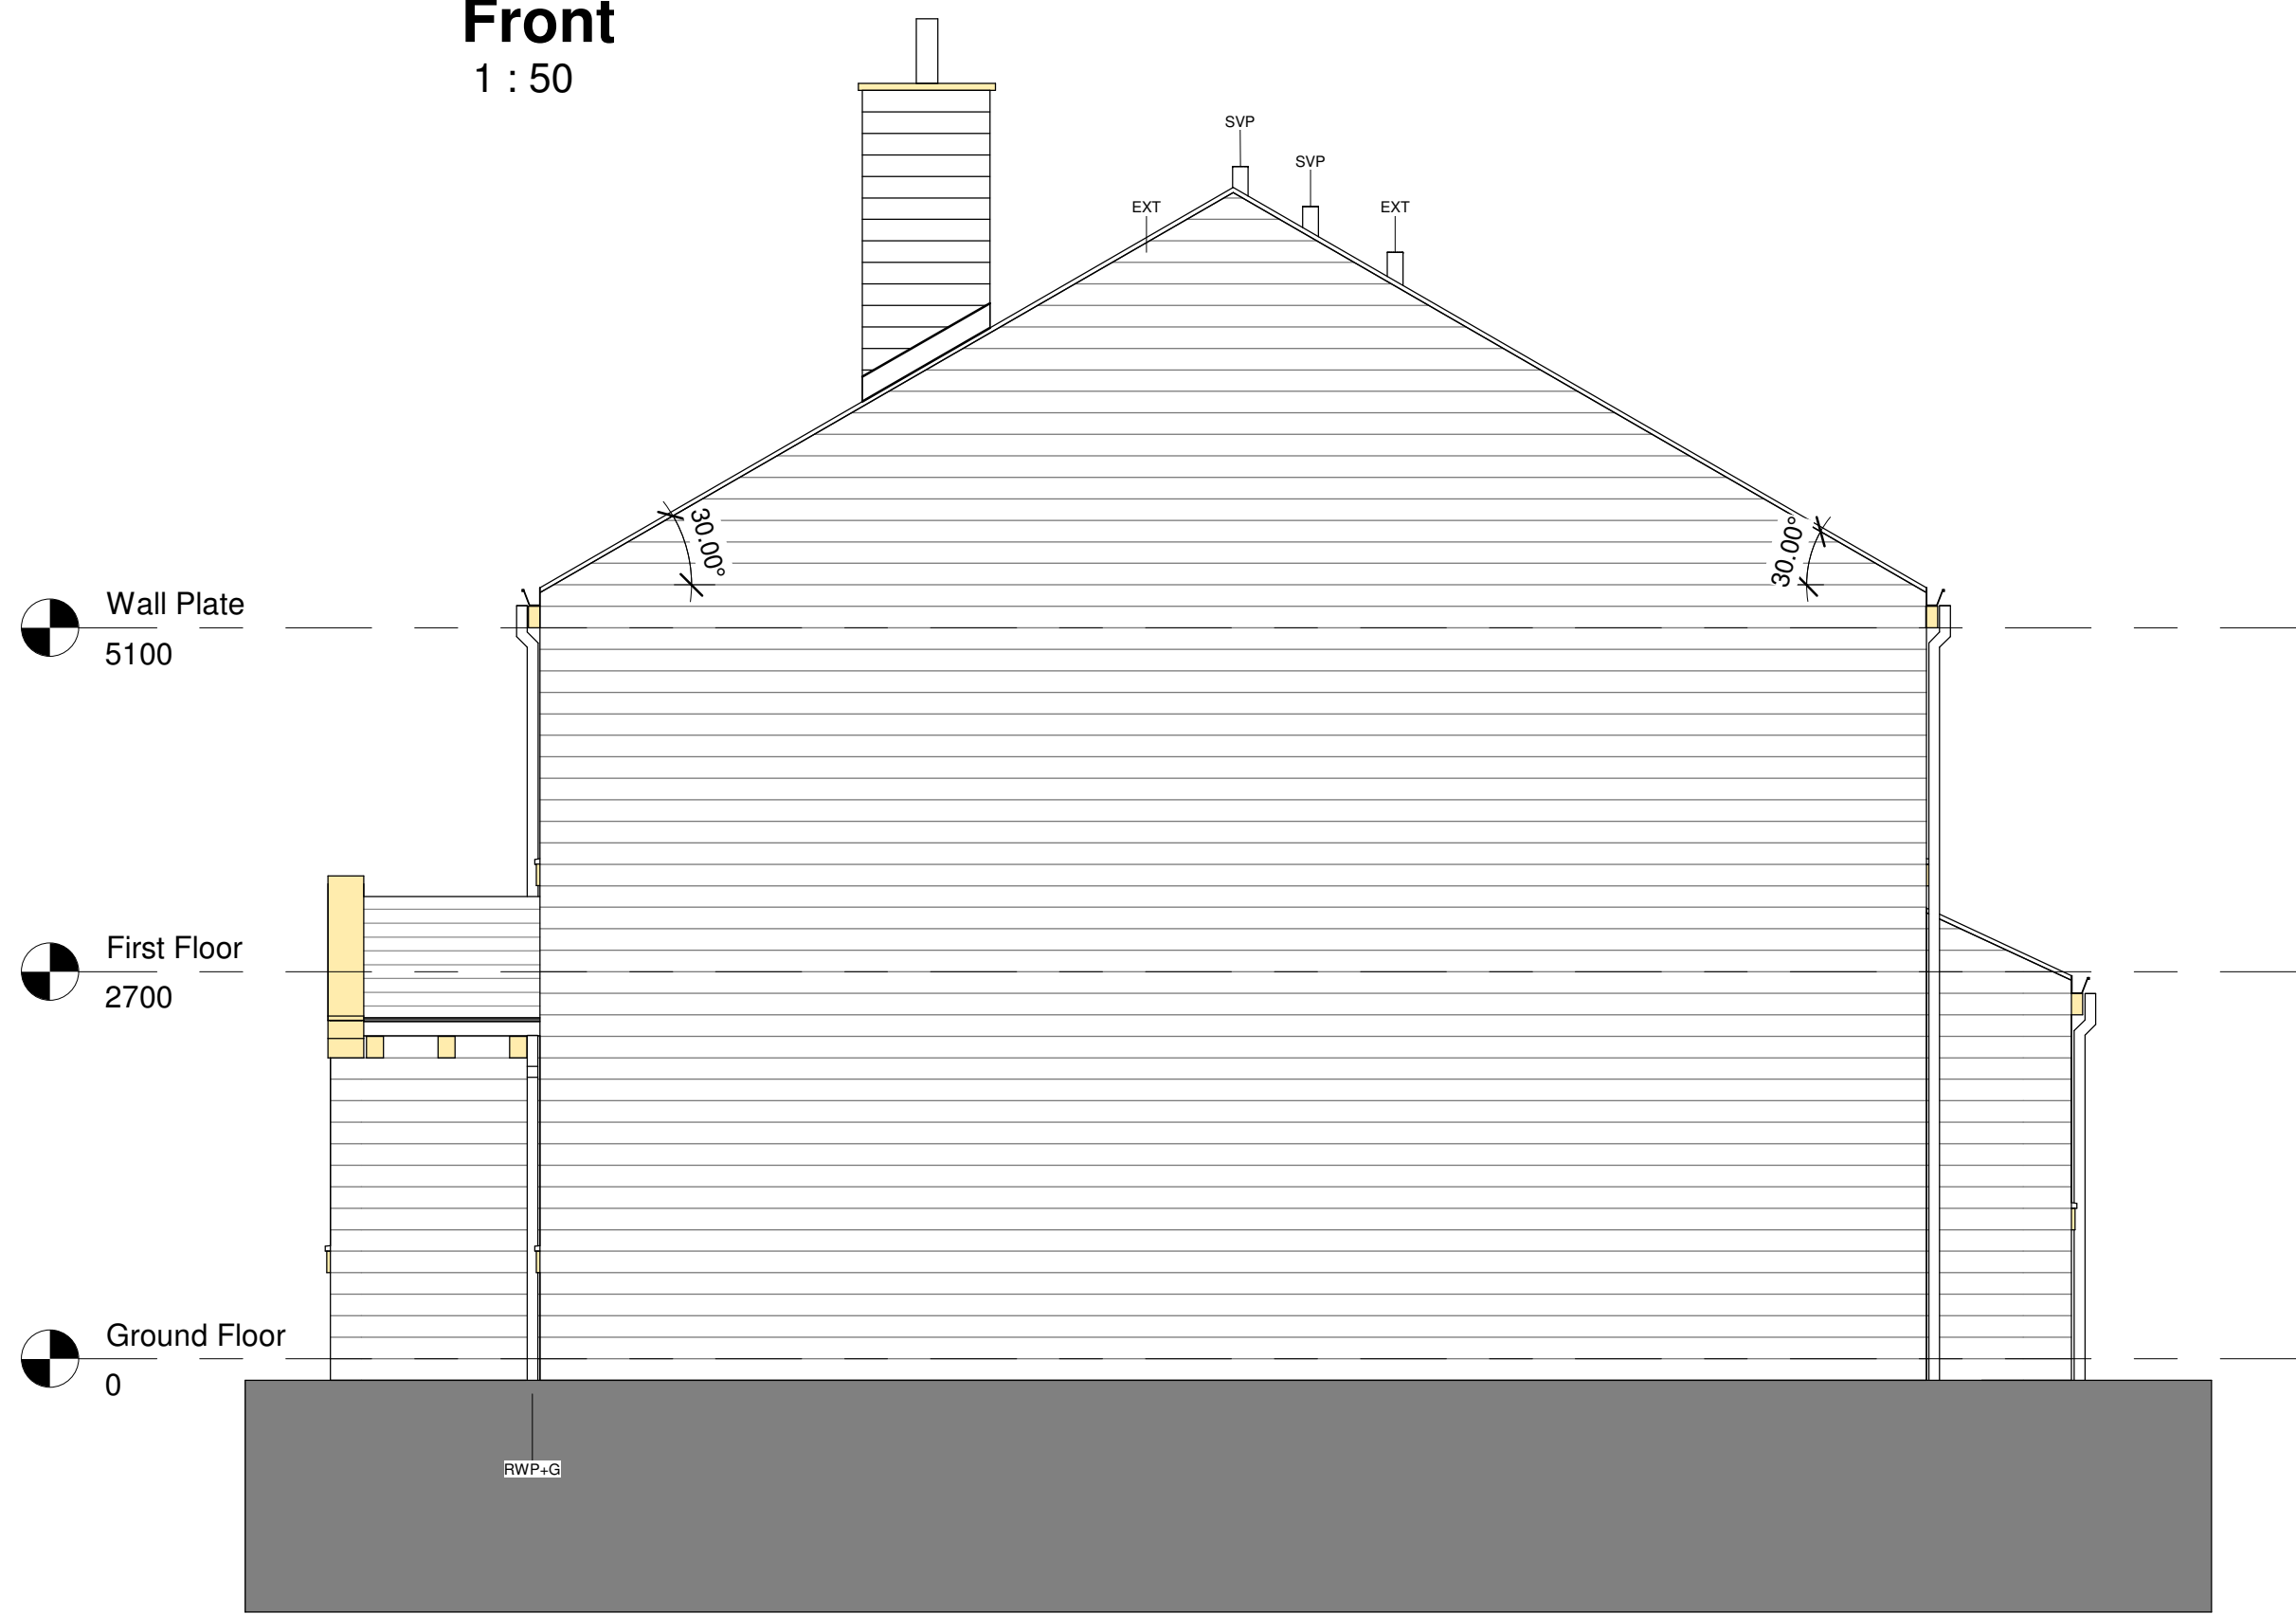

Left  
1 : 50



Right  
1 : 50

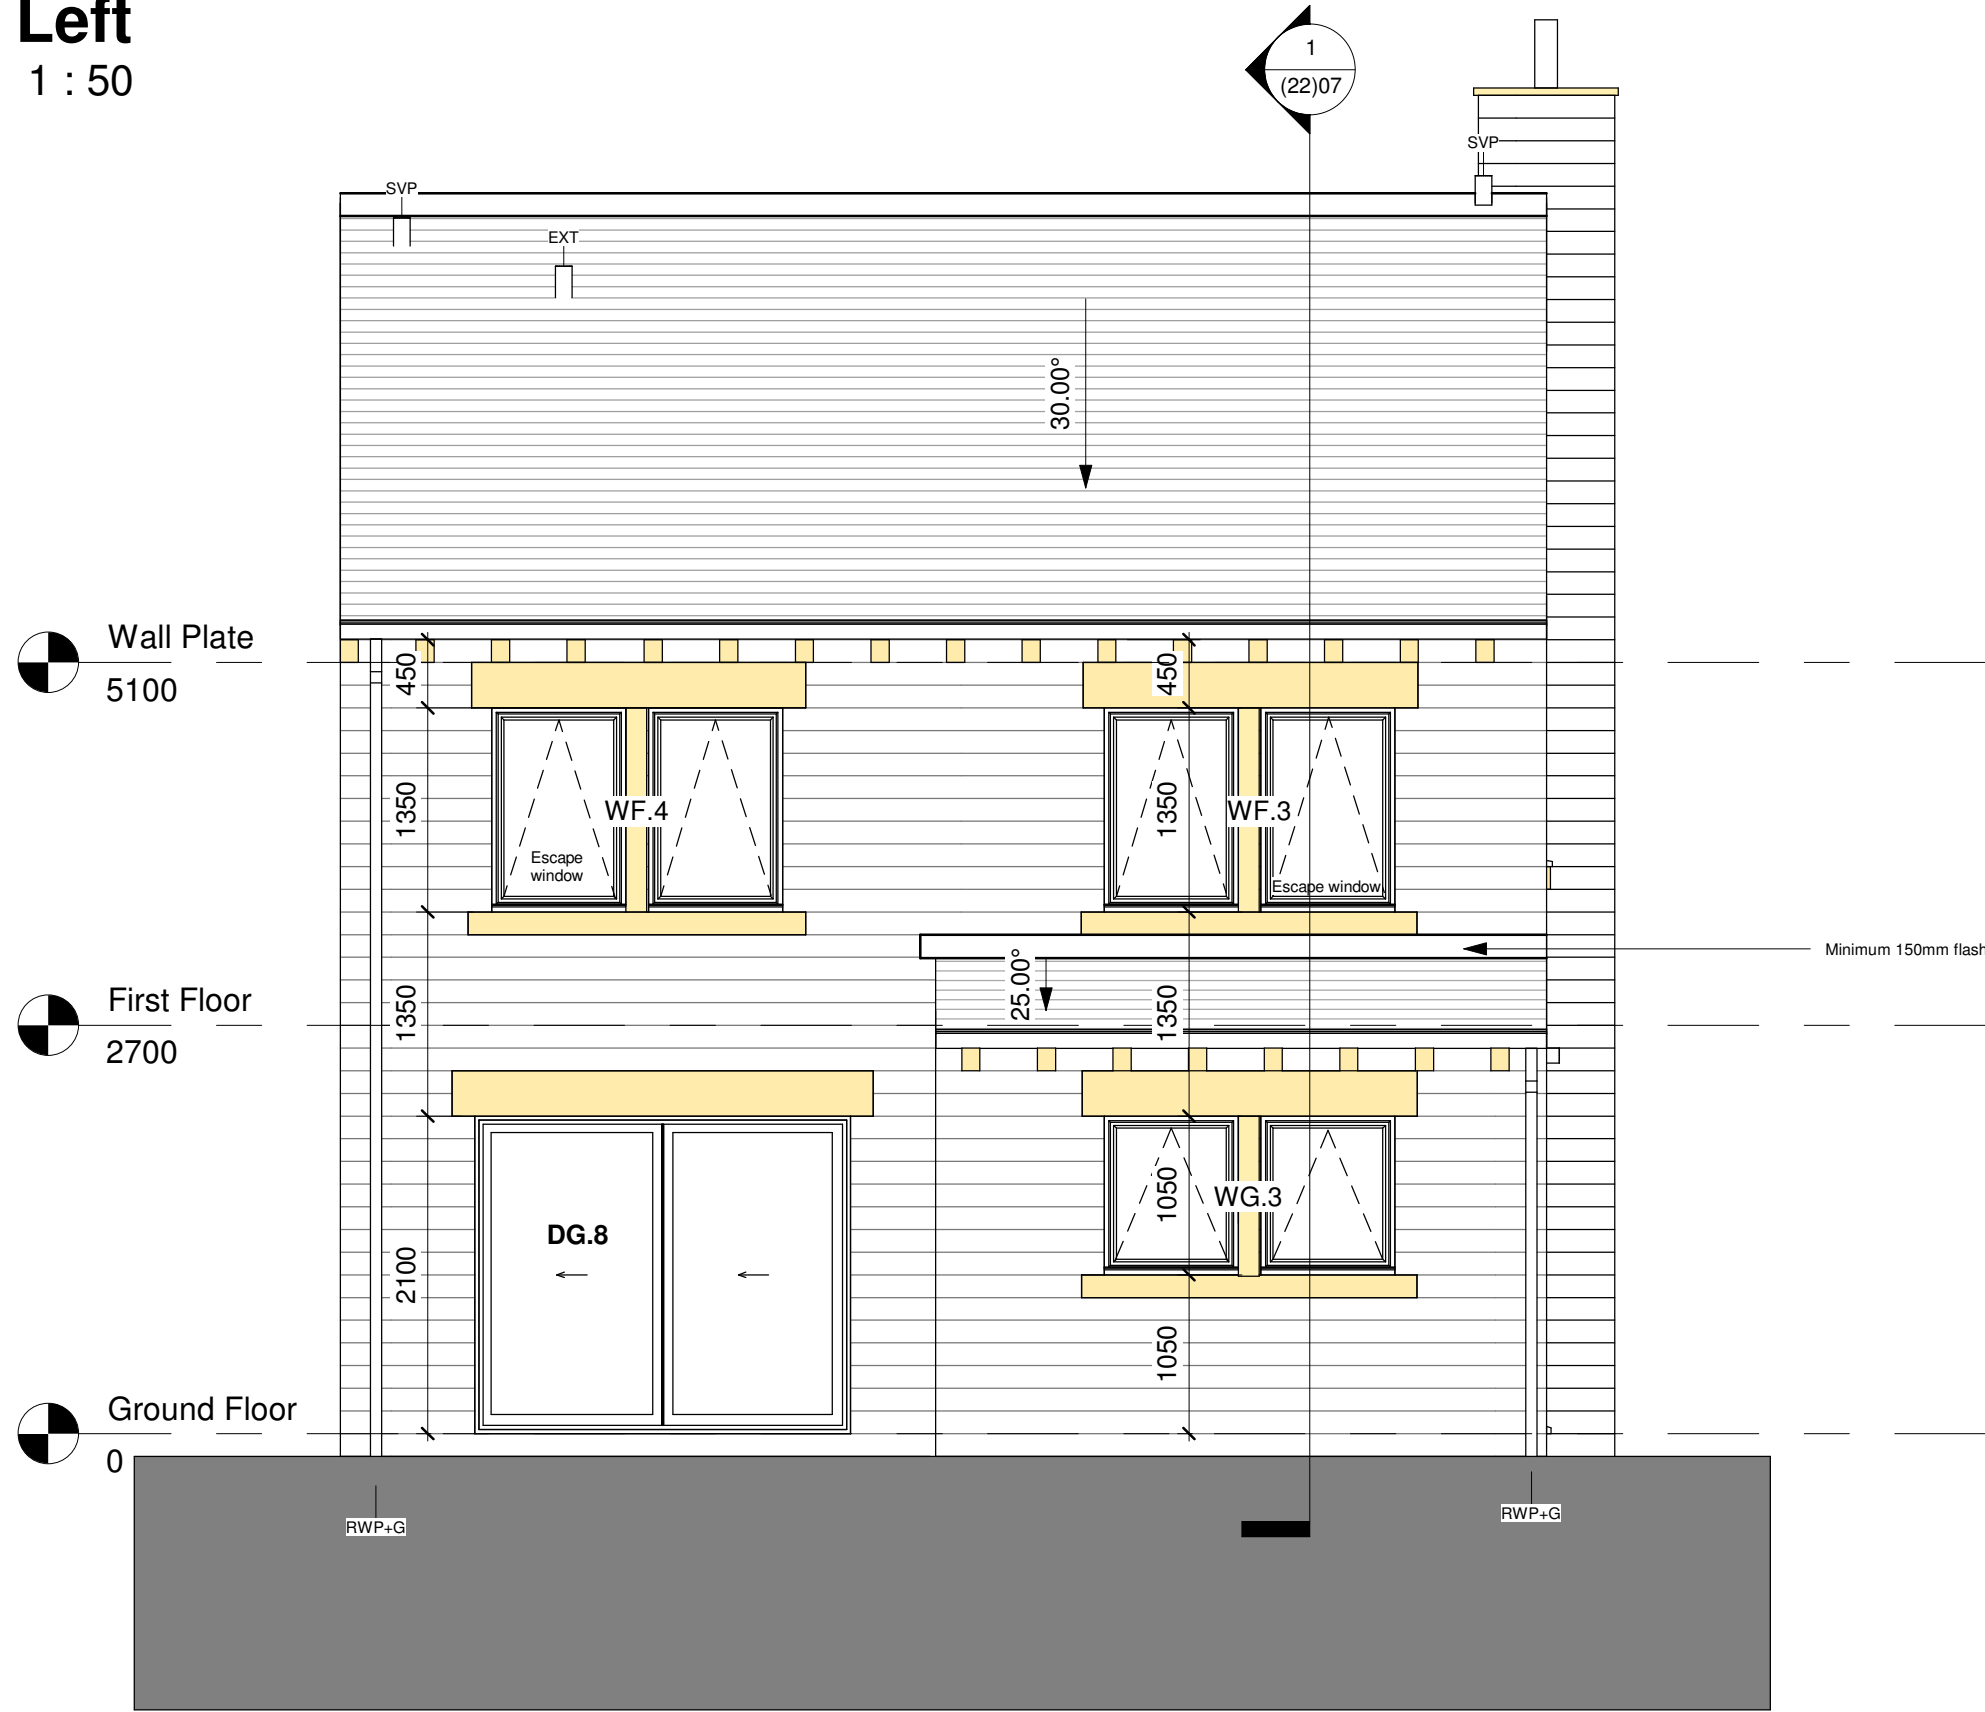

Rear  
1 : 50

nicol thomas

| Rev | Date     | Description         |
|-----|----------|---------------------|
| A   | 13.02.23 | SF and MD Revisions |
|     |          |                     |
|     |          |                     |
**nicol thomas**  
architects project managers construction cost consultants  
Registered in England and Wales. Reg No. 2140639  
Quality Assured to BS ENISO 9001:1994 Certificate Number GB 4723  
Heyside House, Blackshaw Lane, Heyside, Royton, Oldham OL2 6NS  
t: 01706 290088 e: oldham@nicolthomas.com  
Also at Birmingham (Registered office)  
Do not scale from this drawing. All dimensions must be checked and verified before preparing drawings or commencing works. This drawing and design is the copyright of Nicol Thomas Ltd and may not be reproduced in any form whatsoever without their prior express written consent.

TEXTURE TYPES - Subject to Planning Approval

|  |   |
|--|---|
|  | Natural pitched faced stone walling from local quarries with bucket handle pointing, in a natural colour |
|  | Marshall's stone face ashlar, in a caramel cream multi                                                   |
|  | Natural cut stone                                                                                        |

|                |                               |            |       |
|----------------|-------------------------------|------------|-------|
| Client         | Mere Development Group Ltd    |            |       |
| Job            | Sladen Mill, Littleborough    |            |       |
| Drawing title  | Plot 15 - Type F - Elevations |            |       |
| Project number | M4856                         | (21)07     | Rev A |
| Scale          | As indicated @ A1             |            |       |
| Date           | 25.04.22                      |            |       |
| Drawn by       | QG                            | Checked by | SW    |