


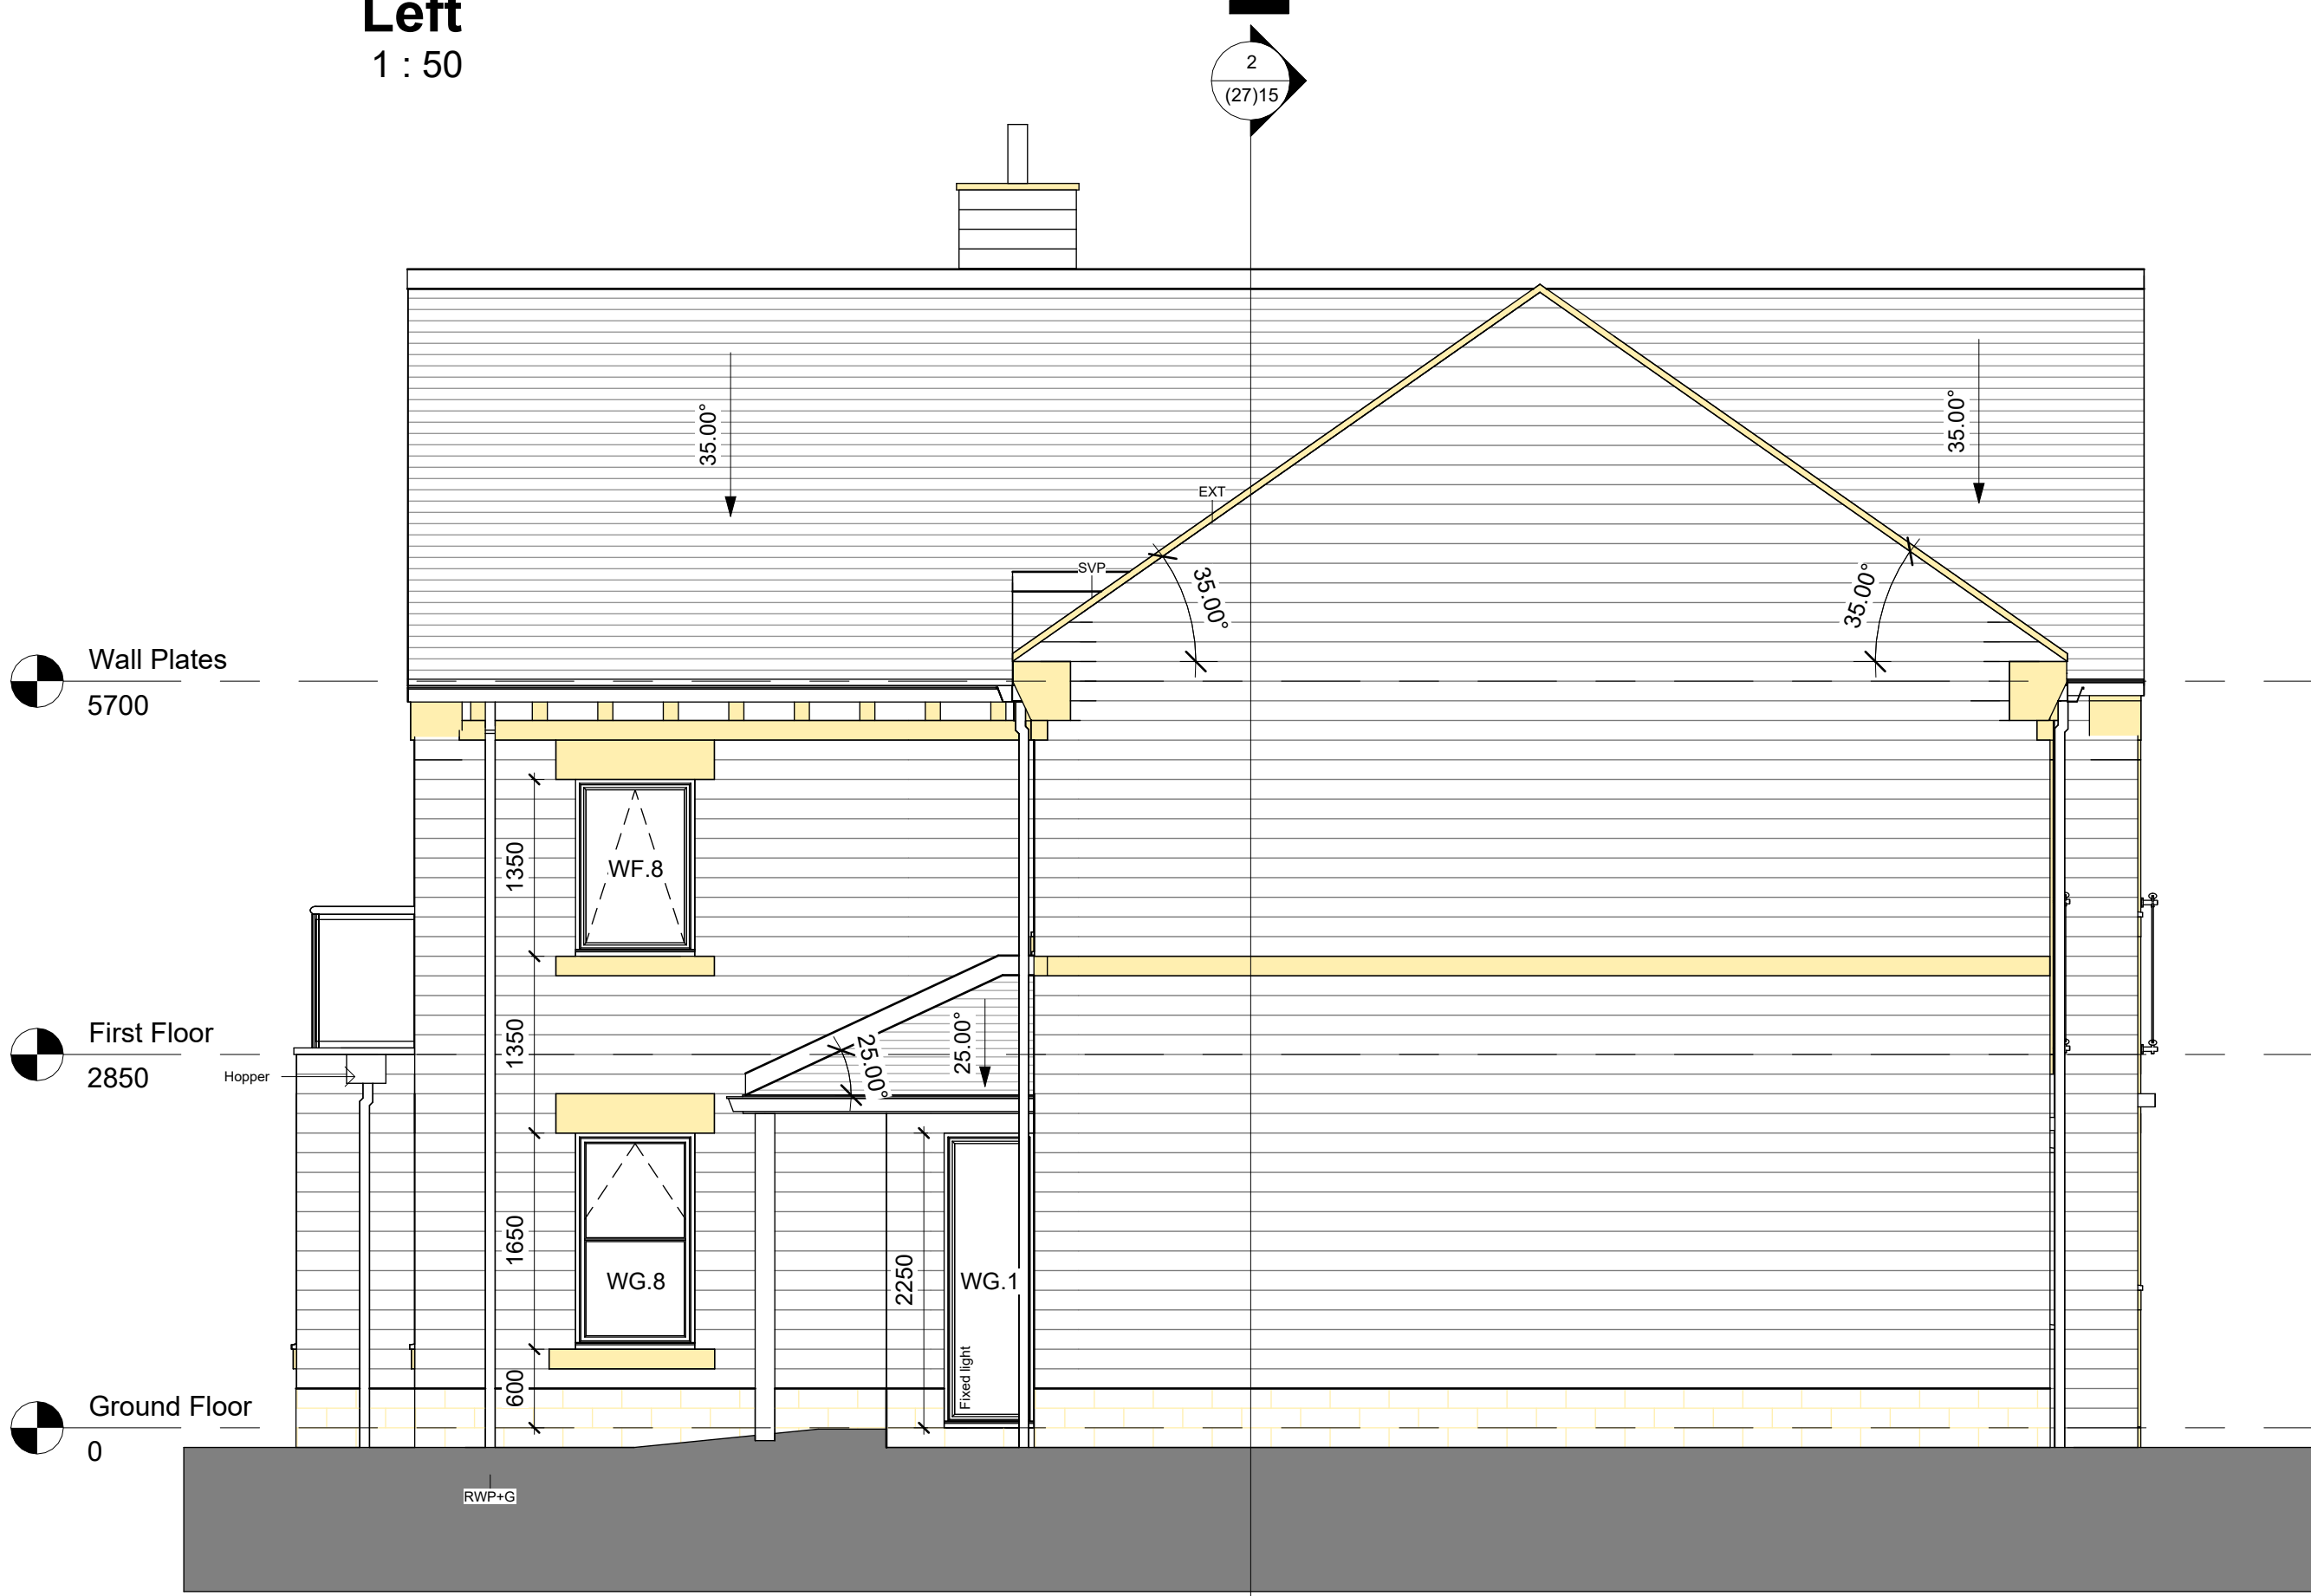

Left
1 : 50



Rear
1 : 50



Right
1 : 50



Front
1 : 50

Rev	Date	Description
A	16.02.23	SF and MD Revisions
B	25.07.23	Additional window, removed, internal stack and revised bathroom layouts

nicol thomas
architects project managers construction cost consultants
Registered in England and Wales. Reg No. 2140639
Quality Assured to BS ENISO 9001:1994 Certificate Number GB 4723
Heyside House, Blackshaw Lane, Heyside, Royton, Oldham OL2 6NS
t: 01706 290088 e: oldham@nicolthomas.com
Also at Birmingham (Registered office)
Do not scale from this drawing. All dimensions must be checked and verified before preparing drawings or commencing works. This drawing and design is the copyright of Nicol Thomas Ltd and may not be reproduced in any form whatsoever without their prior express written consent.

TEXTURE TYPES - Subject to Planning Approval	
	Natural pitched faced stone walling from local quarries with bucket handle pointing, in a natural colour
	Marshall's stone face ashlar, in a caramel cream multi
	Natural cut stone

nicol thomas

Client	Mainly Mere Development Group Ltd.		
Job	Sladen Mill, Littleborough		
Drawing title	Type L - Plot 25 - Elevations		
Project number	M4856	(21)13	Rev B
Scale	As indicated	@ A1	
Date	20.04.22		
Drawn by	QG	Checked by	RF