



Plot 17 Type H
168 SQM



Front
1 : 50

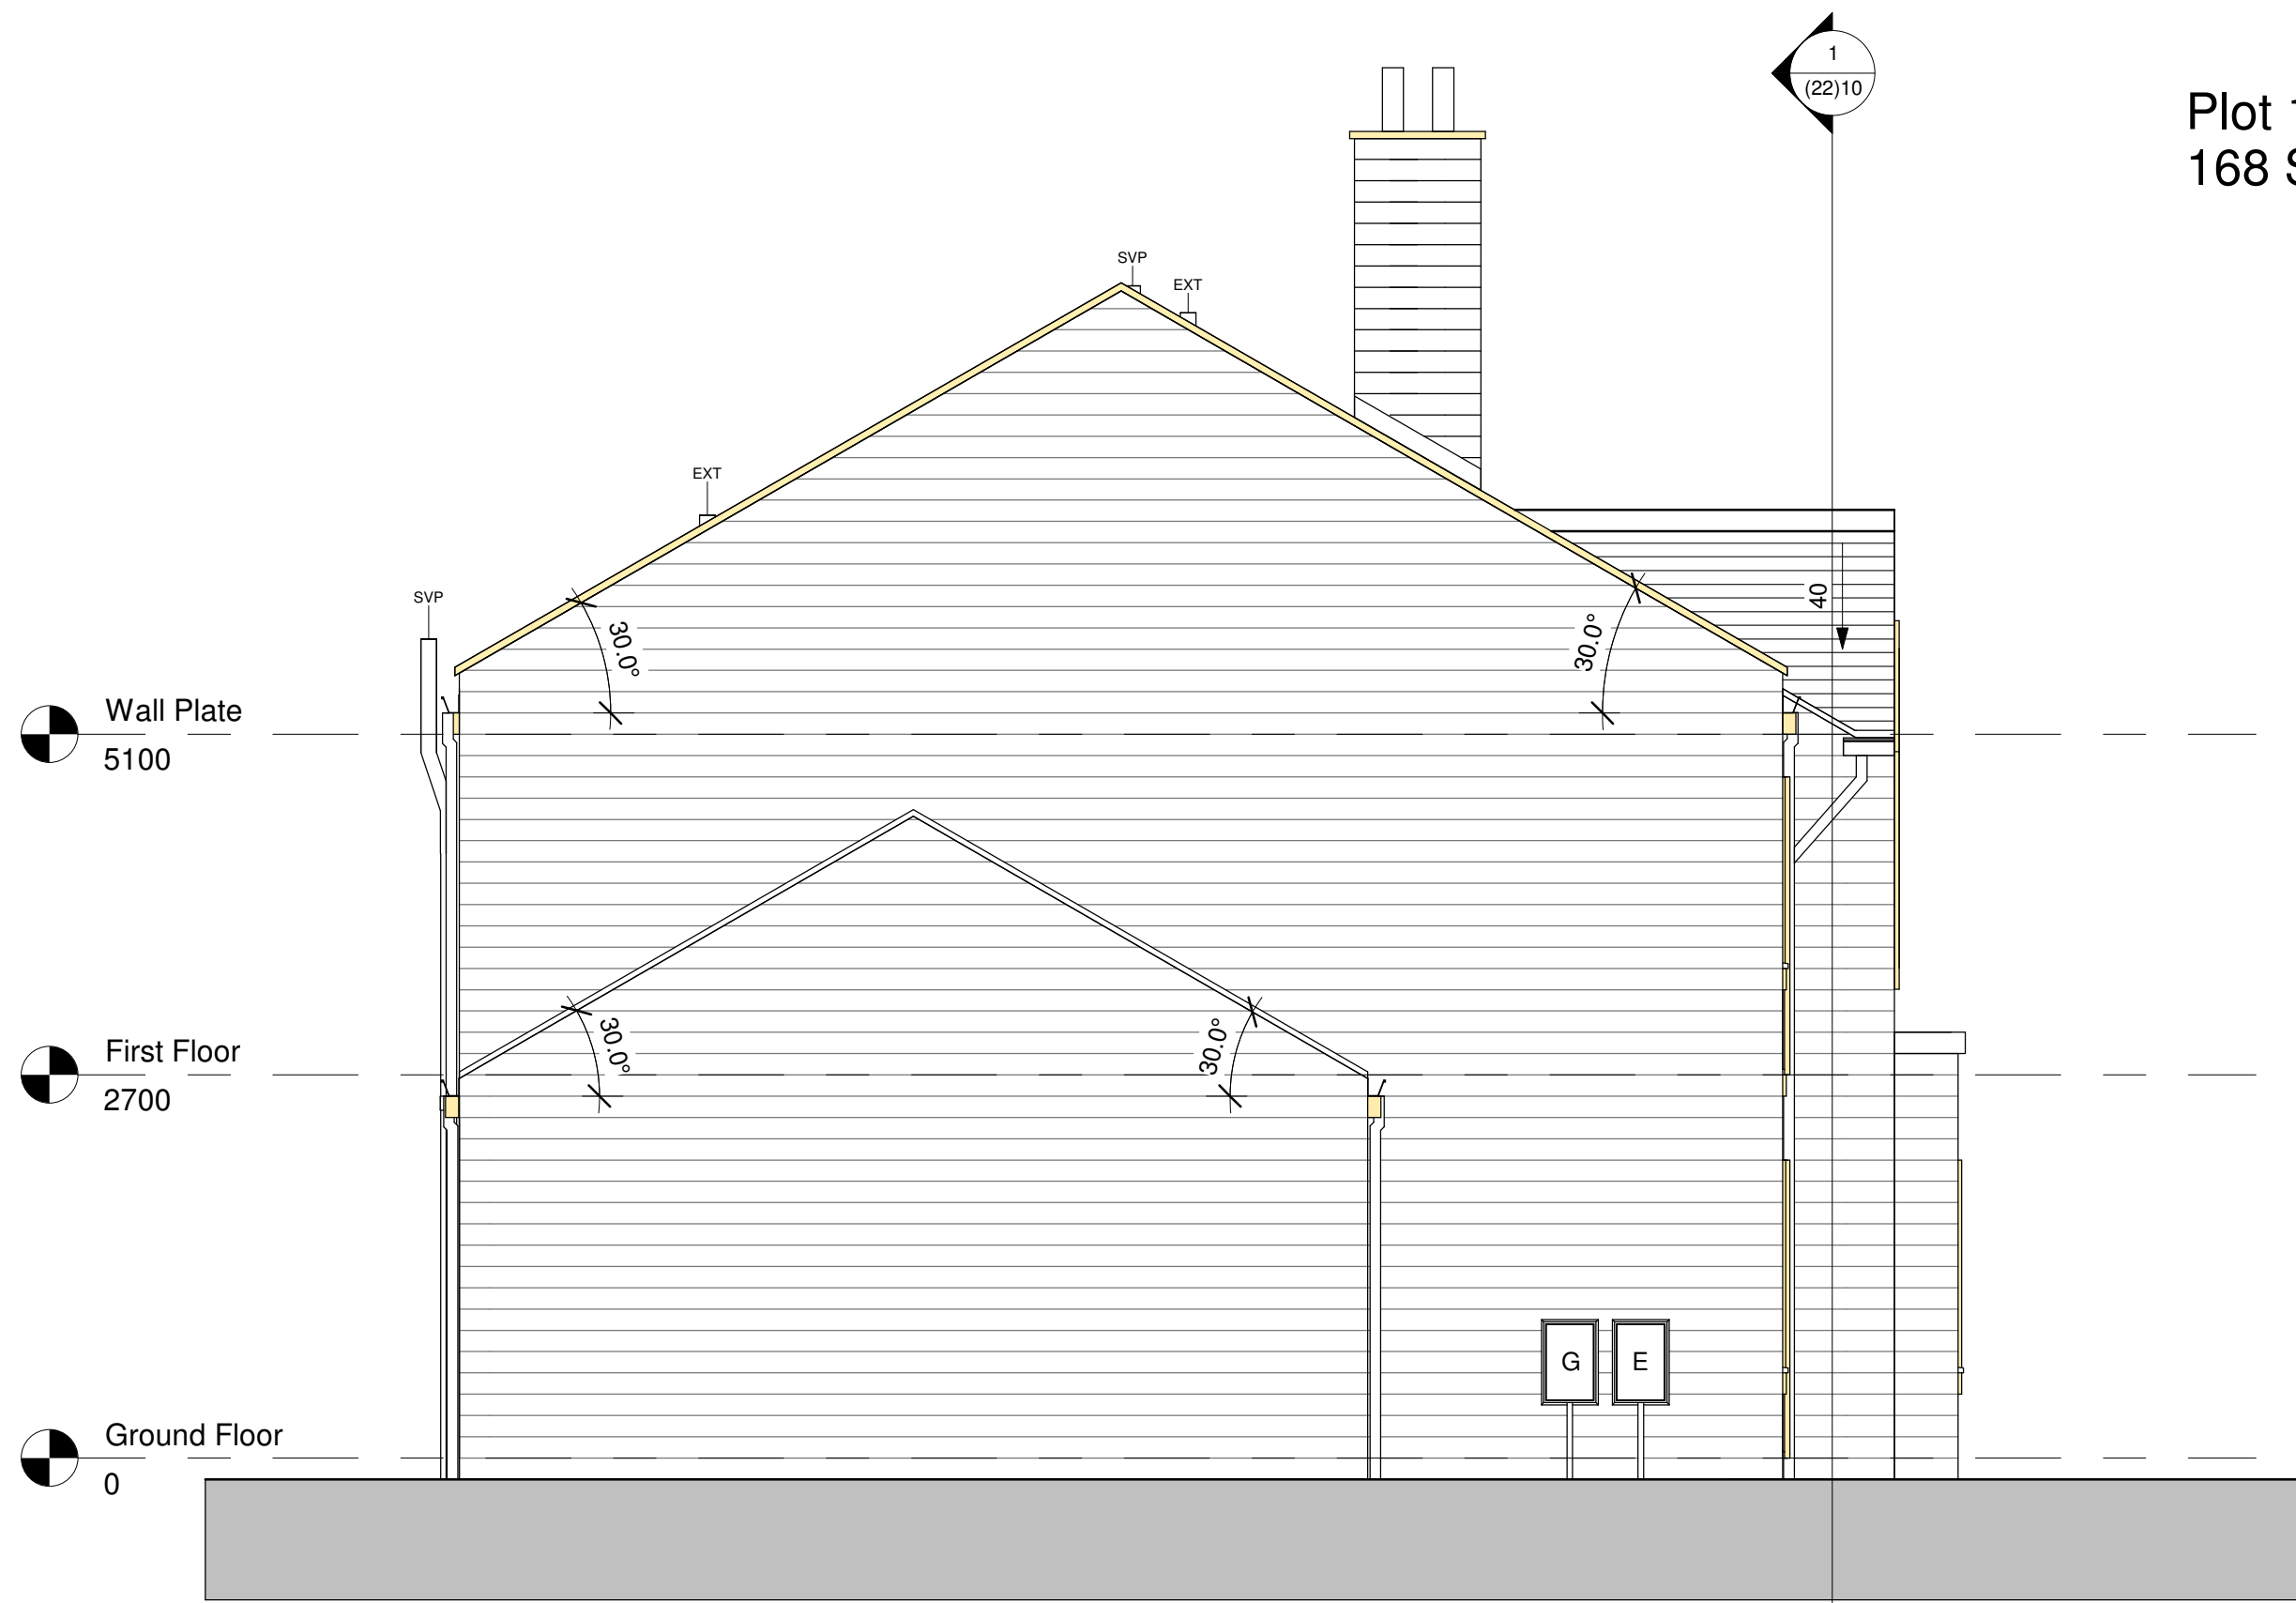

Left
1 : 50

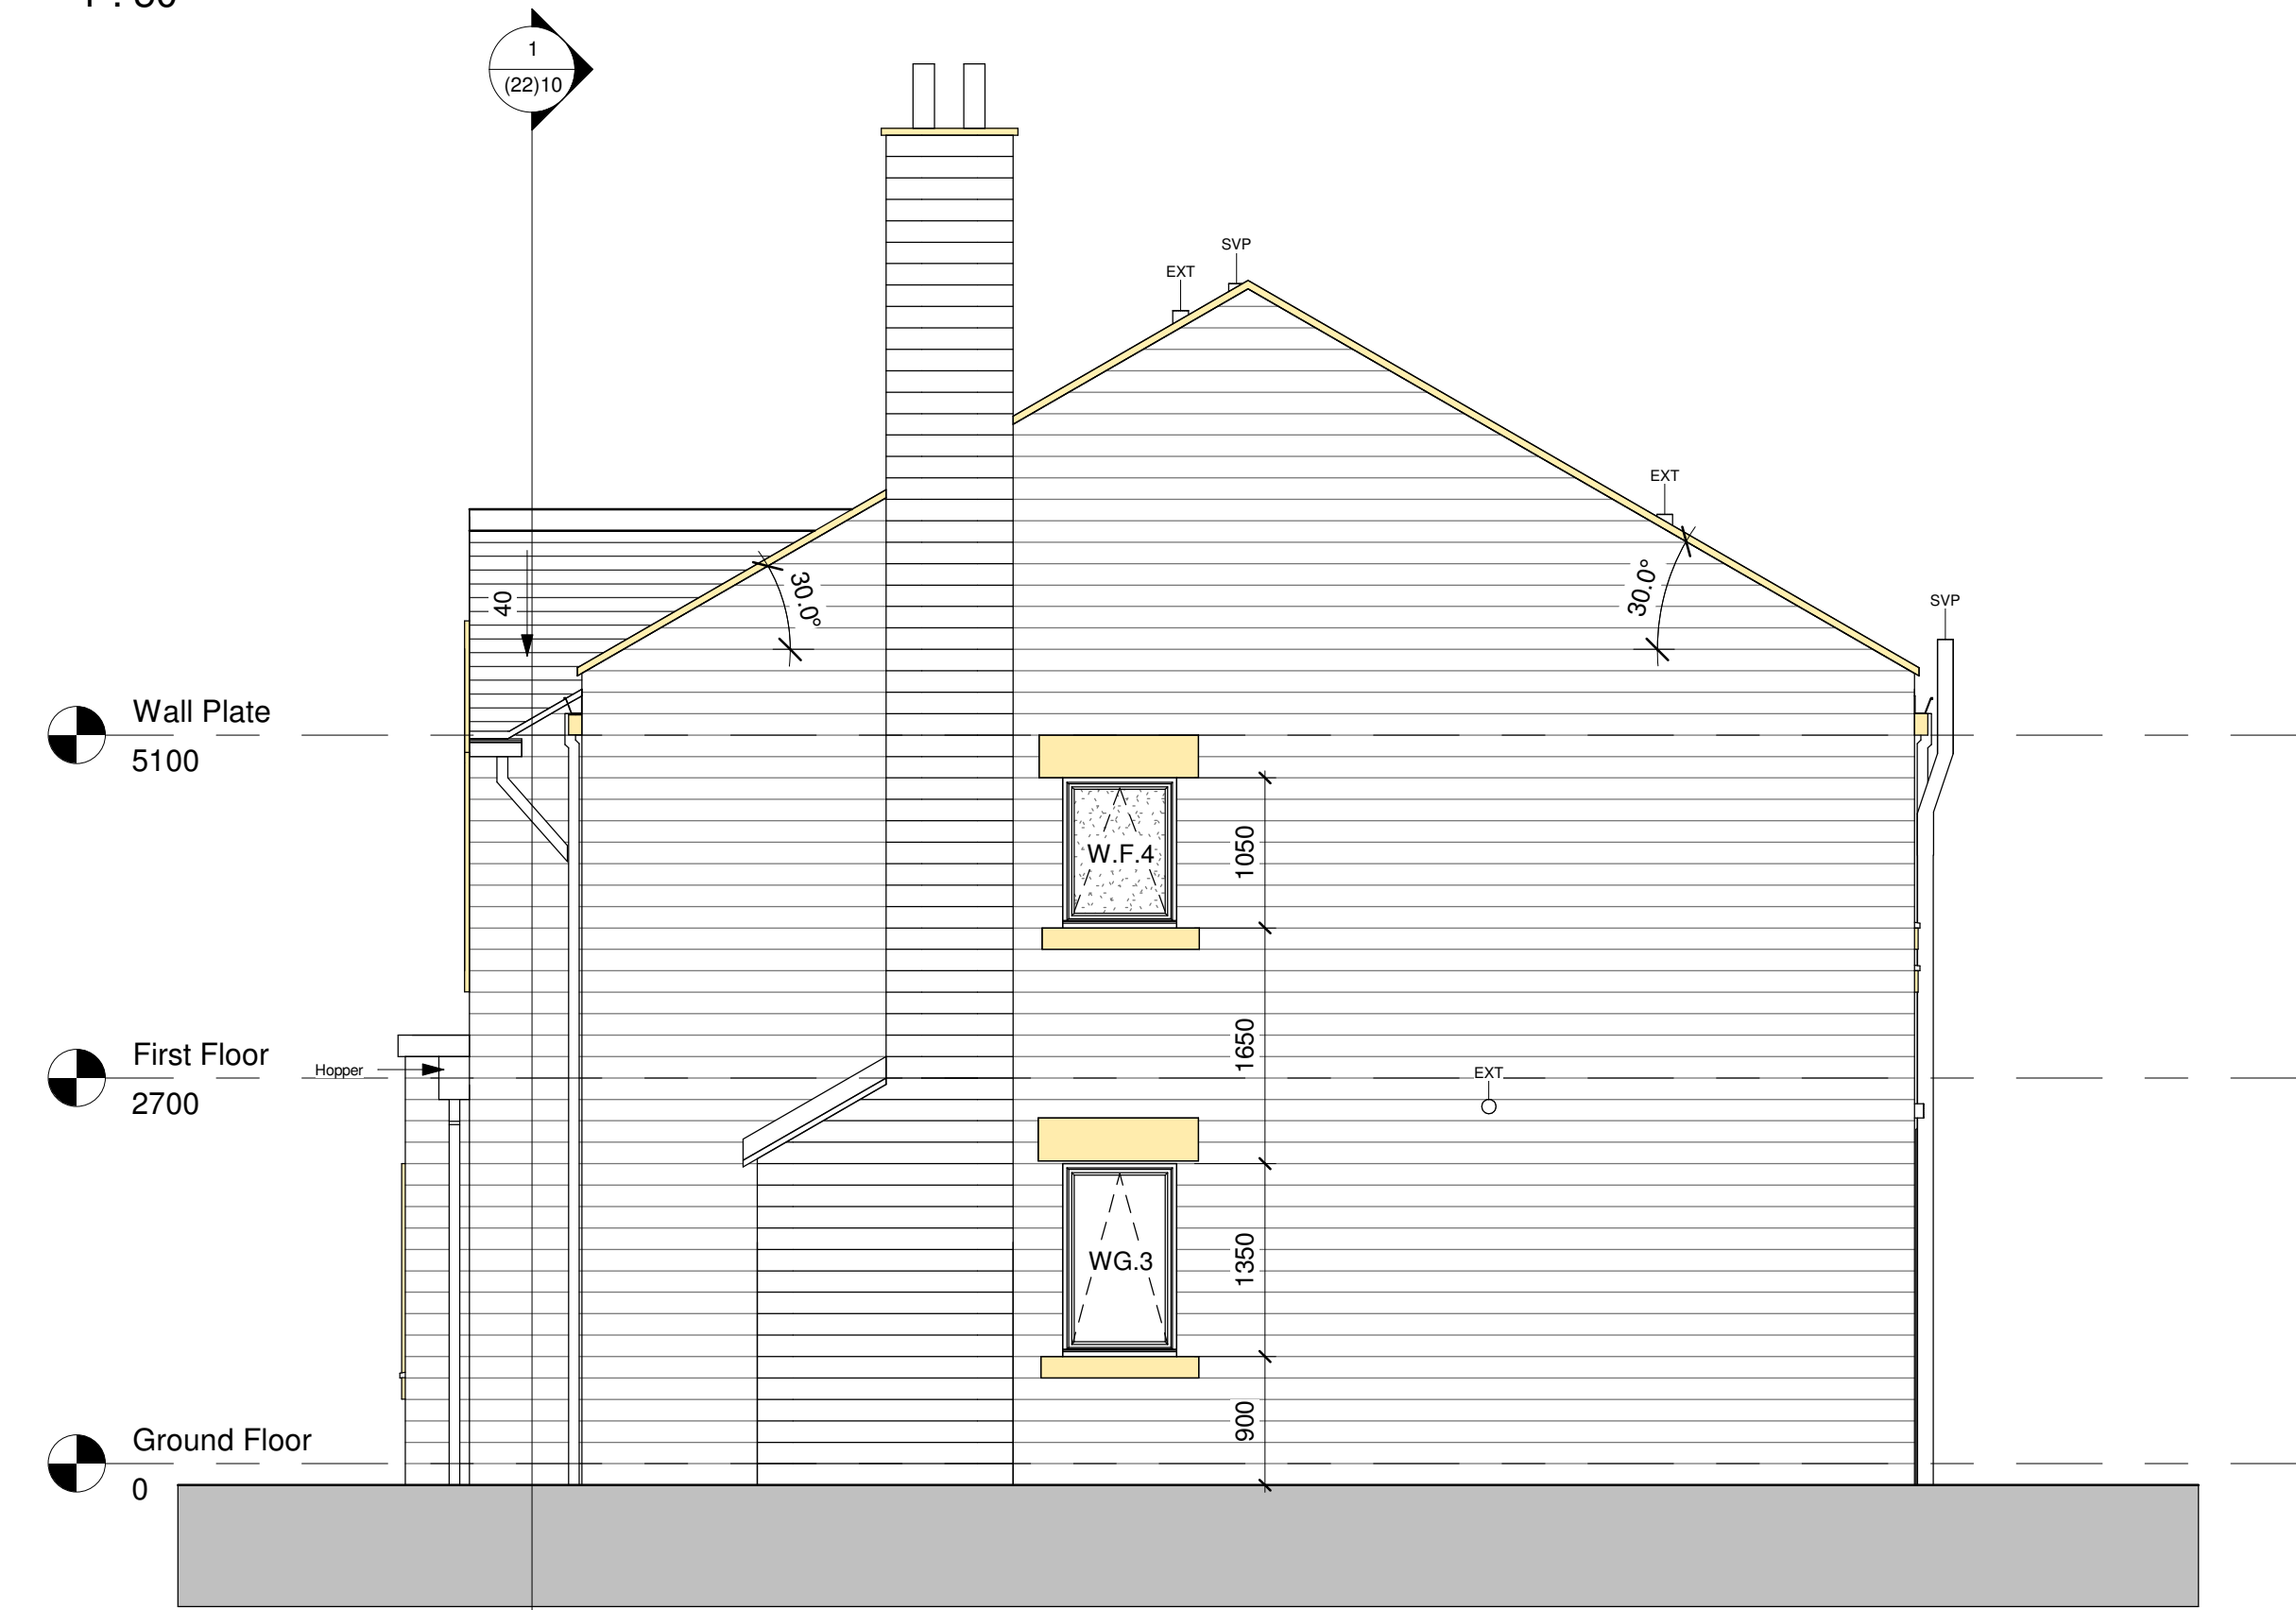

Right
1 : 50



Rear
1 : 50

Rev	Date	Description
A	15.02.23	SF and MD Revisions

nicol thomas
architects project managers construction cost consultants
Registered in England and Wales. Reg No. 2140639
Quality Assured to BS ENISO 9001:1994 Certificate Number GB 4723
Heyside House, Blackshaw Lane, Heyside, Royton, Oldham OL2 6NS
t: 01706 290088 e: oldham@nicolthomas.com
Also at Birmingham (Registered office)
Do not scale from this drawing. All dimensions must be checked and verified before preparing drawings or commencing works. This drawing and design is the copyright of Nicol Thomas Ltd and may not be reproduced in any form whatsoever without their prior express written consent.

Client Mere Development Group Ltd			
Job Sladen Mill, Littleborough			
Drawing title Type H - Plot 17 - Elevations			
Project number	M4856	(21)09	Rev A
Scale	As indicated	@ A1	
Date	25.04.22		
Drawn by	QG	Checked by	RF