


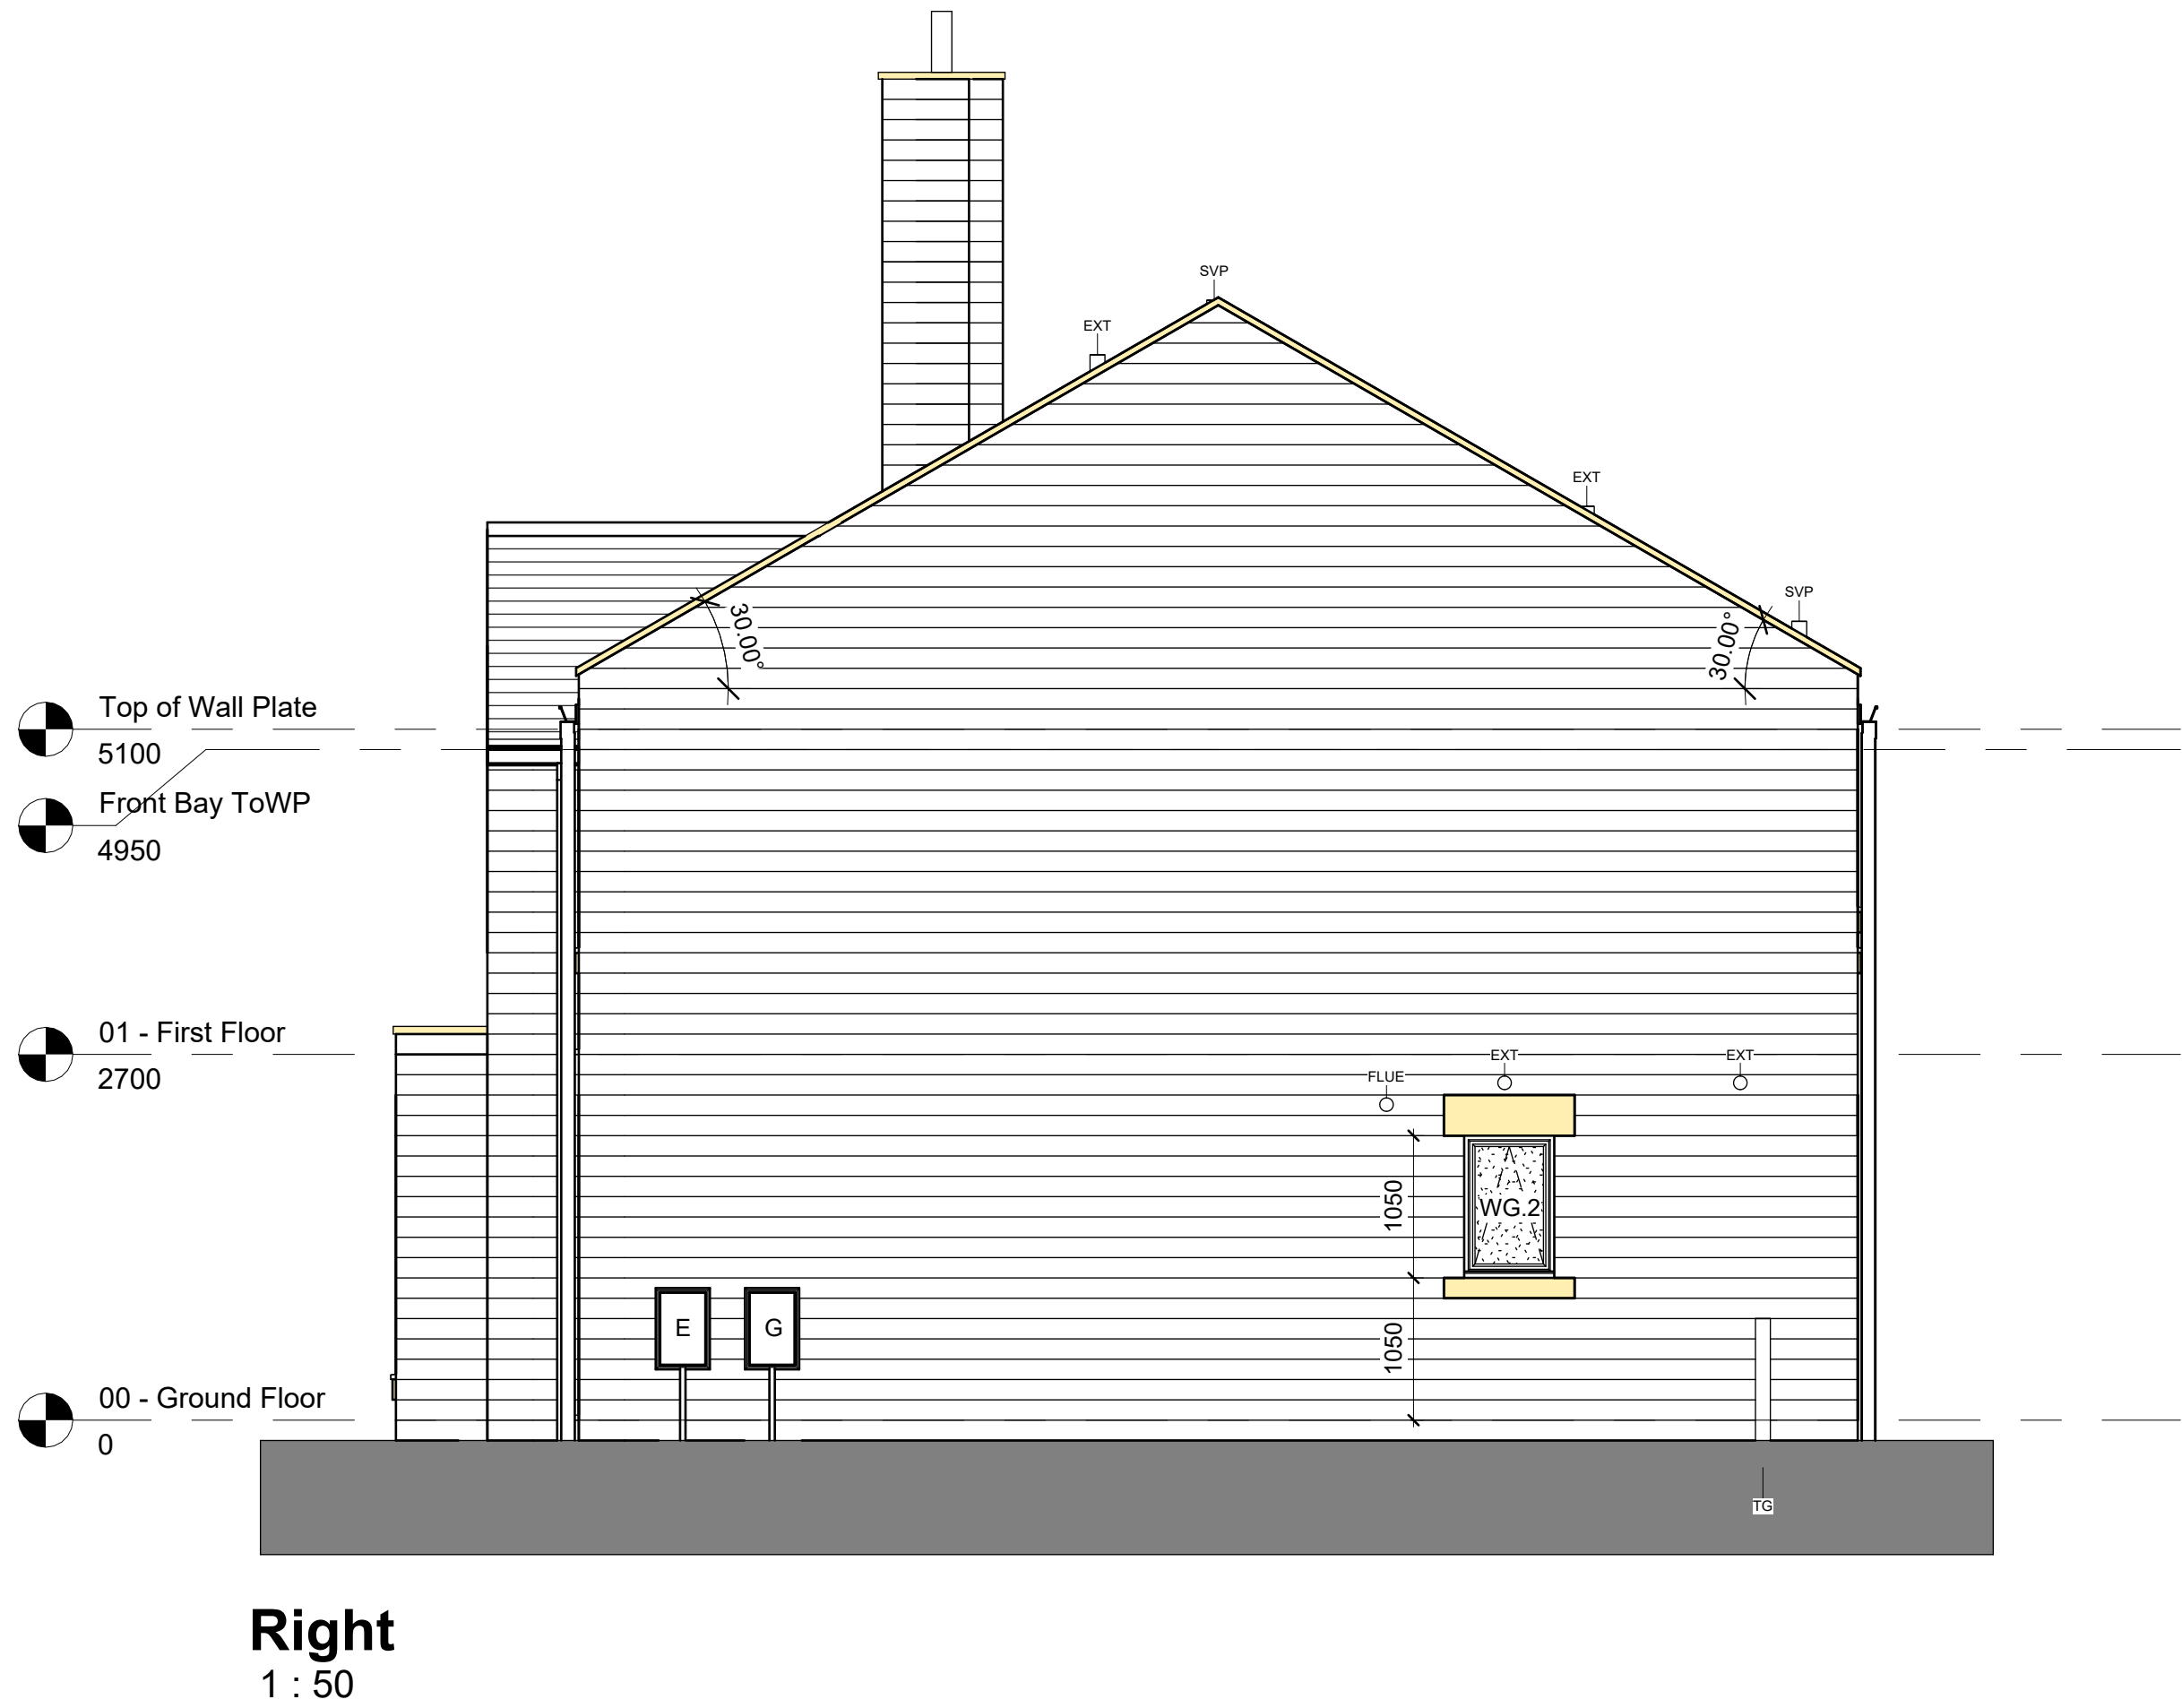

nicol thomas

Rev	Date	Description
A	13.02.23	SF and MD Revisions
B	19.07.23	Bathroom window moved, internal leaf continued behind chimneys

nicol thomas
architects project managers construction cost consultants
Registered in England and Wales. Reg No. 2140639
Quality Assured to BS ENISO 9001:1994 Certificate Number GB 4723
Heyside House, Blackshaw Lane, Heyside, Royton, Oldham OL2 6NS
t: 01706 290088 e: oldham@nicolthomas.com
Also at Birmingham (Registered office)
Do not scale from this drawing. All dimensions must be checked and verified before preparing drawings or commencing works. This drawing and design is the copyright of Nicol Thomas Ltd and may not be reproduced in any form whatsoever without their prior express written consent.

TEXTURE TYPES - Subject to Planning Approval

	Natural pitched faced stone walling from local quarries with bucket handle pointing, in a natural colour
	Marshalls stone face ashlar, in a caramel cream multi
	Natural cut stone

Client	Mere Development Group Ltd		
Job	Sladen Mill, Littleborough		
Drawing title	Type D_Plot 12_Elevations		
Project number	M4856	(21)04	Rev B
Scale	As indicated @ A1		
Date	04/25/22		
Drawn by	KS	Checked by	SW