




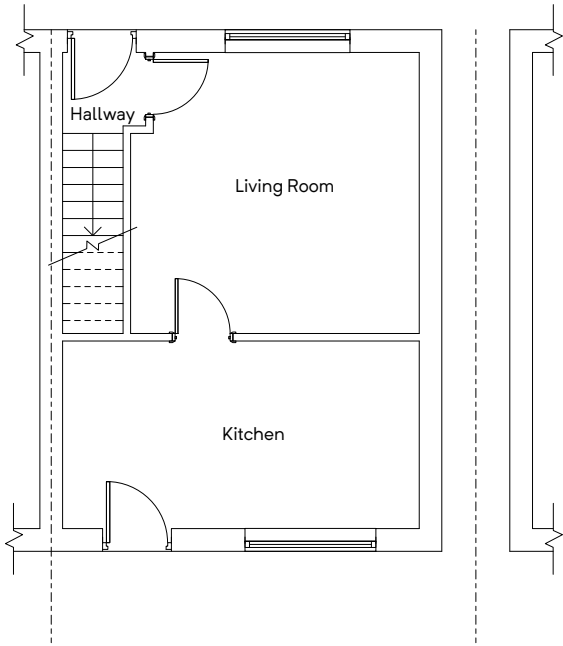

GROUND FLOOR PLAN
(EXISTING)

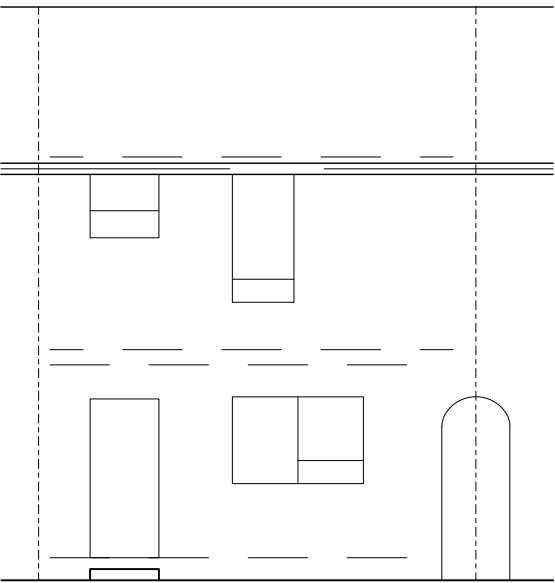


REAR ELEVATION
(EXISTING)

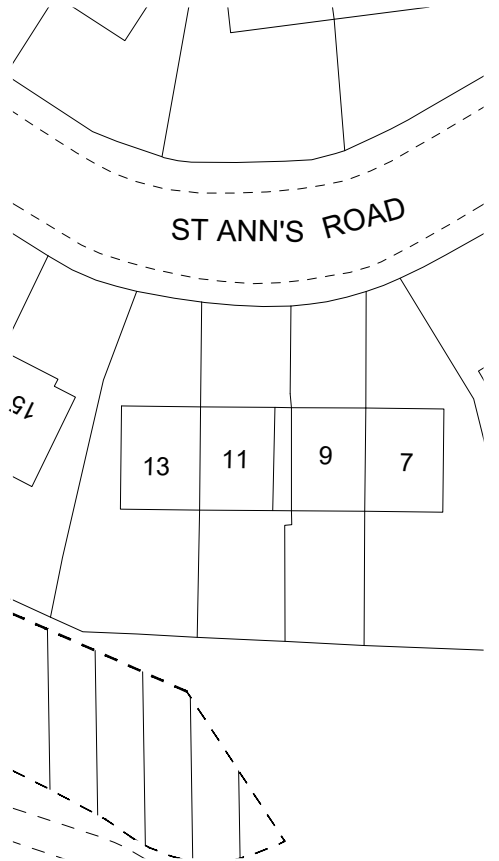


SITE PLAN
(EXISTING)

Building Design Services M.FAROOQ 418 Bury Road Rochdale OL11 5EU 01706 712231 0796 7605 763 bds	<u>For:</u>	<u>Scale:</u>
	MR NAZAM HUSSAIN	(Plan) 1:100 @ A3
	PROPOSED SINGLE STOREY REAR EXTENSION	(Elevation) 1:100 @ A3
		(Site Plan) 1:500 @ A3
	11 St. Ann's Road Rochdale OL16 5AB	<u>Job No. & Sheet</u> 2393/1

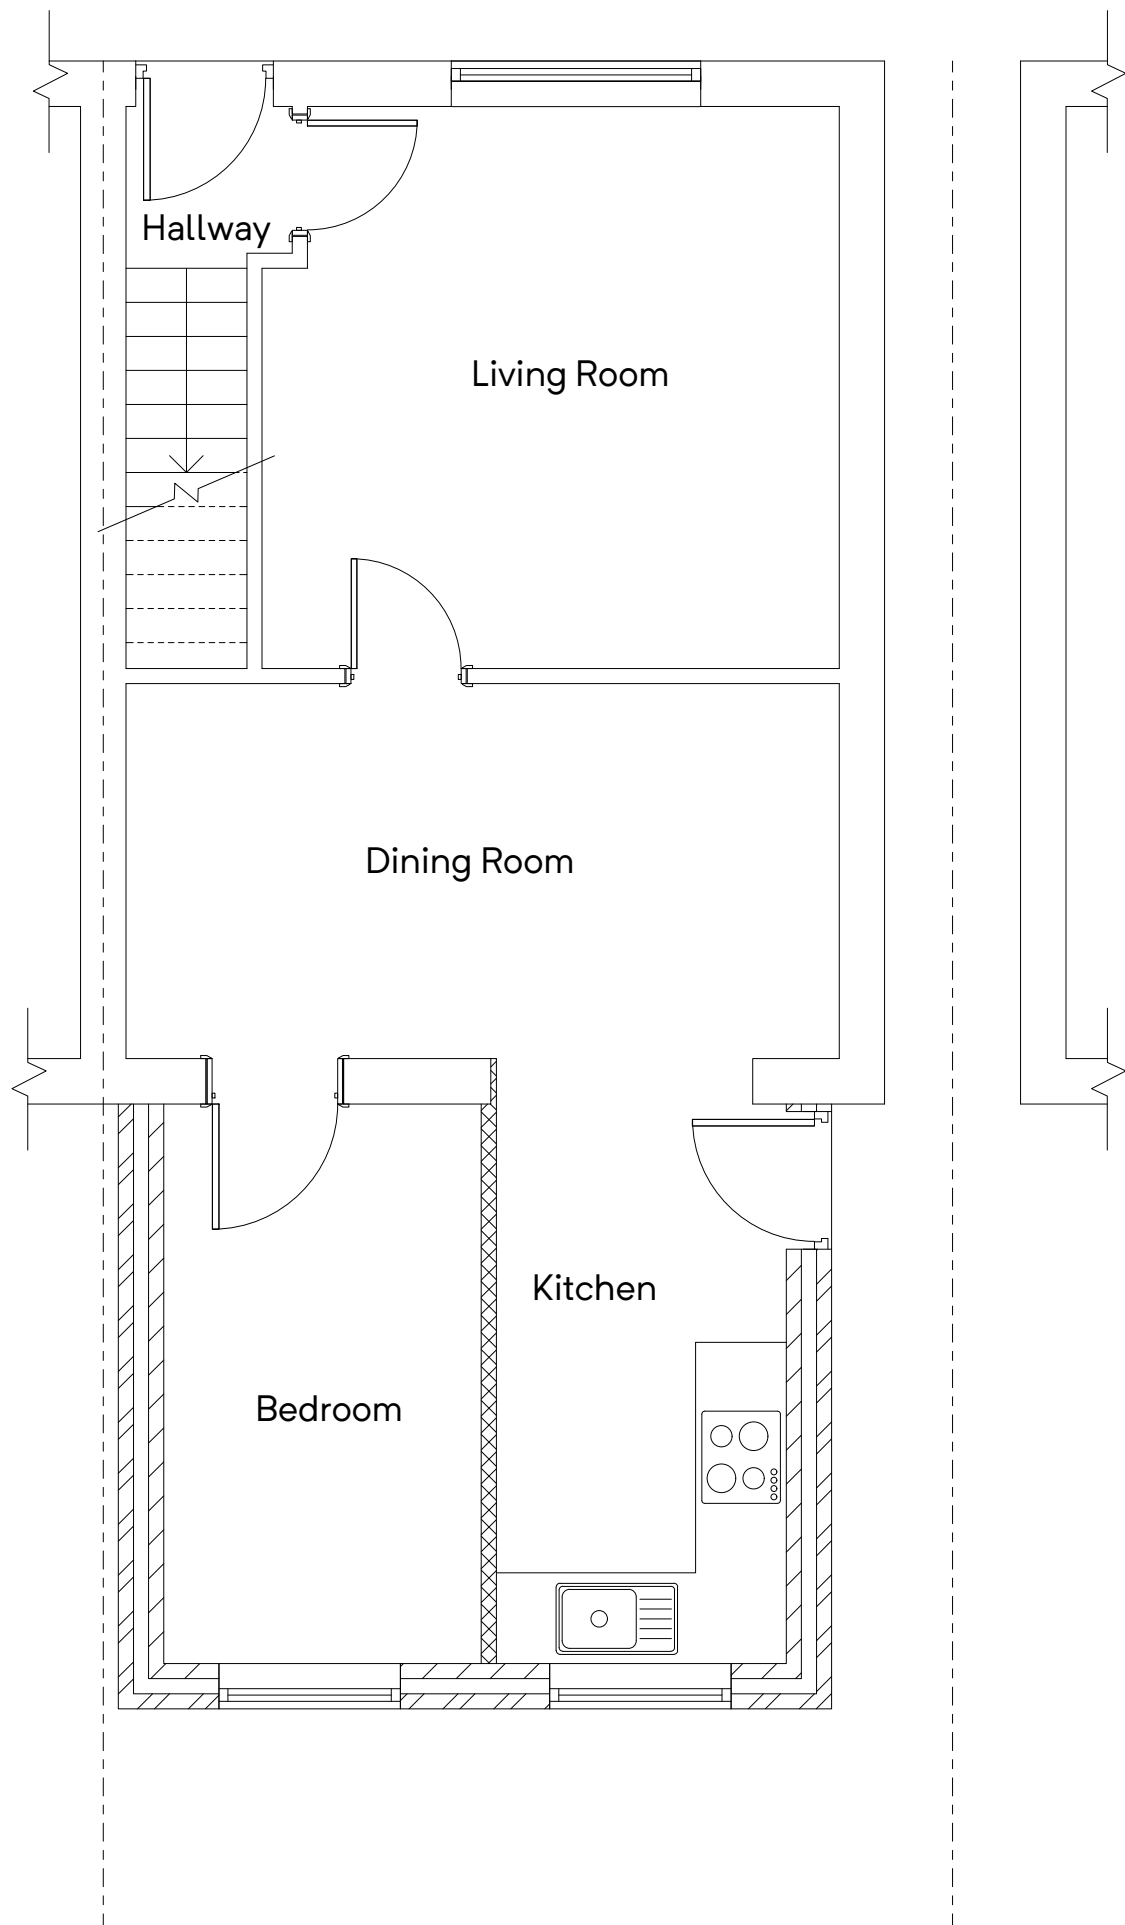

GROUND FLOOR PLAN
(PROPOSED)

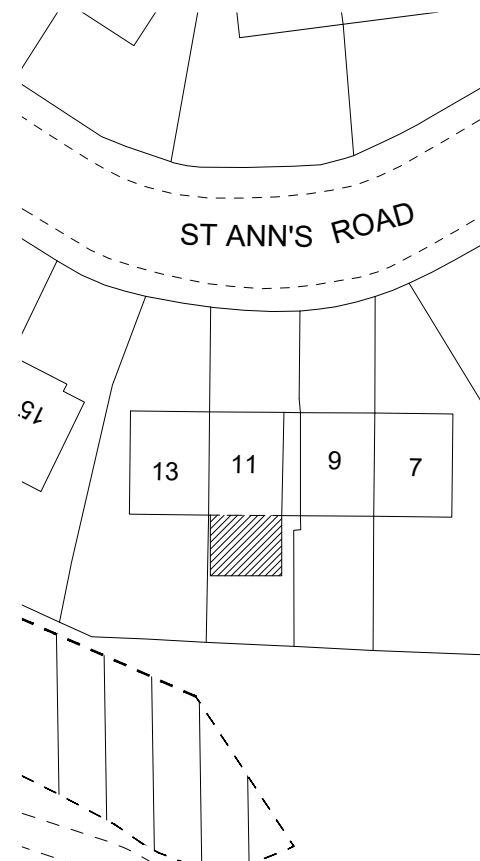

SITE PLAN
(PROPOSED)

Building Design Services

M.FAROOQ
418 Bury Road
Rochdale
OL11 5EU
01706 712231
0796 7605 763

For:

MR NAZAM HUSSAIN

PROPOSED SINGLE STOREY
REAR EXTENSION

Scale:

(Plan)
1:50 @ A3


(Site Plan)
1:500 @ A3

Job No. & Sheet


2393/2

bds


11 St. Ann's Road
Rochdale
OL16 5AB

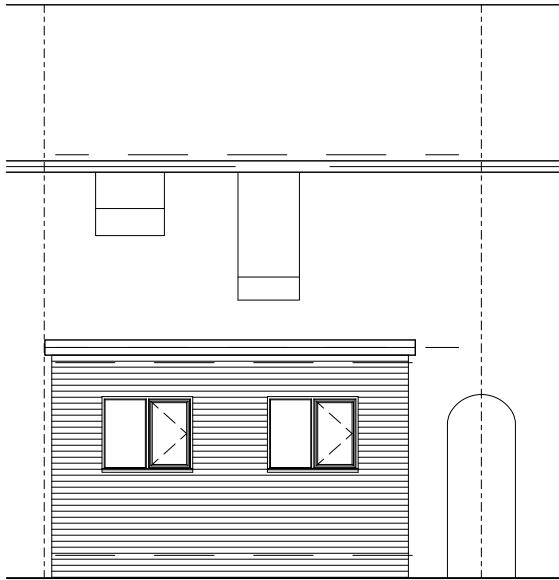

REAR ELEVATION
(PROPOSED)

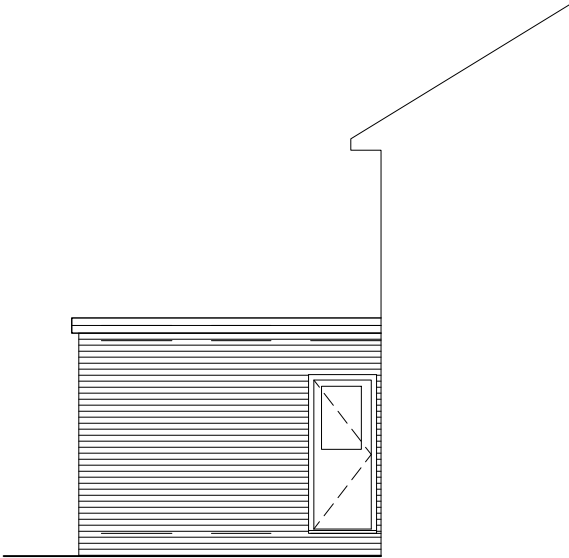

SIDE ELEVATION
(PROPOSED)

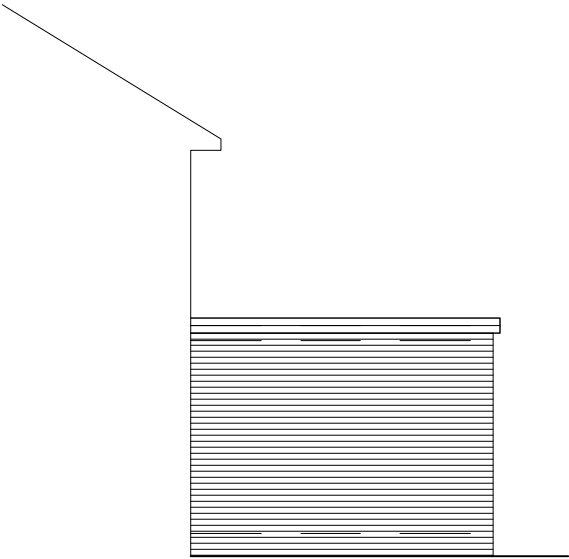

SIDE ELEVATION
(PROPOSED)