



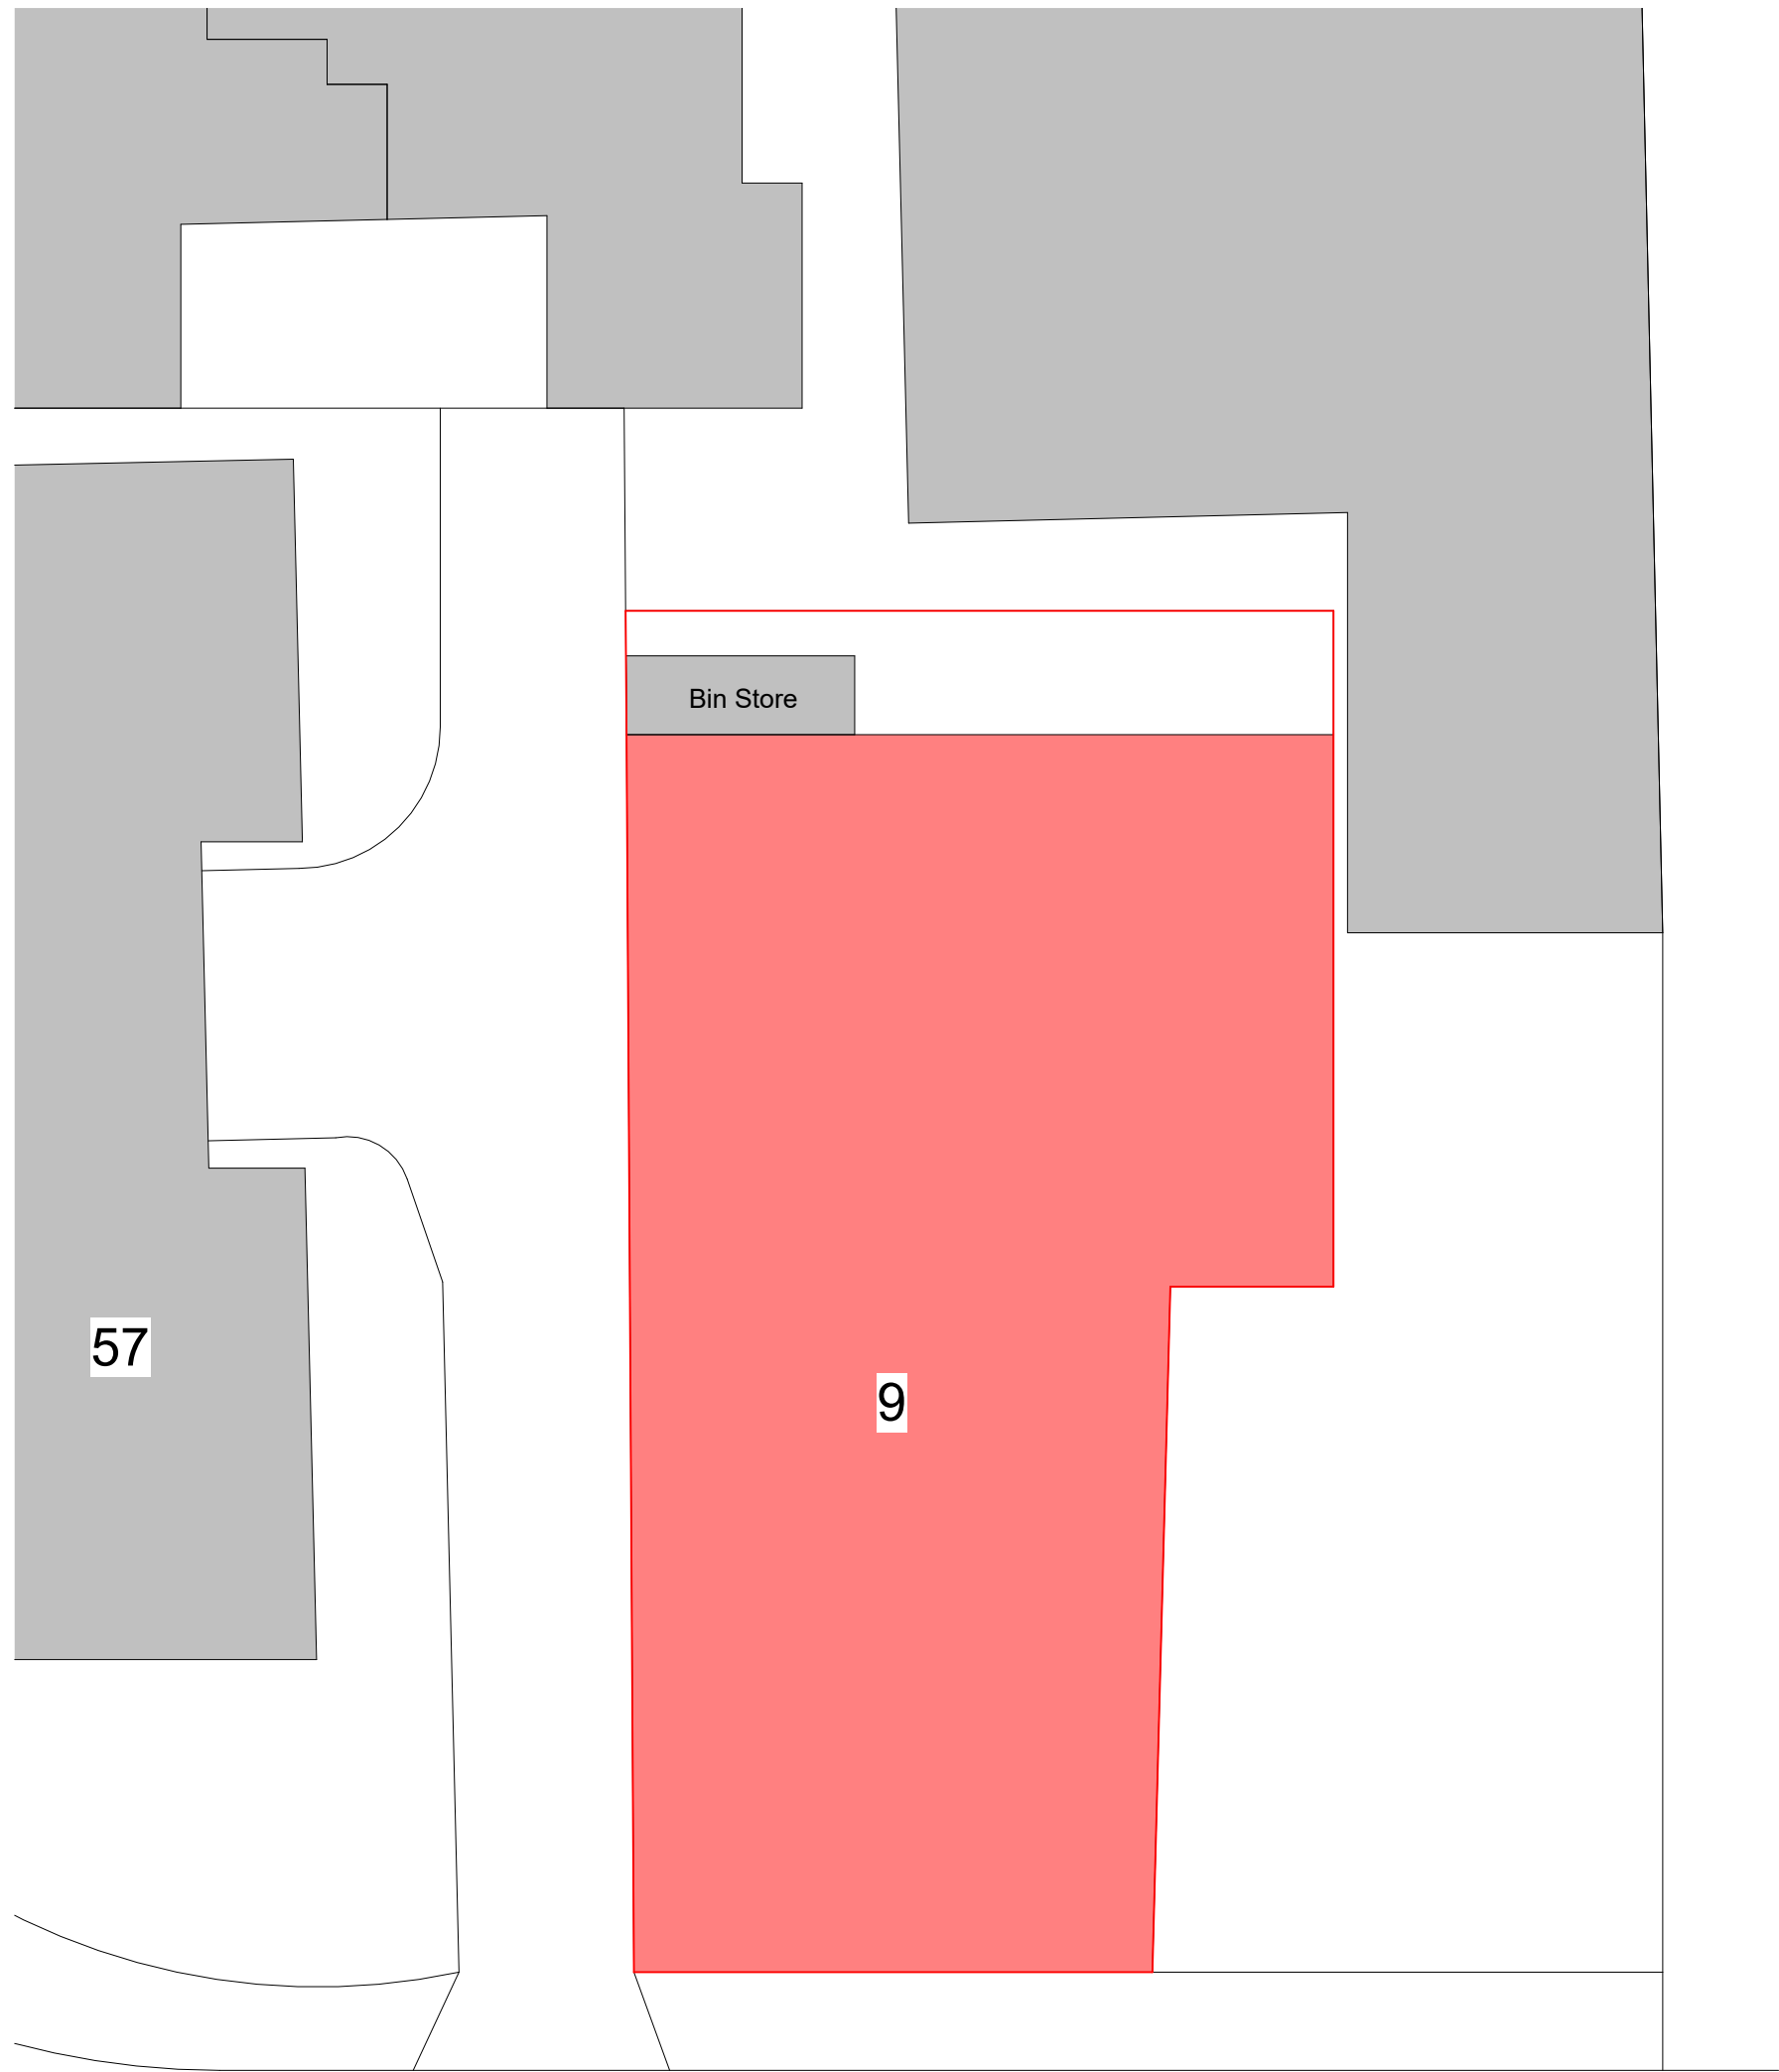

JOHN STREET


1 Site - Existing  
1 : 200

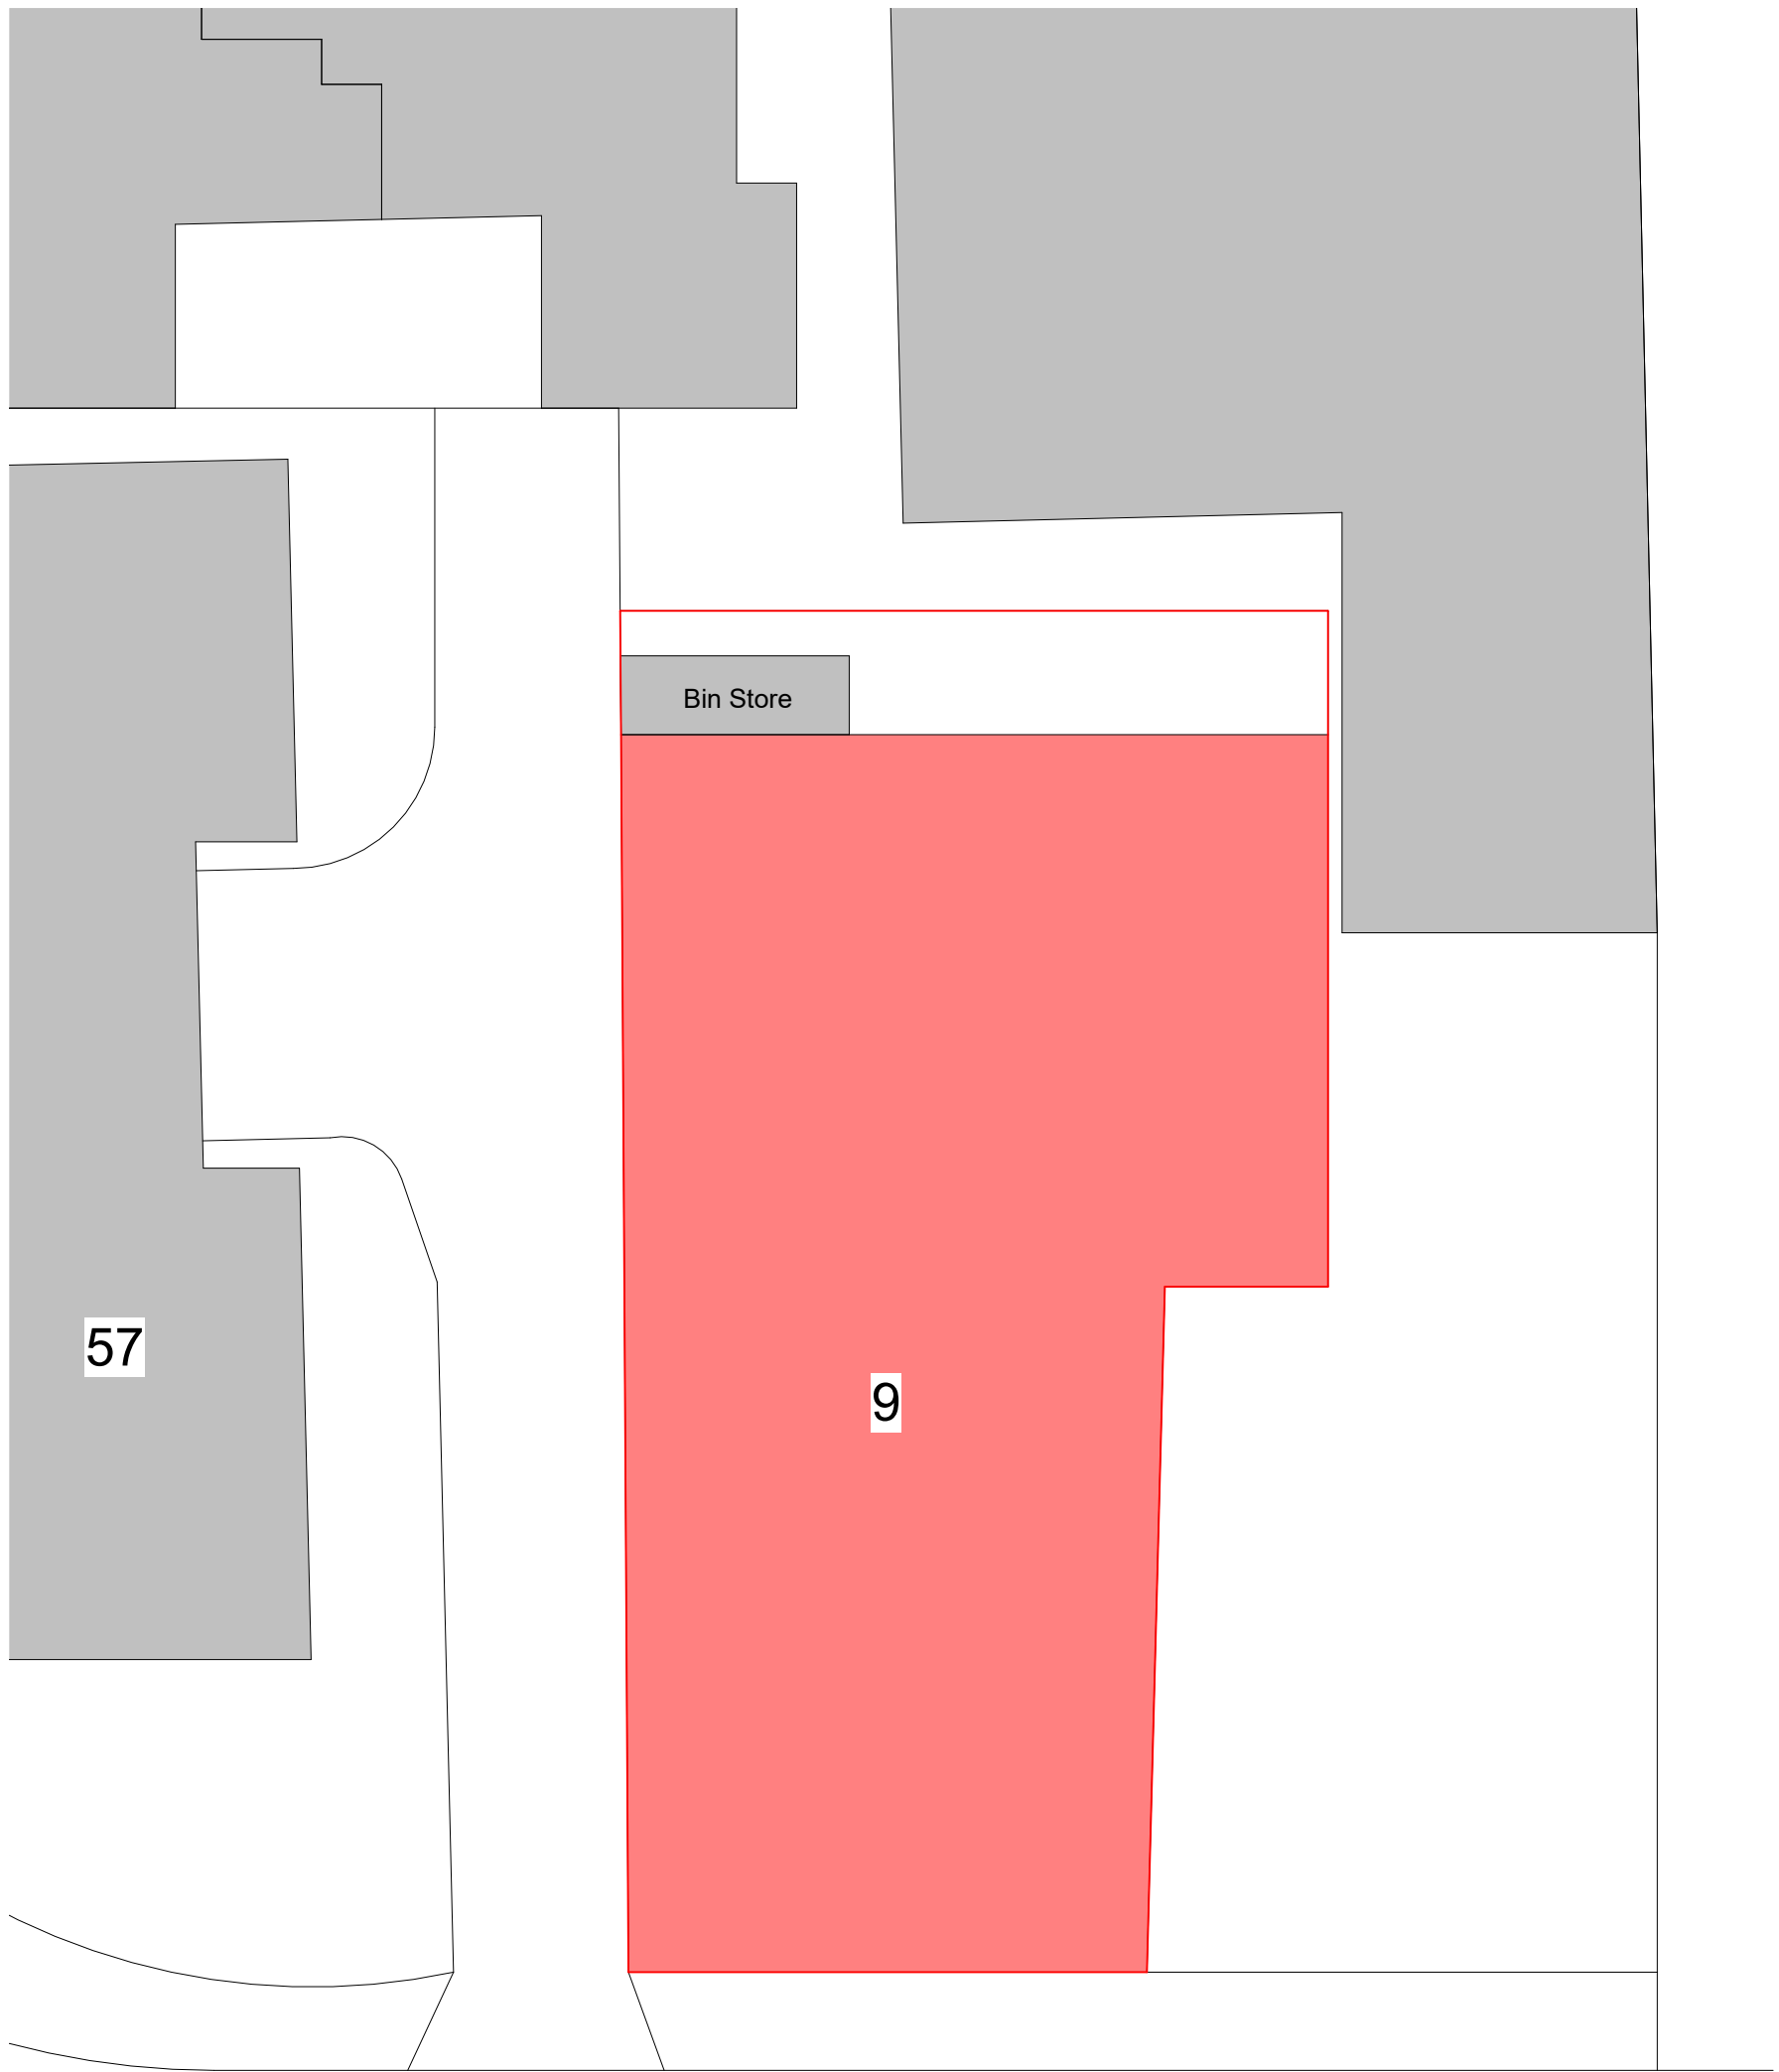

JOHN STREET

2 Site - Proposed  
1 : 200

- Site Key
- Grass
  - Paving Stones
  - Driveway
  - Timber Fencing
  - Brickwork
  - Hedges
  - Trees
  - Parking
  - Existing Building
  - Proposed Building

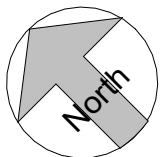

| No. Description   |                | Date                                | Initial |
|---|----------------|-------------------------------------|---------|
| PROJECT   |                |                                     |         |
| Verotex House 9 John Street   |                |                                     |         |
| TITLE   |                |                                     |         |
| Site - Existing & Proposed   |                |                                     |         |
| STATUS   |                |                                     |         |
| DESIGN   |                |                                     |         |
| DRAWN BY   | DATE           | SCALE (@ A1)                        |         |
| JB   | 03/12/2025     | As indicated                        |         |
| PROJECT NUMBER   | DRAWING NUMBER | REV                                 |         |
| GSS25165.2   | 502            |                                     |         |
| GOLD SKETCH   |                |                                     |         |
| S T U D I O S   |                |                                     |         |
| www.goldsketch.co.uk   |                | info@goldsketch.co.uk 0161 792 9595 |         |
| NOTES   |                |                                     |         |
| © COPYRIGHT - ALL RIGHTS RESERVED.<br>THIS DRAWING SHALL NOT BE REPRODUCED WITHOUT PRIOR WRITTEN CONSENT.<br>DRAWING TO BE USED FOR THE STATUS INDICATED ONLY. ALL DIMENSIONS AND SETTING OF FENCE, WALLS AND CONFINED ON SITE, ANY DISCREPANCIES TO BE REPORTED TO THE<br>LEGISLATION RELEVANT CODES OF PRACTICE AND BRITISH STANDARDS. ALL DIMENSIONS ON THIS DRAWING ARE IN MILLIMETRES UNLESS OTHERWISE<br>SPECIFIED. ESTATE |                |                                     |         |