



1 KEY ELEVATION

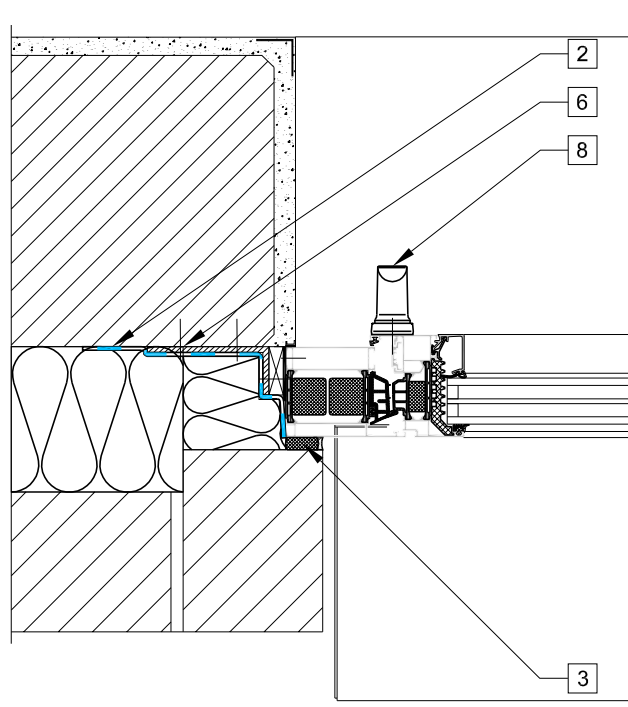

2 SECTION 2
1:5

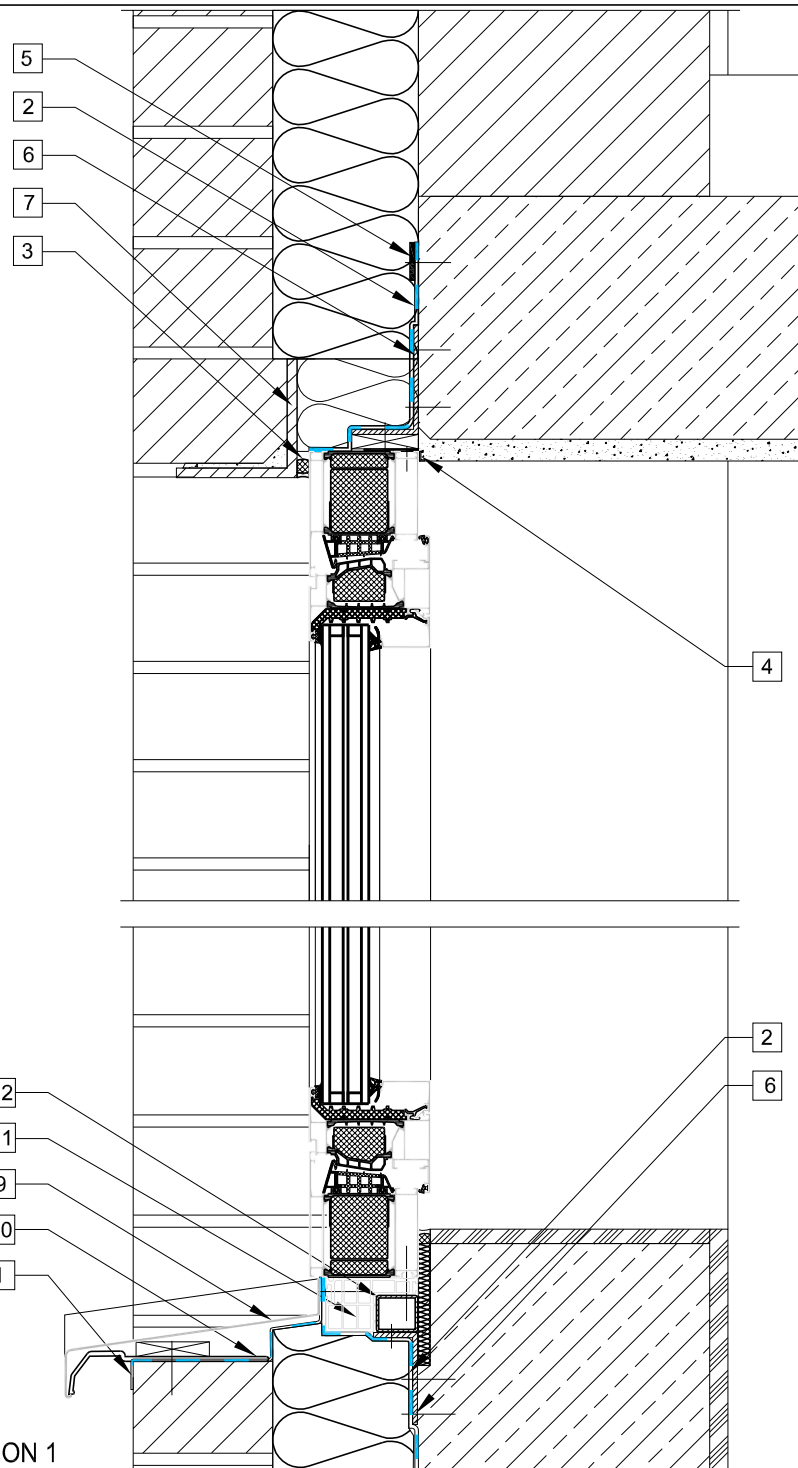

3 SECTION 1
1:5

GENERAL NOTES
Do not scale from drawing. Use marked dimensions.
To be read in conjunction with all other Consultant's drawings.
The Architect to be immediately notified of any discrepancies.
Copyright on this drawing retained by the Architect.

- 1 BREATHABLE FOIL
- 2 VAPOUR-RESISTANT
- 3 COMPRESSION TAPE
- 4 PLASTER BEAD
- 5 PROTECTION BAR
- 6 ANGLE IN ACCORDANCE WITH STRUCTURAL REQUIREMENTS
- 7 SUPPORT
- 8 WINDOW HANDLE
- 9 WINDOW SILL
- 10 WINDOW SILL BRACKET
- 11 BASE PROFILE
- 12 STEEL PROFILE

16.12.21 SA - SH Issued for information
No. Date Drawn Chk. App. Revision or reason for issue

Client

create it studios
Architect
Create It Studios (NW) Ltd
Universal Square | Devonshire Street North
Manchester | M12 6JH
www.createitstudios.co.uk
info@createitstudios.co.uk

Project Title
**Milkstone Road,
Rochdale, OL11 1NX**

Scale / North arrow
Scale 1:5

Drawing Title
Aluminium Window Detail

Drawing Number
DZ401
Drawing Status
Construction