



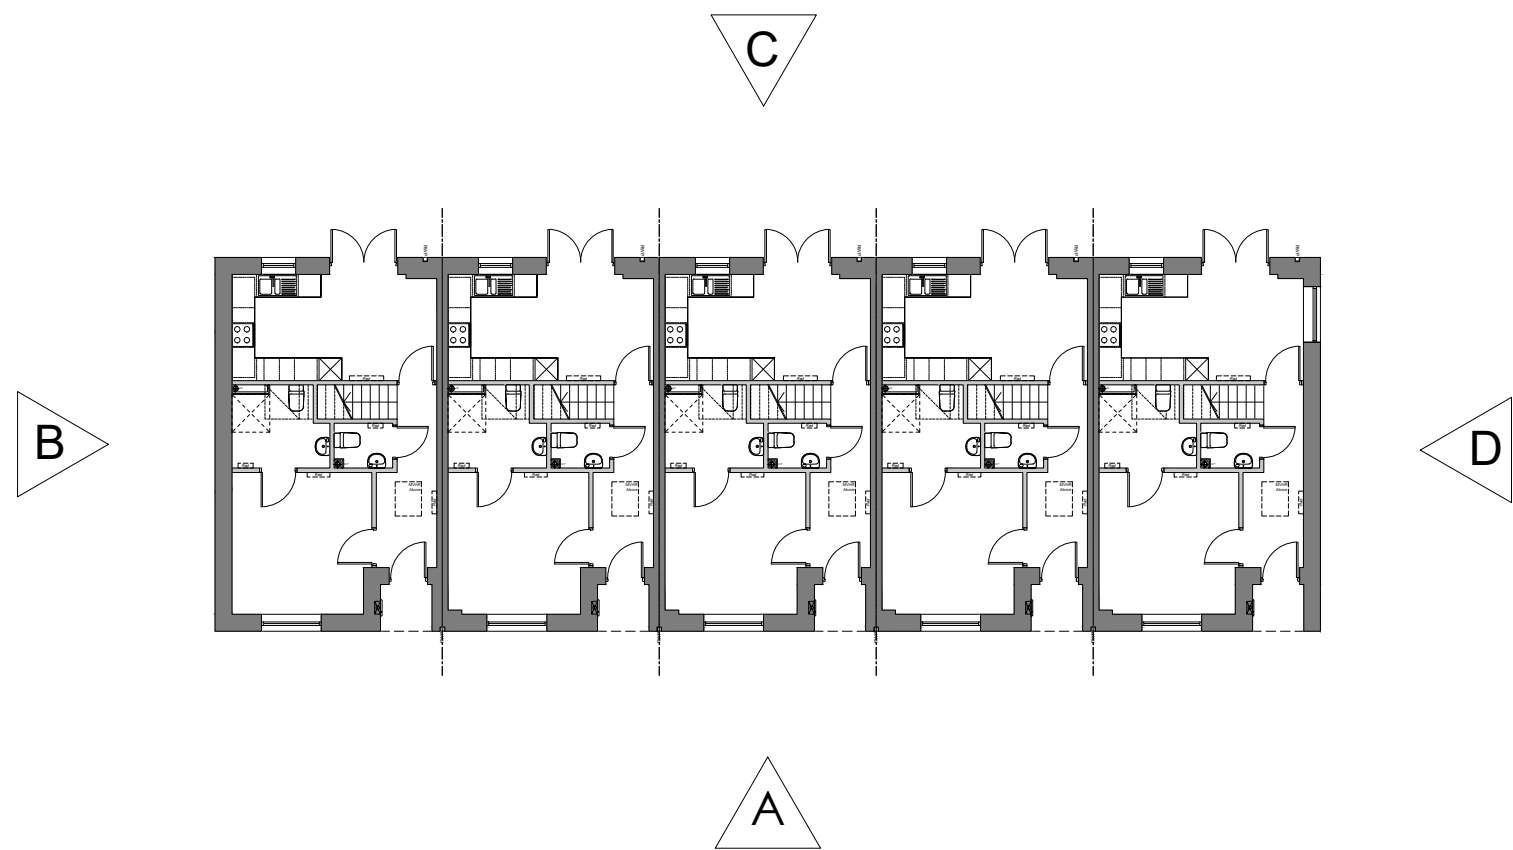

See dwg. nos.: 22-042_07 for House Type Layouts
See dwg. nos.: 22-042_08 for House Block Layouts

- Proposed Facing Materials**
- 1- Red facing brickwork (Michelmersh Lakeland Mix, or similar)
 - 2- White facing brickwork (Michelmersh Polaris, or similar)
 - 3- Recessed horizontal brick banding
 - 4- Soldier course banding
 - 5- Anthracite thin profile interlocking roof tile (Marley Edgemere, or similar)
 - 6- uPVC windows (colour anthracite grey, RAL 7016) with brick soldier course above
 - 7- PPC aluminium copings (colour anthracite grey, RAL 7016)
 - 8- PPC steel balustrade railings to terraces (colour anthracite grey, RAL 7016)
 - 9- PAS24 compliant front door (colour & type TBC)
 - 10- PV panel (size, type and quantity TBC)
- External lighting
PV Panel - exact quantity and specification TBC

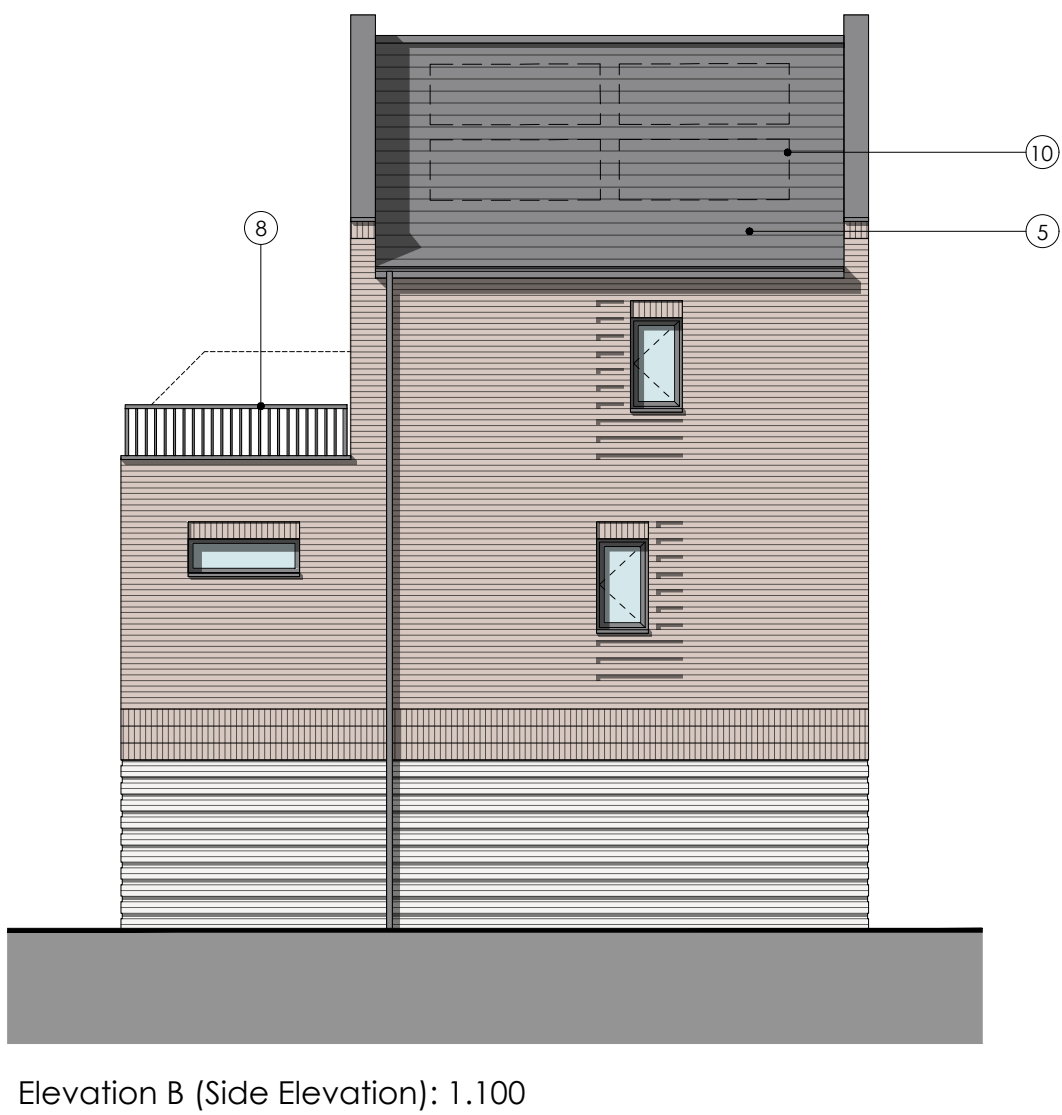

©TRIANGLE ARCHITECTS LIMITED
■THIS DRAWING IS THE SUBJECT OF COPYRIGHT WHICH VESTS IN TRIANGLE ARCHITECTS LIMITED. IT IS AN INFRINGEMENT OF COPYRIGHT TO REPRODUCE THIS DRAWING, BY WHATEVER MEANS, INCLUDING ELECTRONIC, WITHOUT THE EXPRESS WRITTEN CONSENT OF TRIANGLE ARCHITECTS LIMITED WHICH RESERVES ALL ITS RIGHTS.
■TRIANGLE ARCHITECTS LIMITED ASSERTS ITS RIGHTS TO BE IDENTIFIED AS THE AUTHOR OF THIS DESIGN.
■DRAWING NOT TO BE SCALED. FIGURED DIMENSIONS TO BE WORKED TO IN ALL CASES.
■THE CONTRACTOR IS RESPONSIBLE FOR CHECKING DIMENSIONS, TOLERANCES & REFERENCES.
■ANY DISCREPANCY TO BE VERIFIED WITH THE ARCHITECT BEFORE PROCEEDING WITH THE WORKS.
■REPORT ERRORS & OMISSIONS TO ARCHITECT.
■WHERE AN ITEM IS COVERED BY DRAWINGS OF DIFFERENT SCALES, THE LARGER SCALE DRAWING TO BE WORKED TO, DO NOT SCALE FROM THE DRAWING. FIGURED DIMENSIONS TO BE WORKED TO IN ALL CASES.
■CHECK ALL DIMENSIONS ON SITE.
■DRAWING TO BE READ IN CONJUNCTION WITH THE HEALTH & SAFETY PLAN, AND ALL RELEVANT RISK ASSESSMENTS AND THE FOLLOWING DRAWINGS:

Rev	Date	By	Remarks
Client: MSV Housing			
Project Name: Queens Drive, Kirkholt			
Drawing Name: Proposed House Block Elevations			
Drawing Purpose: PLANNING			
RU g	Project Number: 22-042	Drawing Number: 11	Revision:
no.	Project	Origin	Vol/Sys
CDL no.	XX - XX - XX - XX - XX - XX	Level	Type
Status:	Scale @ A1:	Drawn:	Checked:
	1:100	OP	AJD
			Feb 2026
TRIANGLE ARCHITECTS			
Tel: 0161 272 3500 E-mail: studio@trianglearchitects.co.uk Web: www.trianglearchitects.co.uk Twitter: @TriangleArch			
4 Jordan Street Manchester M15 4PY			