



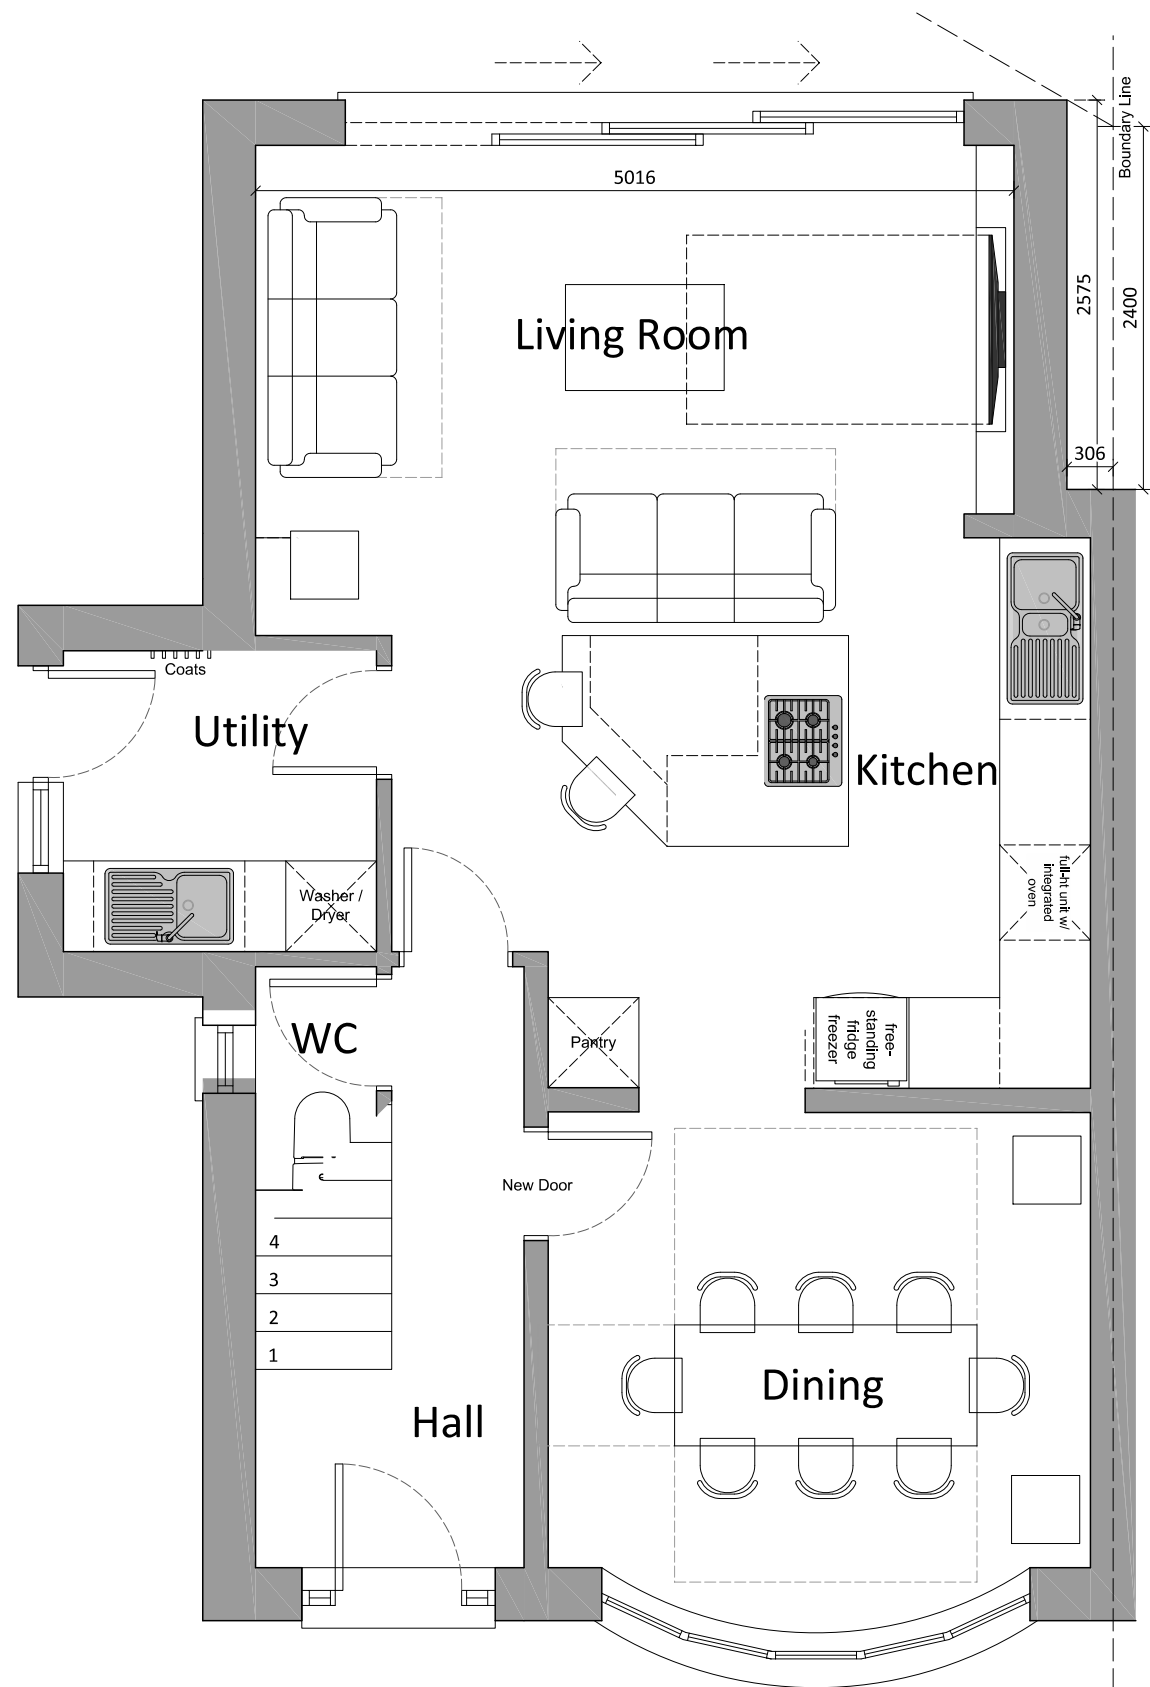

Proposed Ground Floor (option 2)

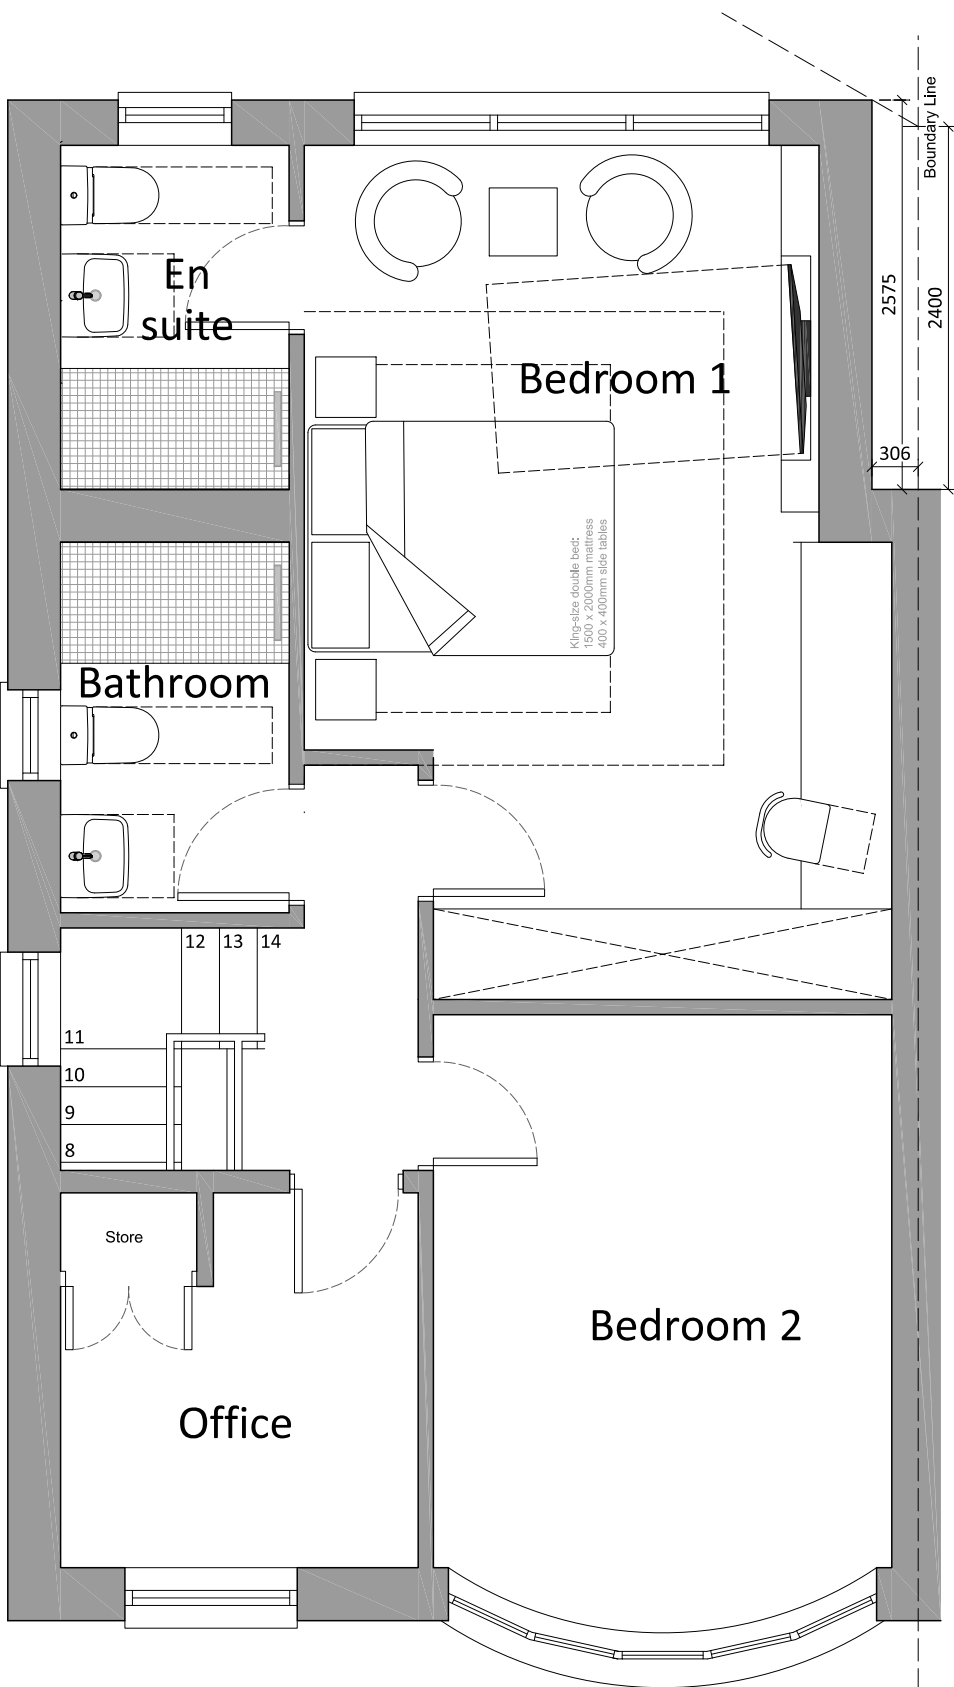

Proposed First Floor (option 2)

Notation showing 30 degree line from 2.4 metre point drawn from the boundary line in accordance with Rochdale council Design Guide regarding two-storey extensions

REV	DATE	AMMENDMENT	BY	CHKD

HNA architects
Architecture | Planning | Design

PROJECT:	9 Saxonholme road, Castleton				
CLIENT:	Mr M. Hoolickin				
DRAWING:	Proposed Floorplans (Option 2)				
DRAWN BY:	EK	CHECKED BY:	MB	CREATED: 02/02/2026	SCALE: 1:50 @ A3
STATUS:	Concept			DRAWING No: 1540/105	REVISION:

DO NOT SCALE.
COPYRIGHT REMAINS WITH HNA ARCHITECTS LTD.
TEMPLE WORKS, TEMPLE STREET, OLDHAM, OL1 3NU
TEL: 0161 688 1820
E-MAIL: info@hna-architects.co.uk

RIBA 
Chartered Practice