



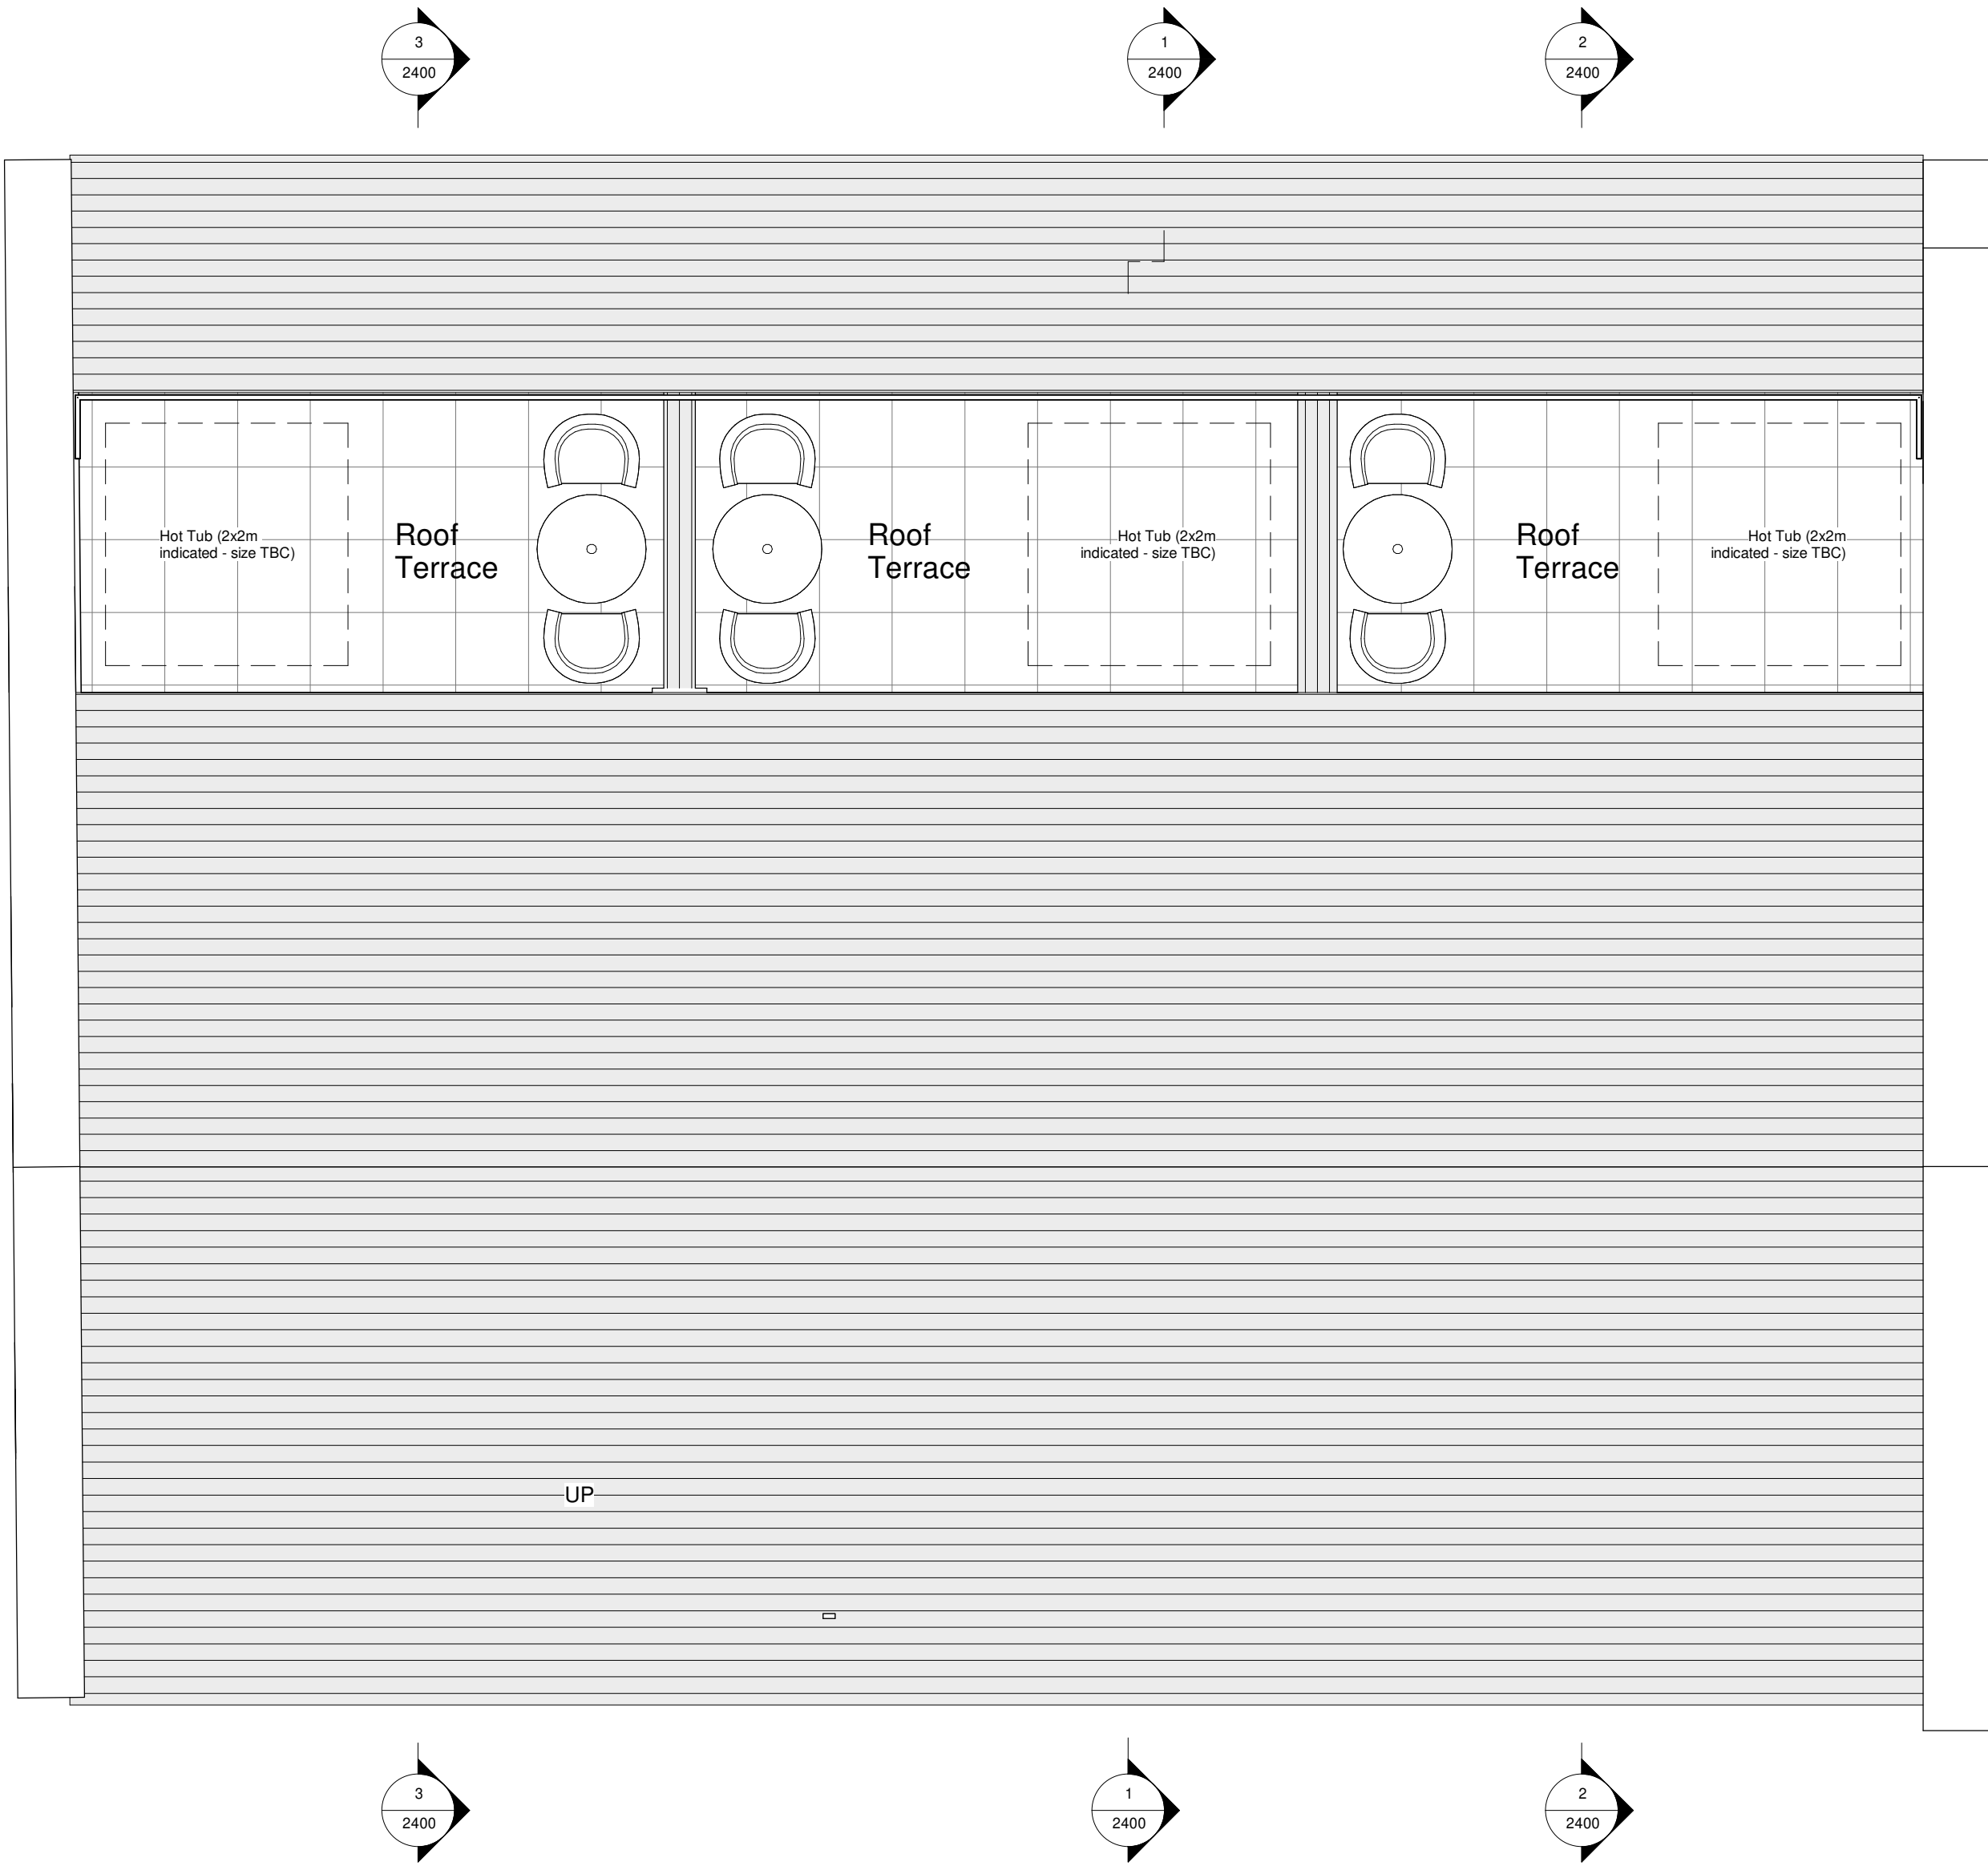

1 Proposed Roof Plan_Barn
1 : 50

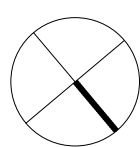

0m 1m 2m 3m 4m

CDM REGULATIONS 2015. All current drawings and specifications for the project must be read in conjunction with the Designer's Hazard and Environment Assessment Record. All intellectual property rights reserved.

Designed with reference to the surveys, information and reports listed: Ordnance Survey Promap, Licence number 100022432

James Kelly Architects Ltd t/a Solid Void – 16 Woolfenden Way, Wardle, OL12 9SS
Tel: 07949448088 – Email: solidvoid@outlook.com – Web: www.solidvoid.co.uk -
Company No. 08545034

Rev	Date	Description
-	04.01.26	Planning Issue

Dwn	Ckd	Drawn	JK
		Checked	JK
		Date	MAY 2024
		Scale @ A1	1 : 50

Sheep Bank Farm, Whittaker
(2359)
Proposed Roof Plan_Barn

SBF-SVA-ZZ-ZZ-DR-A-2153
REV -
PLANNING

SOLIDVOID