


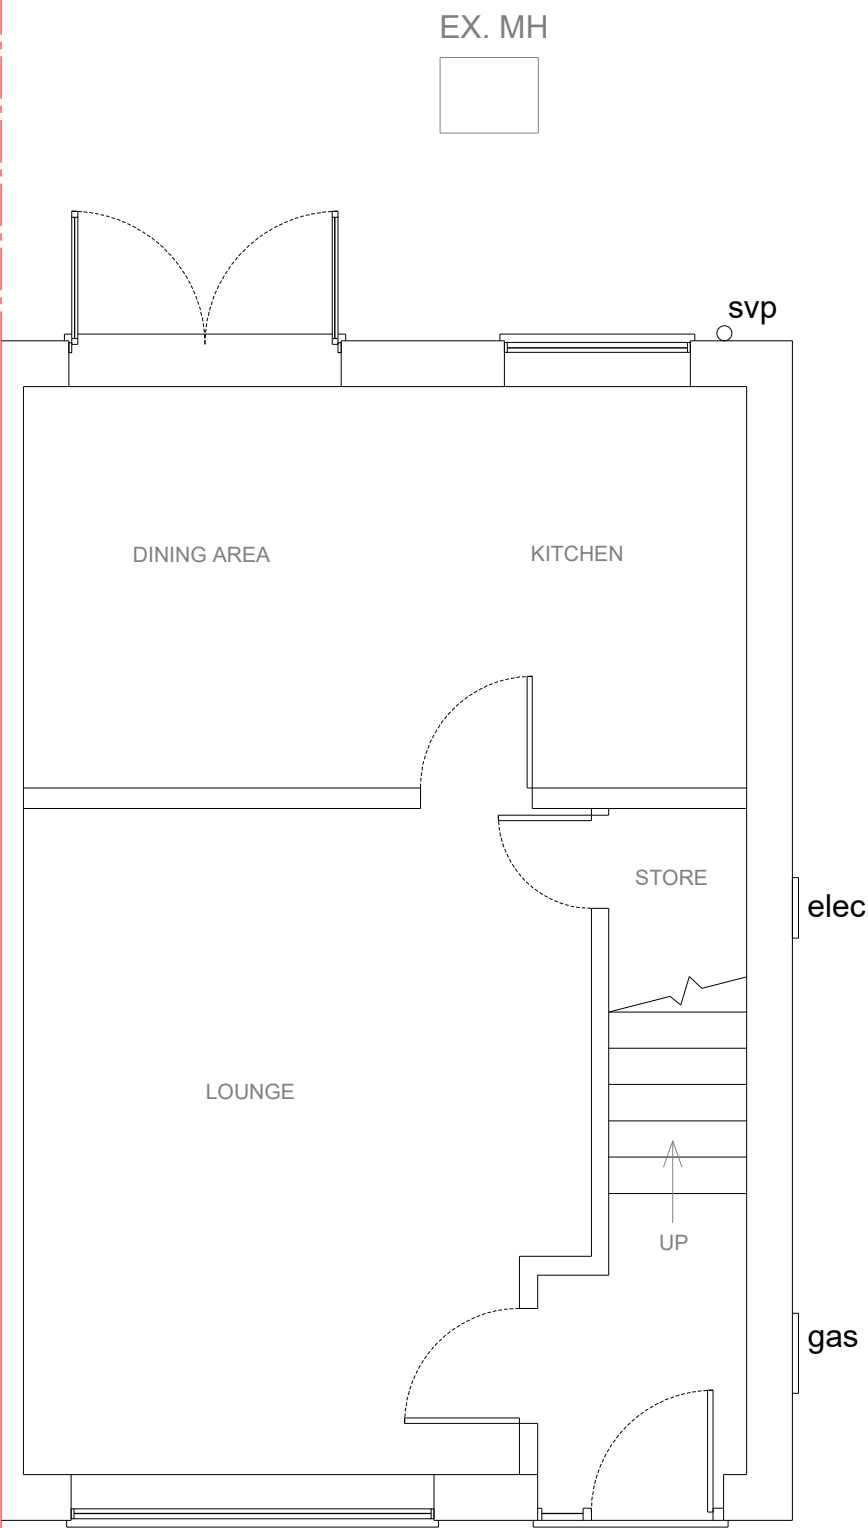

EXISTING GROUND FLOOR
SCALE 1:50 @ A3



- Party Wall
- Boundary
- Bricks to match existing
- Roof tiles to match existing
- Soffits & Fascias to match existing
- Windows to match existing

Drawing:	007
Date:	12/02/2026
Site:	48 Bader Drive Heywood OL10 2QS
Scale:	1:50 @A3
Title:	Existing Ground Floorplan