


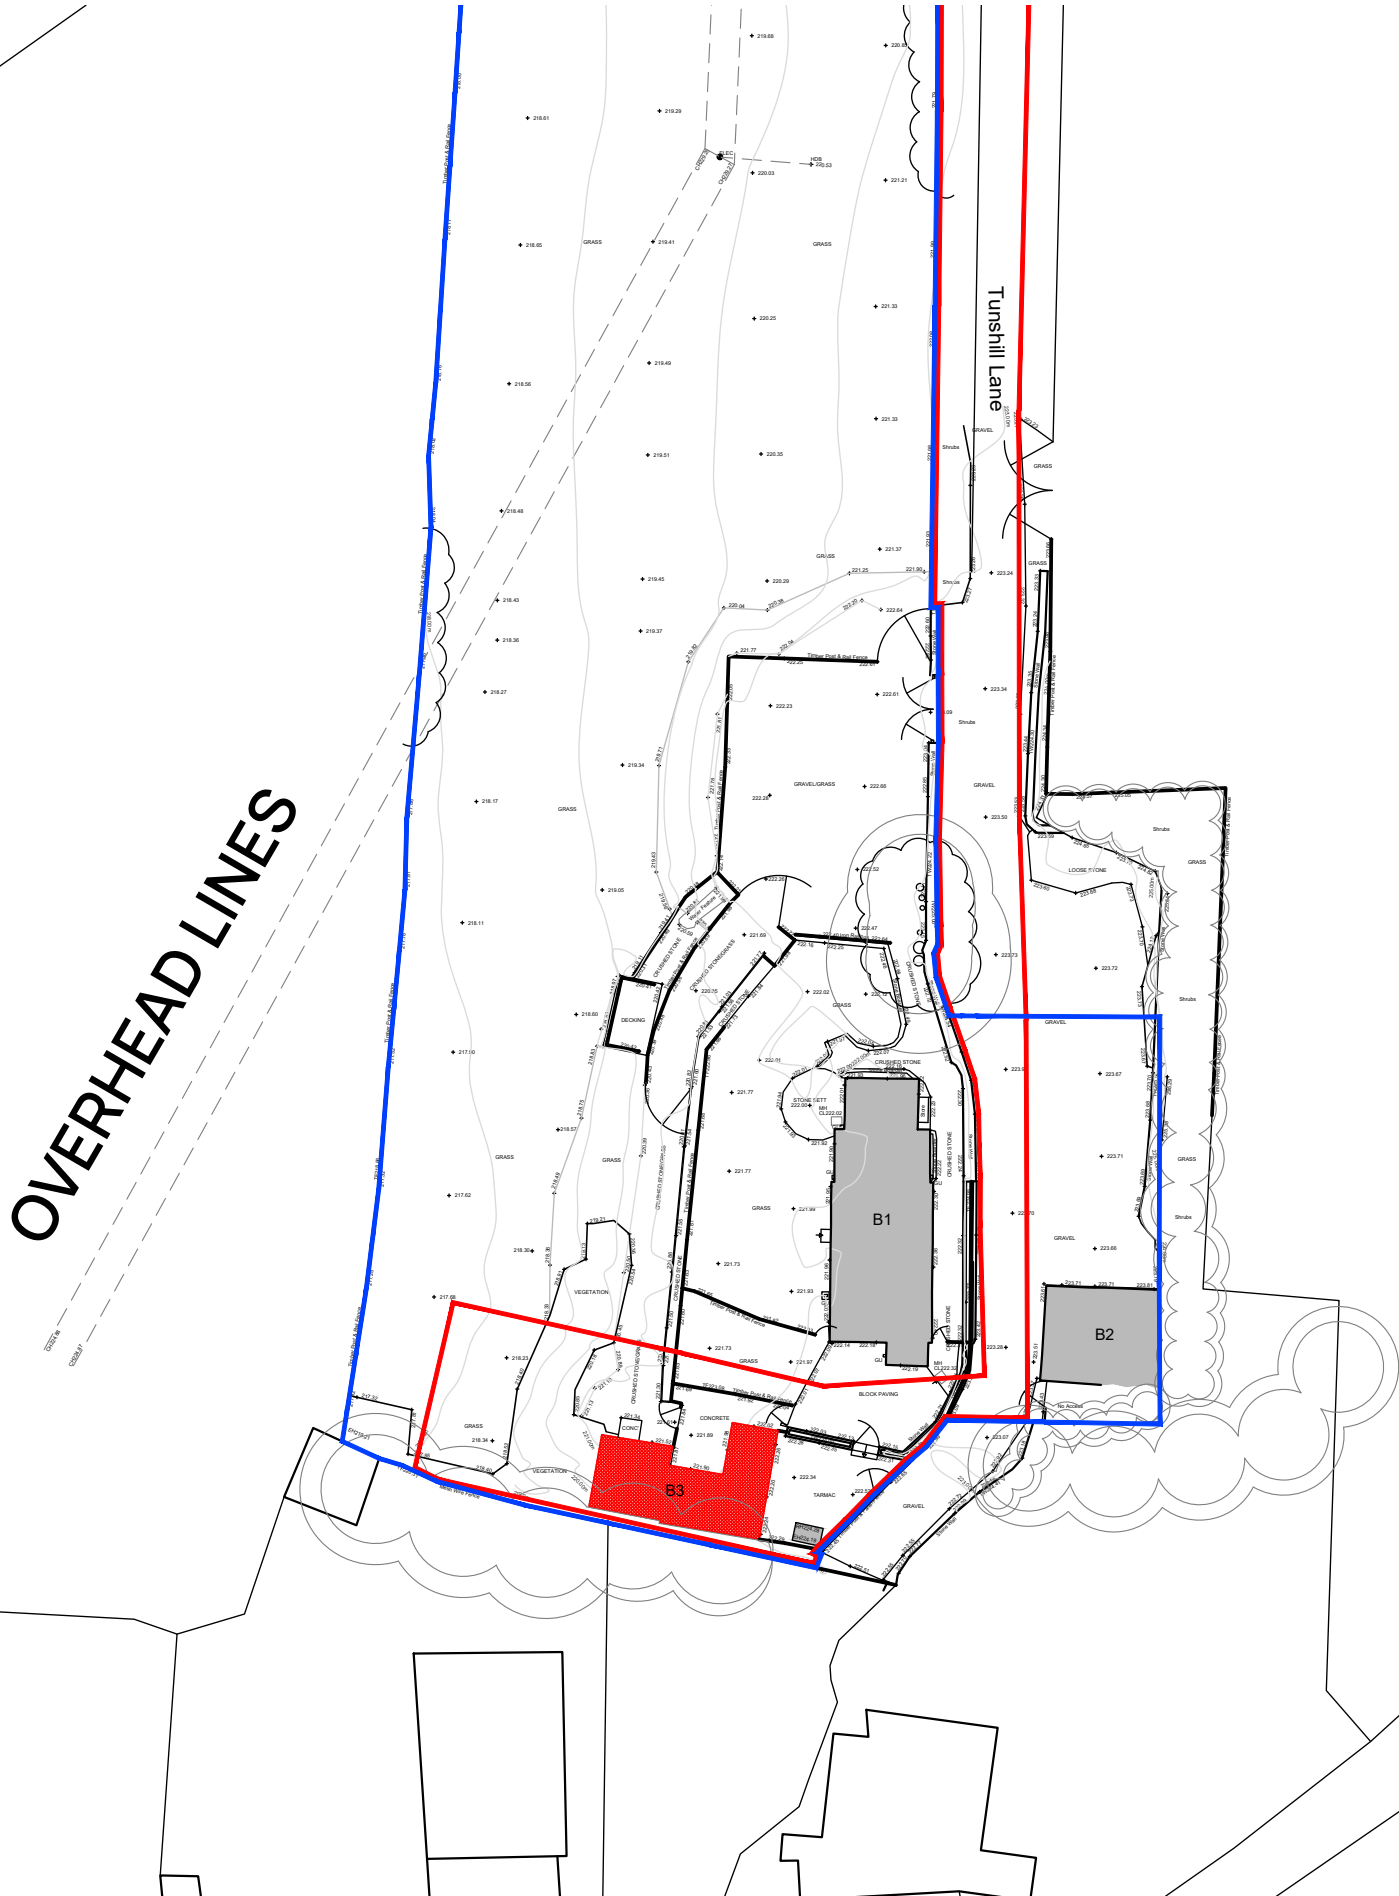

- Building 1 - Existing House
- Building 2 - Existing Annex
- Building 3 - Existing Stables

Unit 17 Guest House Farm
Runshaw Lane
PR7 6HD
t: 01772 230 538
e: info@bcae-architects.co.uk
w: www.bcae-architects.co.uk

1. Drawings are based on survey data and may not accurately represent what is physically present.
2. All dimensions to be site verified by the contractor before proceeding.
3. All dimensions are in millimeters unless noted otherwise. Only work from written dimensions.
4. BCAE Architects Ltd. shall be notified in writing of any discrepancies.
5. This drawing is copyright, and may not be reproduced in any form, without the written consent of BCAE Architects Ltd.

[illegible]

 Application Boundary
 Land also owned by applicant

A diagram showing a stepped profile. The horizontal axis is marked with 0, 4m, 20m, and 50m. The vertical axis is marked with 2m and 10m. The profile consists of a horizontal segment at 0m, a vertical segment up to 2m, a horizontal segment to 4m, a vertical segment up to 10m, a horizontal segment to 20m, and a final vertical segment up to 50m.

1.500@A3

PLANNING E002

