


- Building Key**
- Building 1 - Existing House
 - Building 2 - Existing Annex
 - Building 3 - Existing Stables

BCAE
ARCHITECTS

Unit 17 Guest House Farm
Runshaw Lane
PR7 6HD
t: 01772 230 538
e: info@bcae-architects.co.uk
w: www.bcae-architects.co.uk

- key:**
- Application Boundary
 - Land also owned by applicant

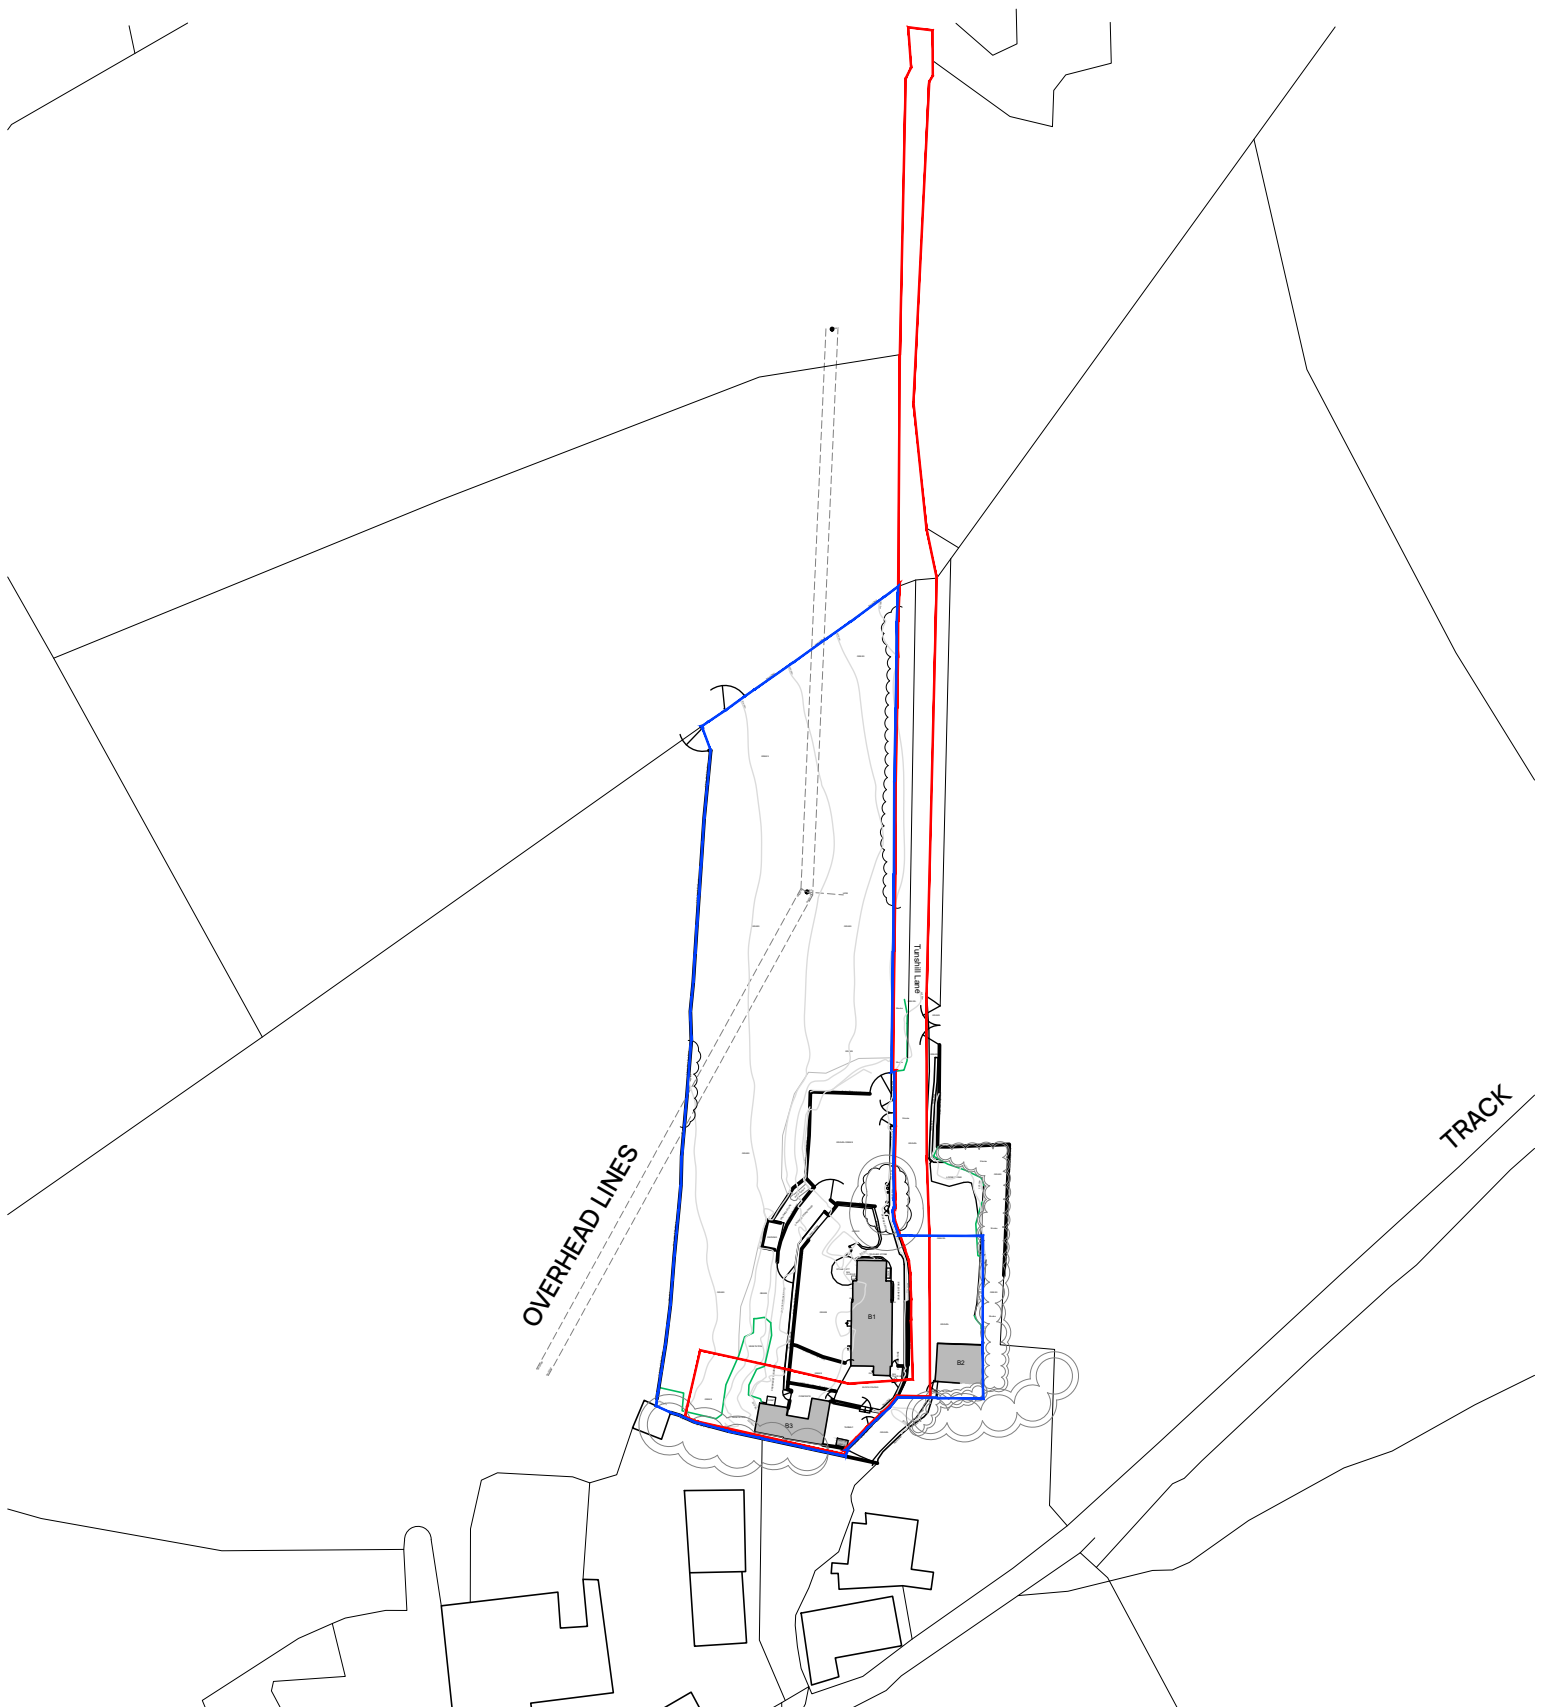

client:	C Thompson	title:	Location Plan
project:	Shippon Cottage, Milnrow	drawn by:	AE
stage:	Existing	approved by:	AE
revision:	A	date:	August 2025
		job no:	147.25
		scale:	1:1250@A4

drawing no.

PLANNING
E000
RIBA arb