




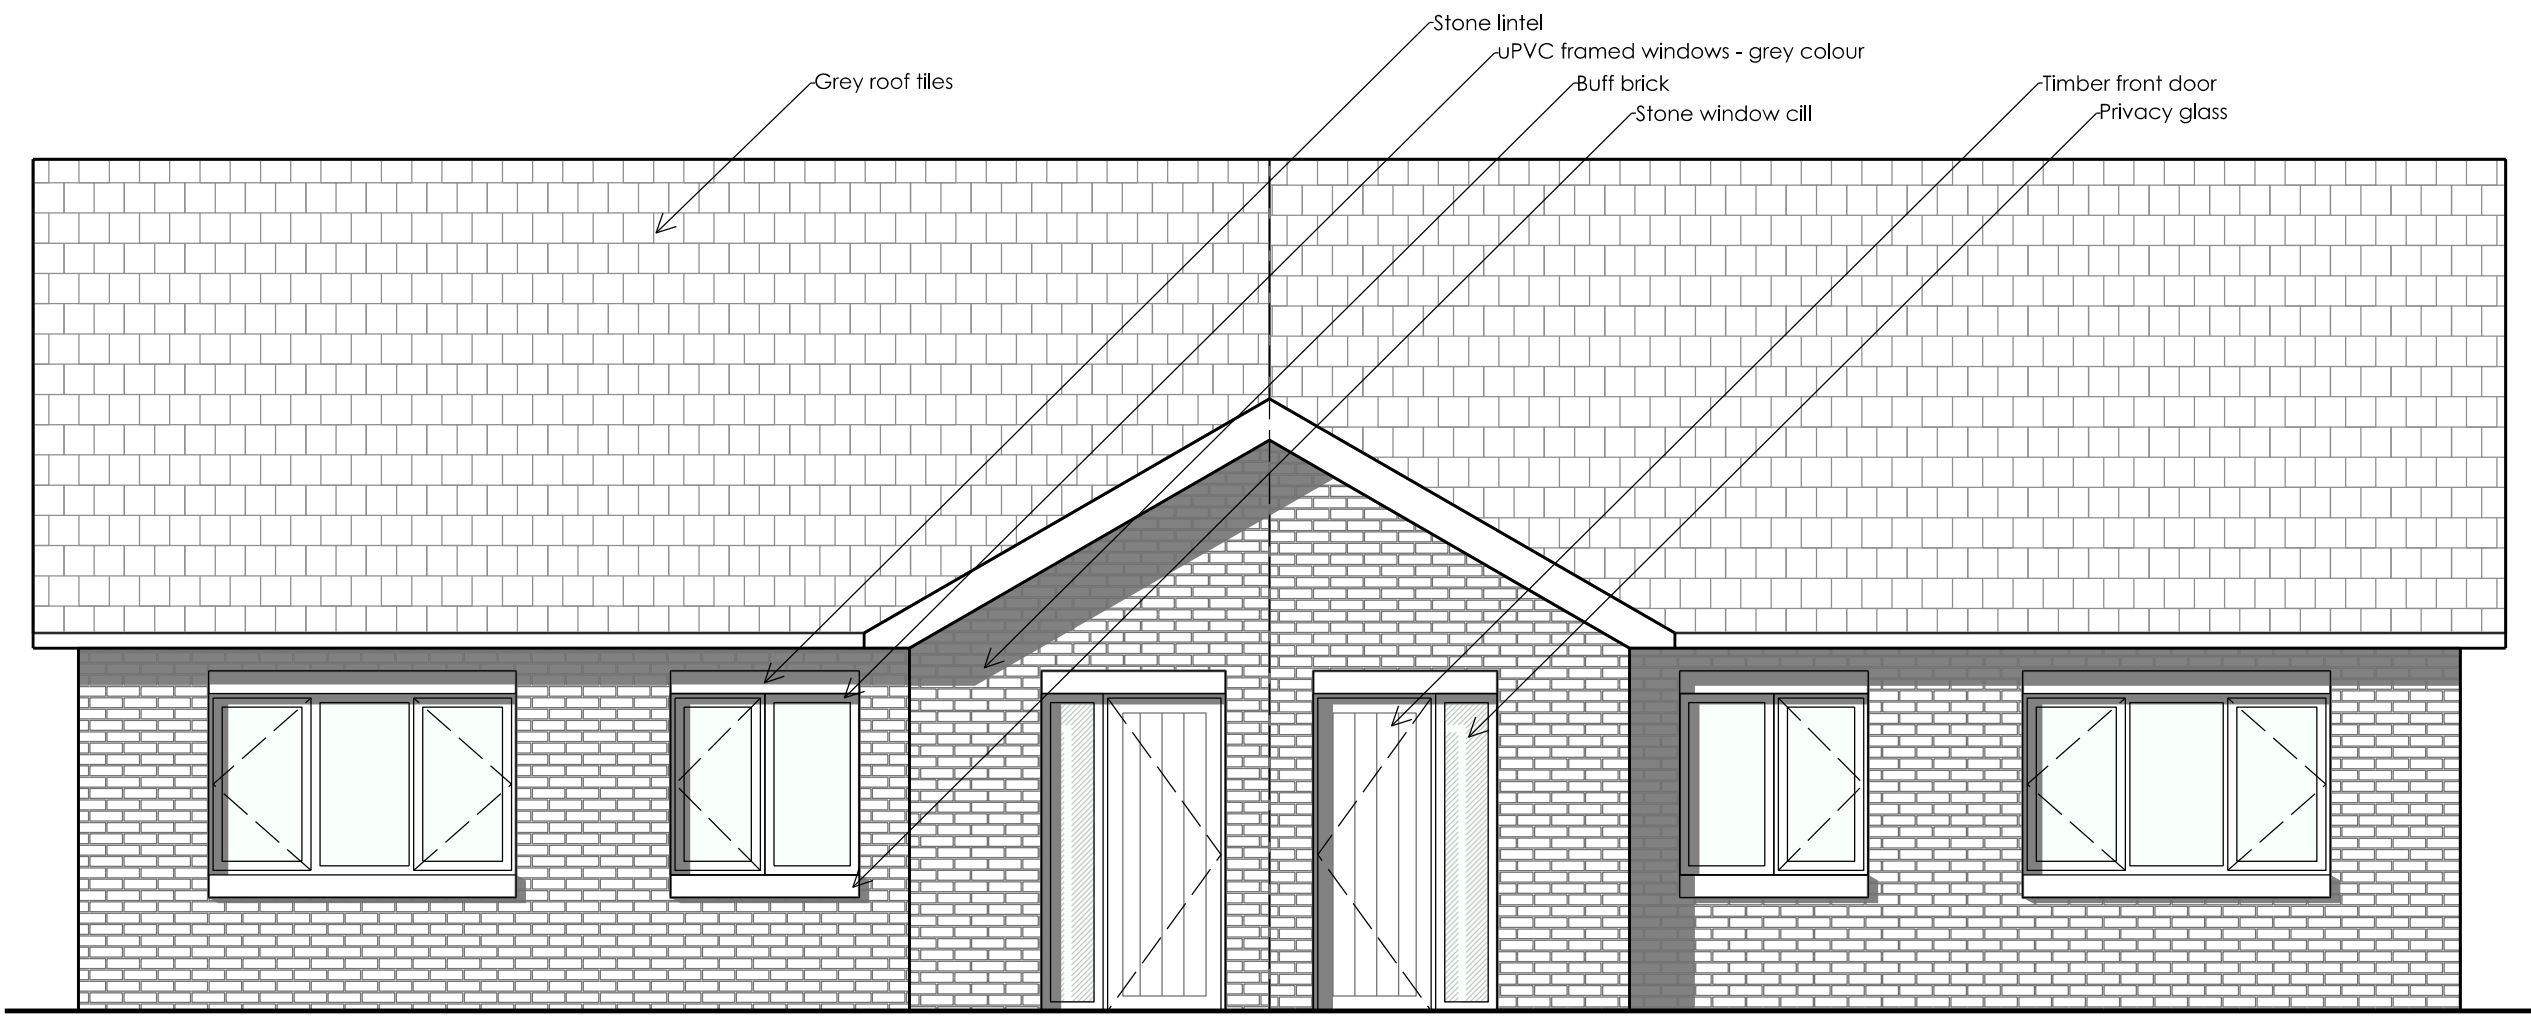


Front Elevation

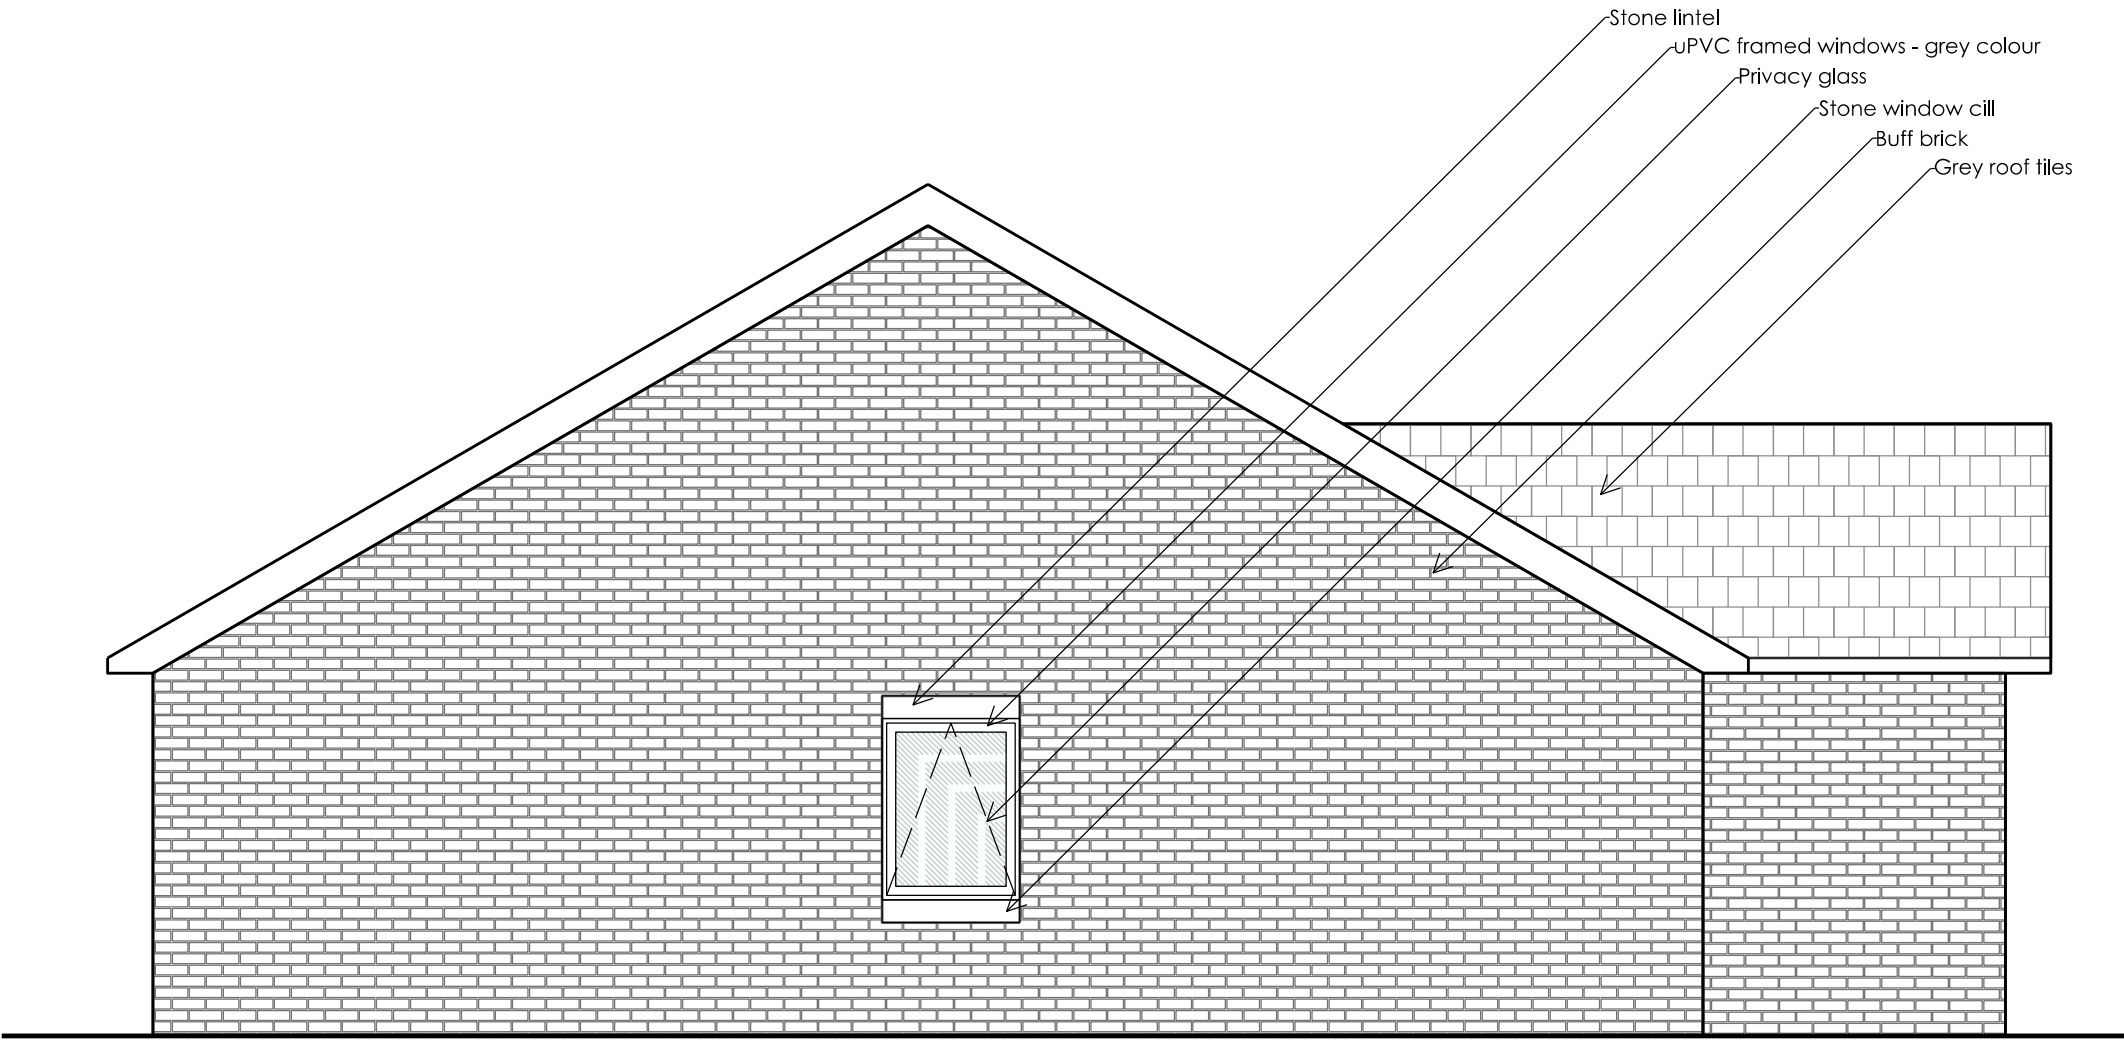

Side Elevation

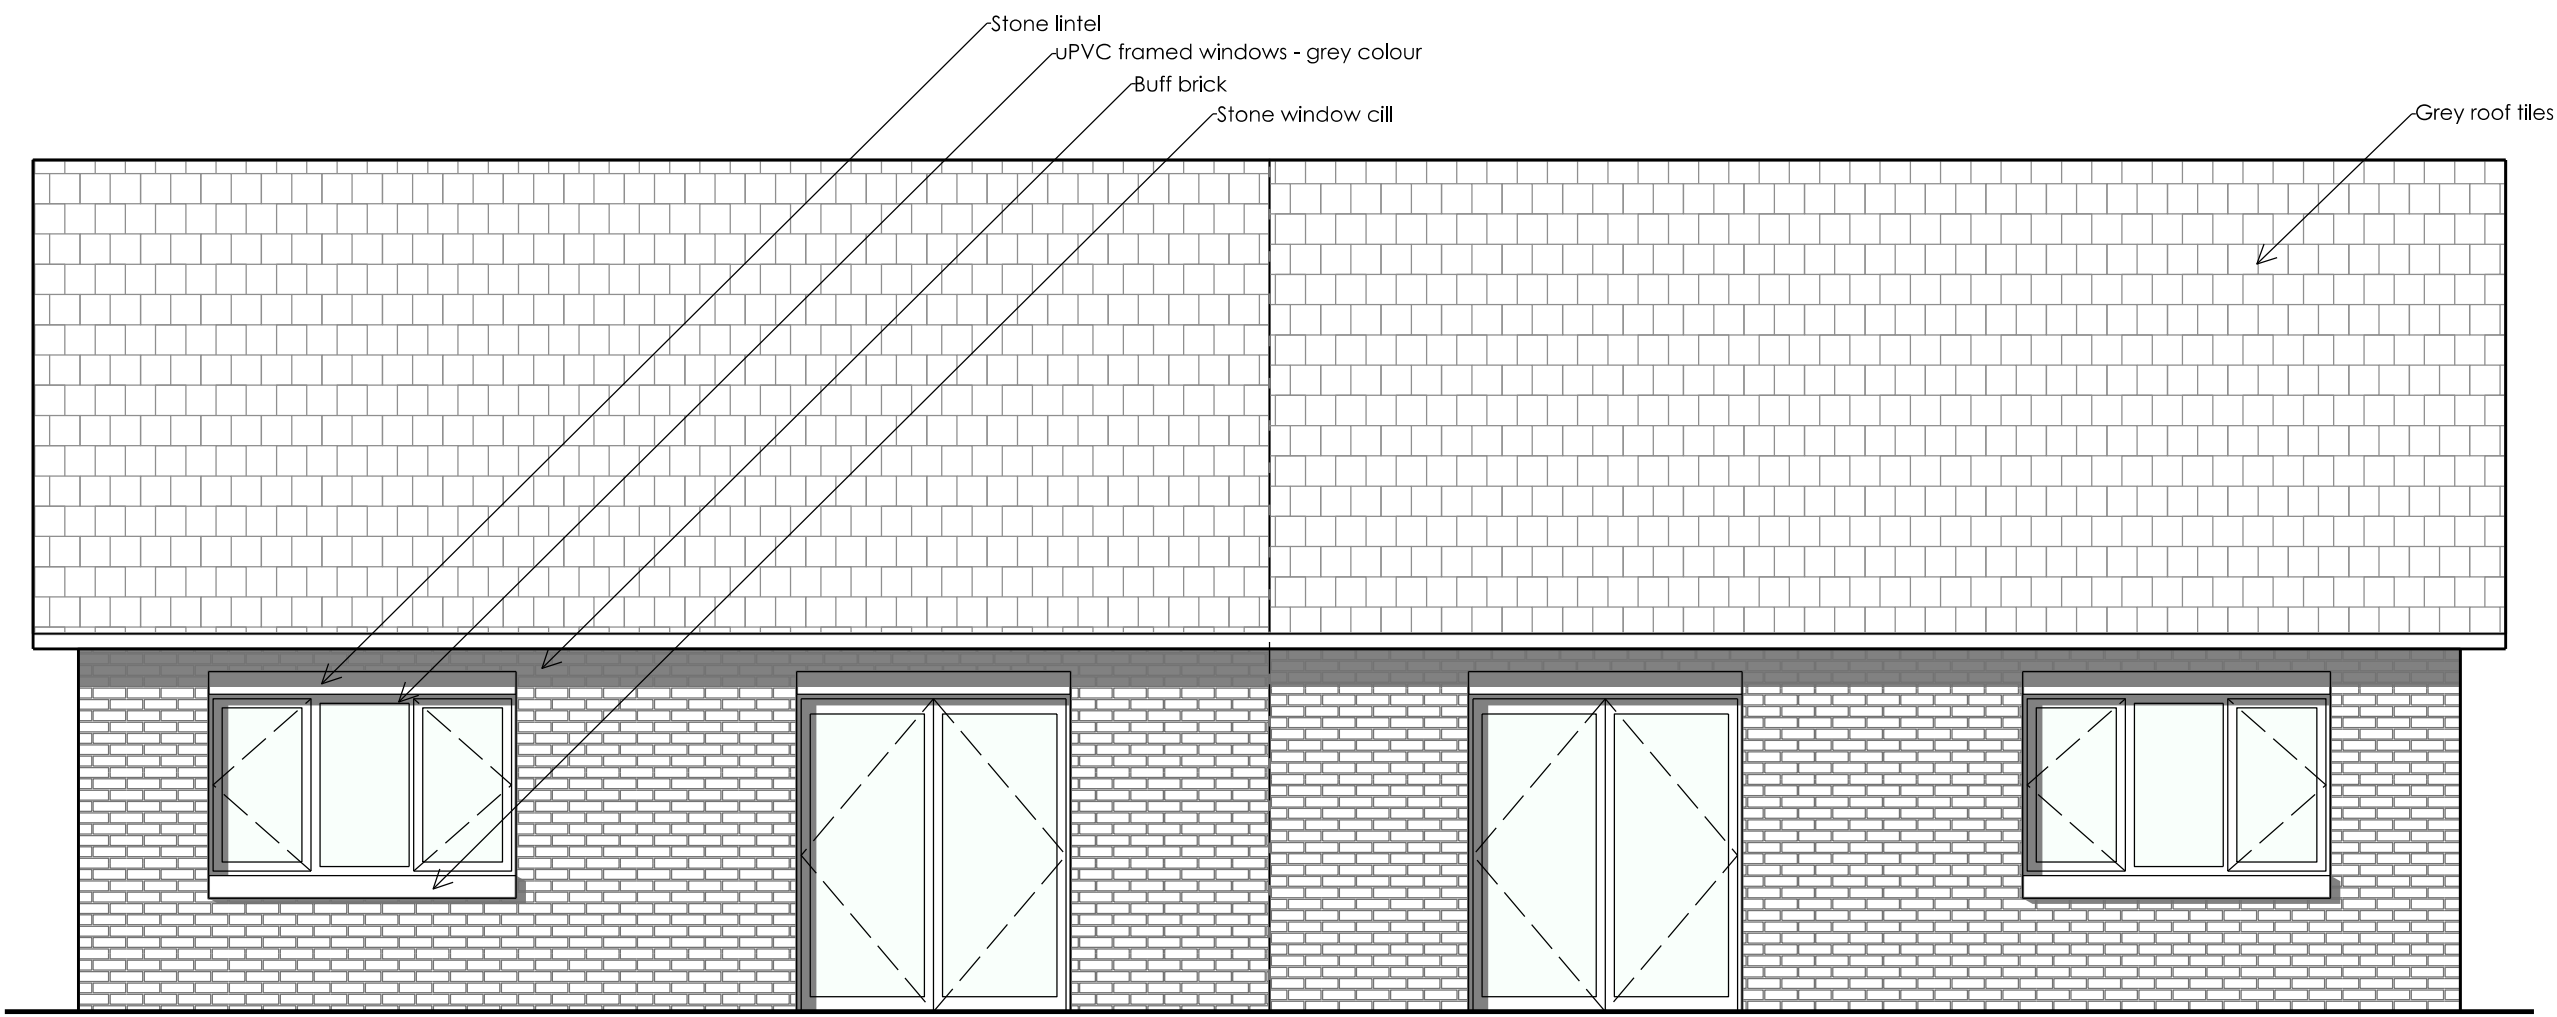

Rear Elevation

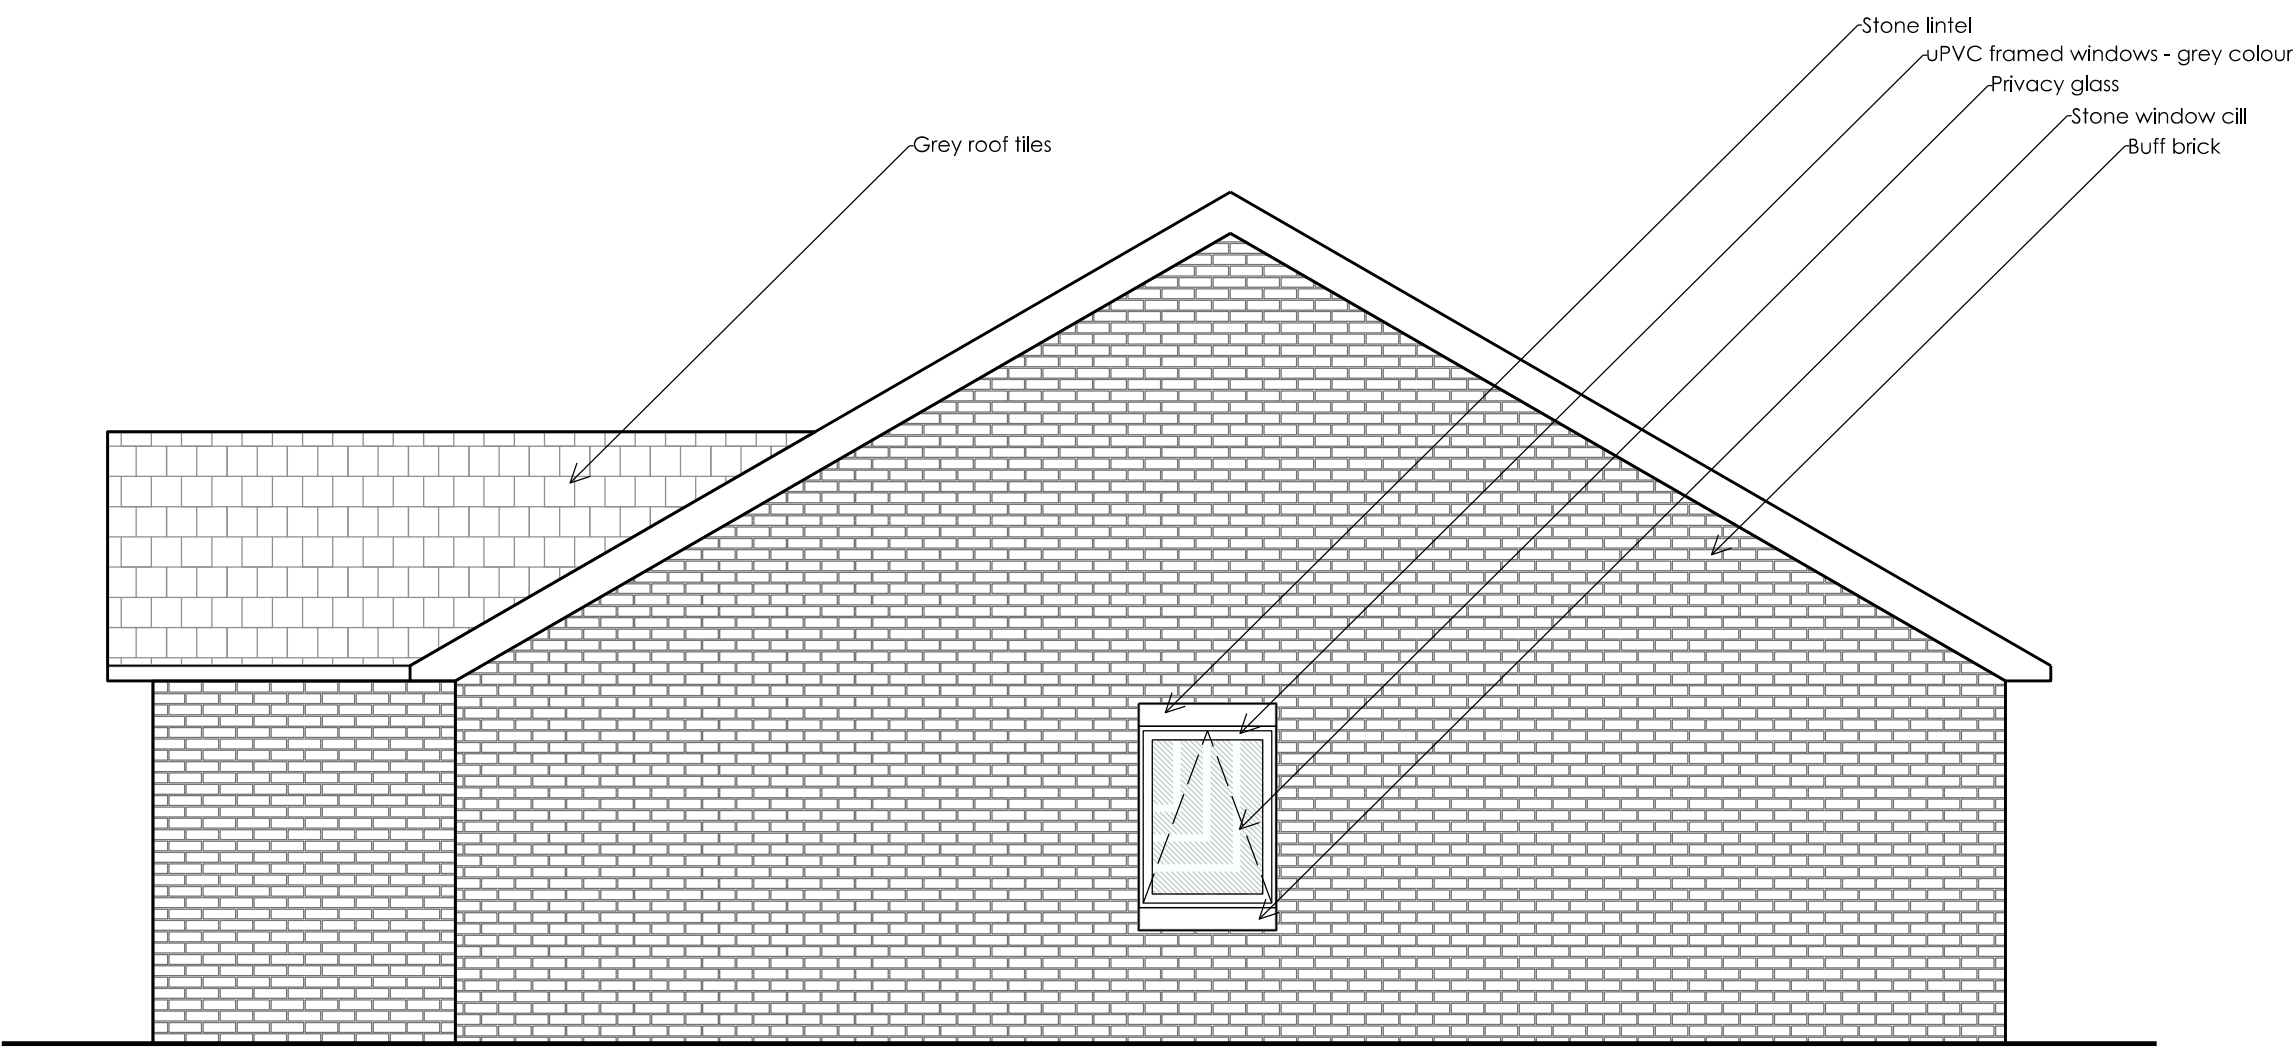

Side Elevation

Revisions / Notes			
All drawings to be checked by the architect prior to construction. Do not scale the drawings. Report any discrepancies to the architect / CA immediately. The drawing is copyright of GA Studio Ltd. Drawings are not to be reproduced without written consent.			
REV	DATE	BY	DESCRIPTION
F-01	13.06.25	AL	Revised to consultant comments
F-02	16.09.25	AL	Revised layout
F-03	03.10.25	AL	Revised layout