



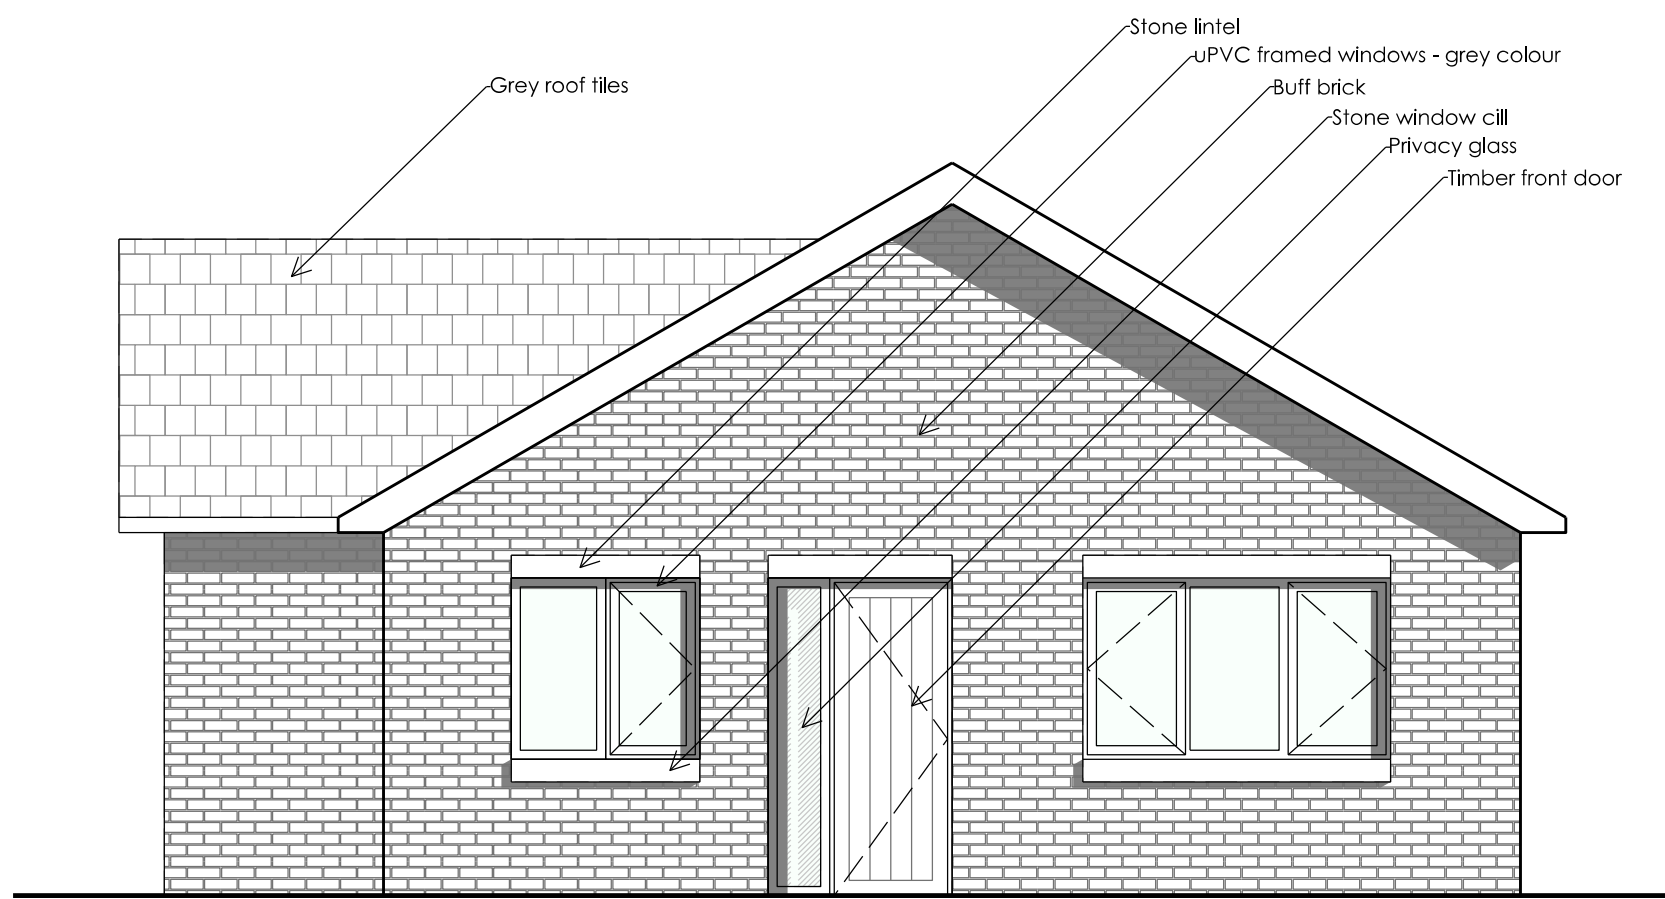


Front Elevation



Side Elevation

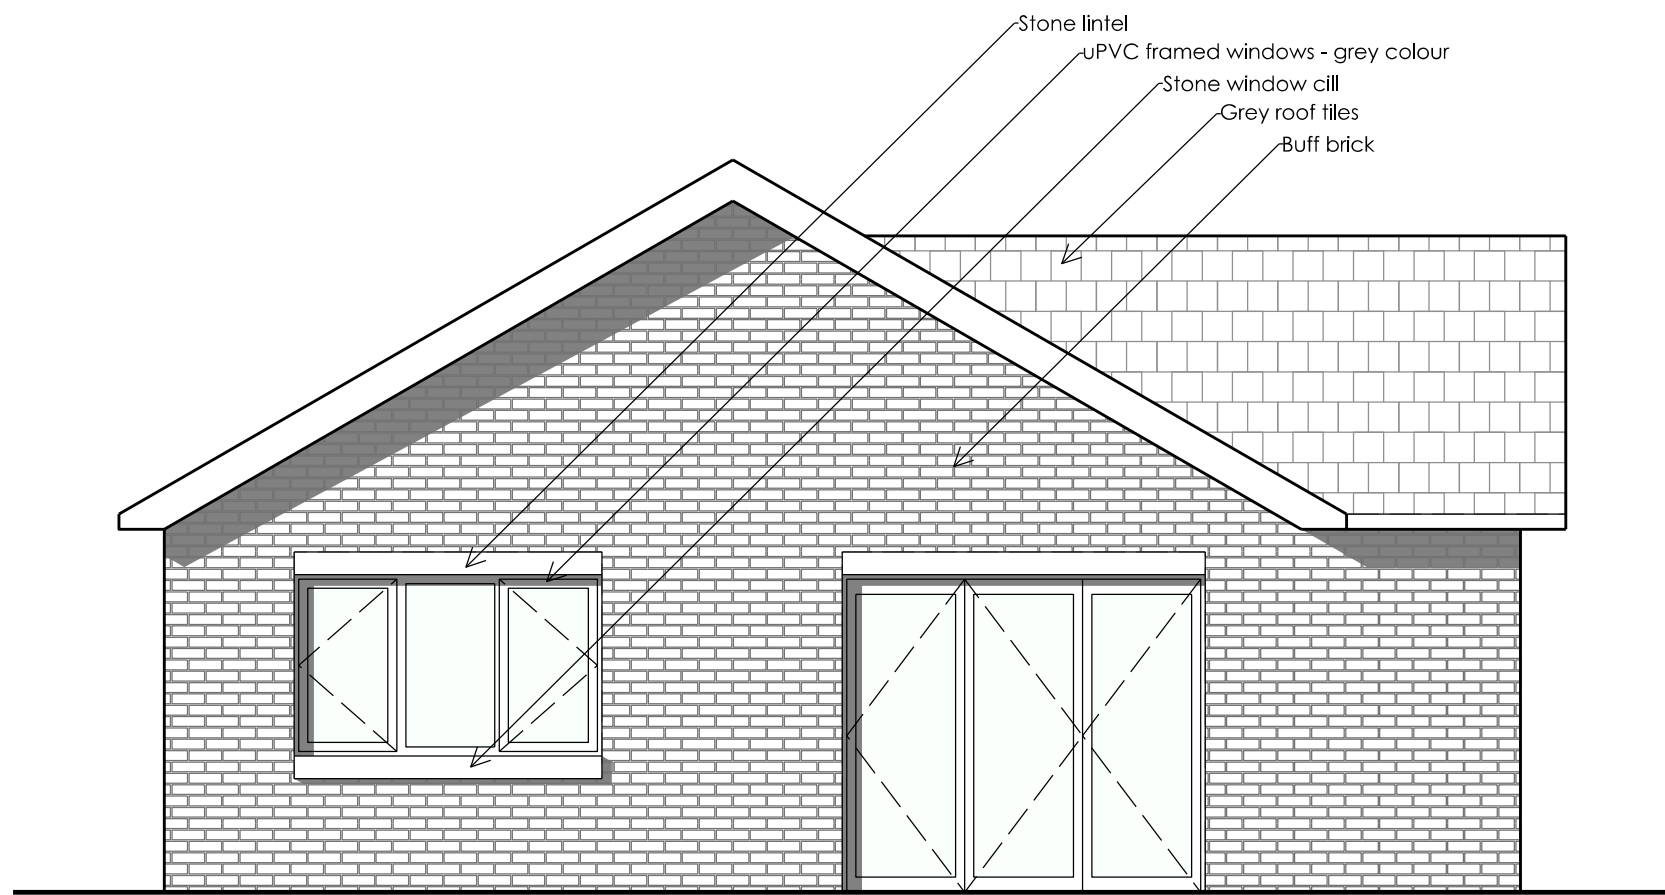

Rear Elevation

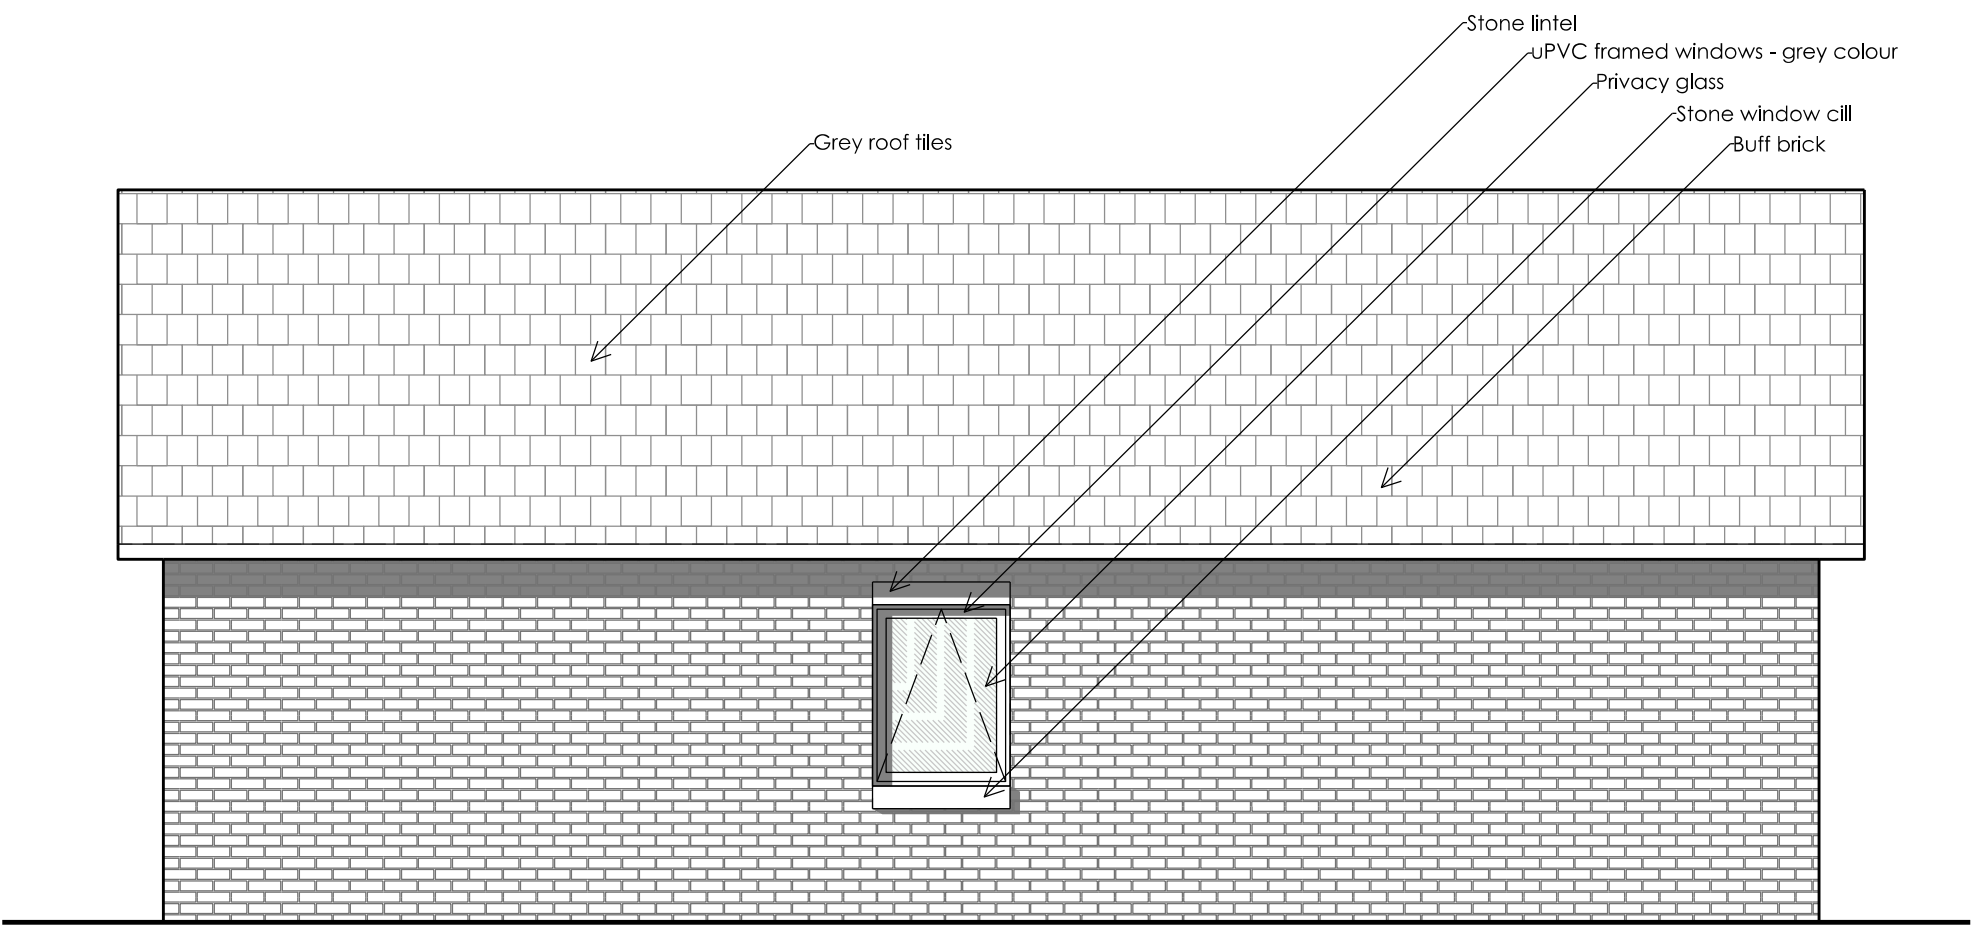

Side Elevation

Revisions / Notes			
All drawings to be checked on site by the architect. Do not make any changes to the drawings without the architect's approval. The drawings are the property of GA Studio Ltd. Drawings are not to be reproduced without written consent.			
REV	DATE	BY	DESCRIPTION
F-01	03.10.25	AL	Revised layout