



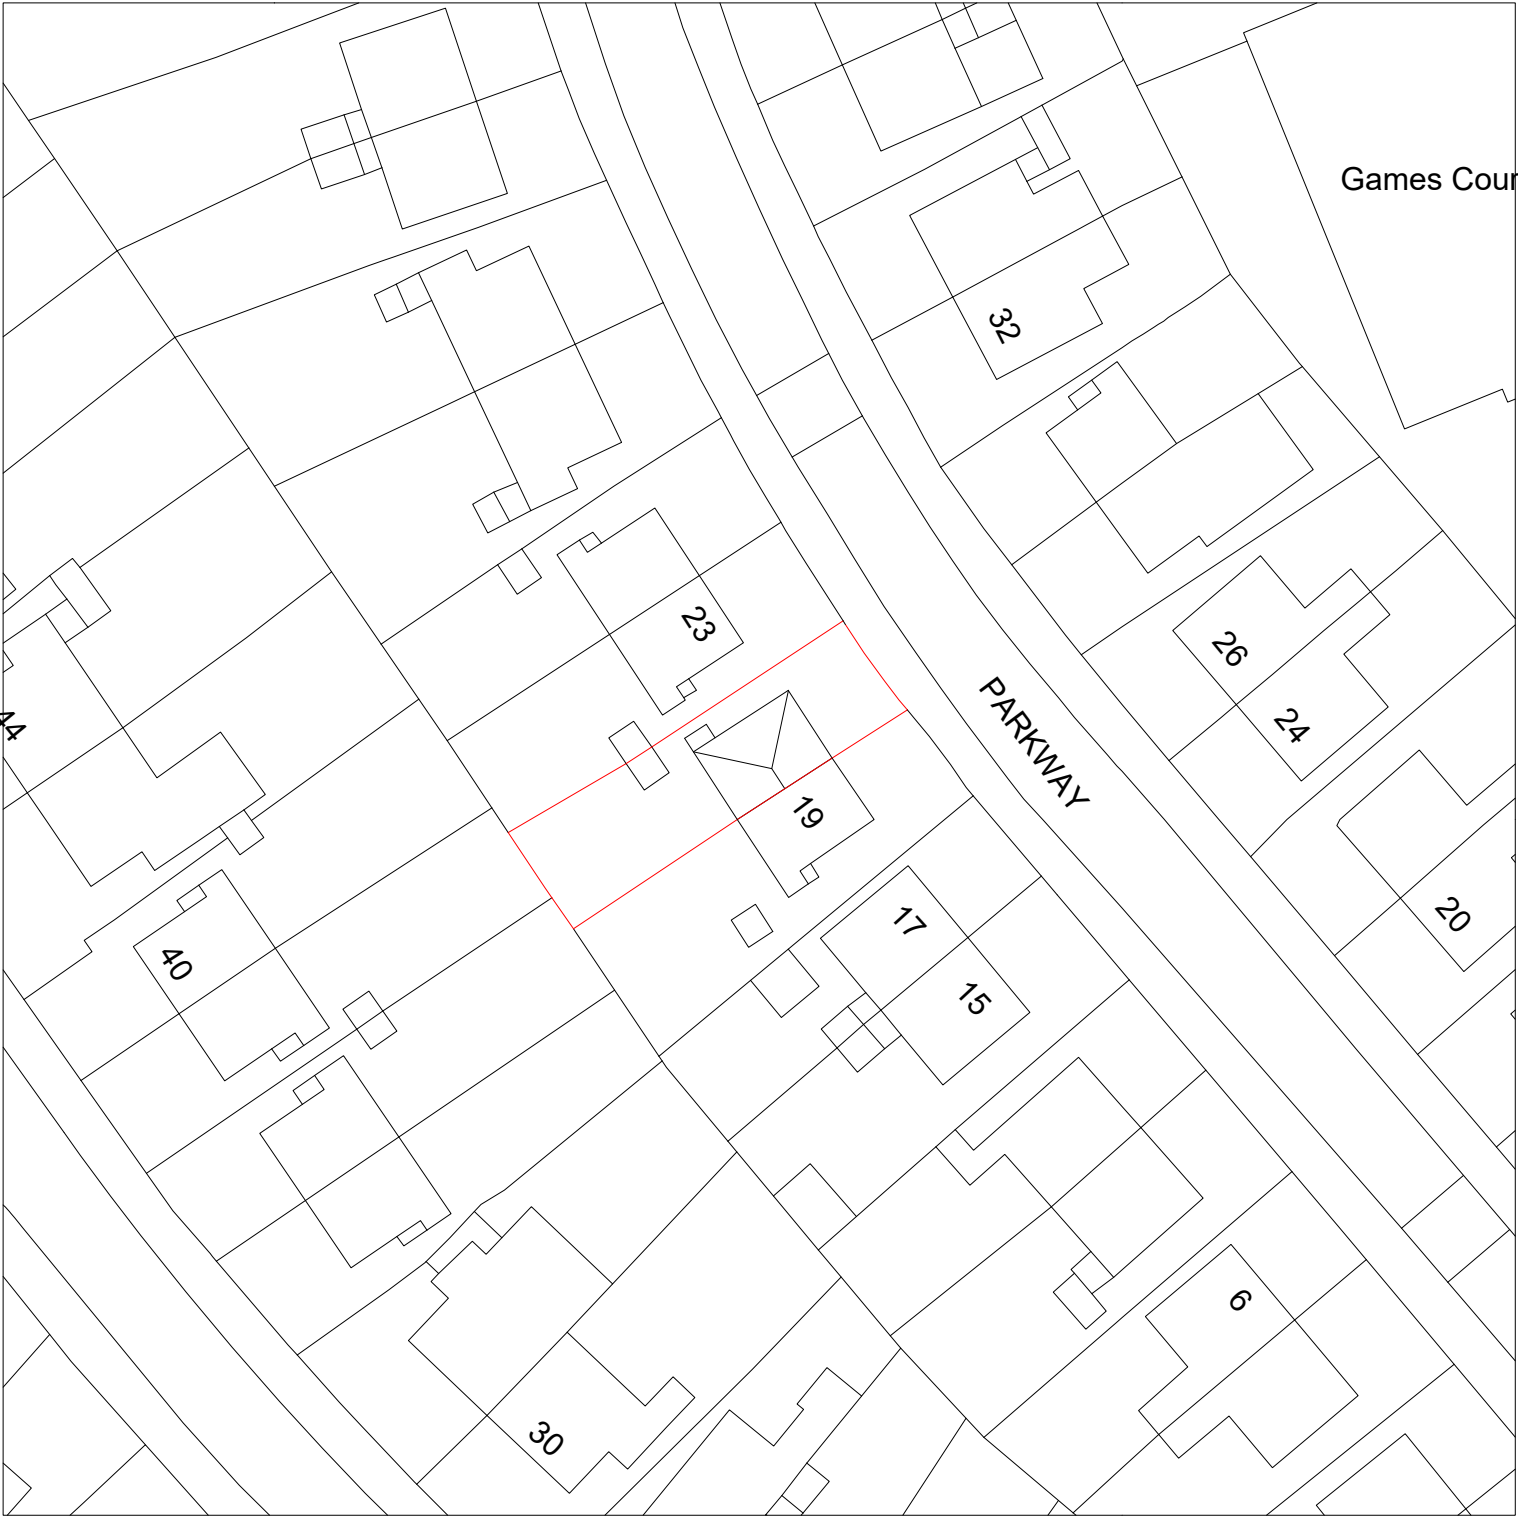

W: adeptdesignltd.co.uk | M: 07496819062 | E: enquiries@adeptdesignltd.co.uk

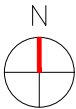

PROJECT	21 PARKWAY, ROCHDALE, OL11 5EE
TITLE	FRONT PORCH, SINGLE STOREY REAR EXTENSION, ALTERATION TO ROOF OF EXTERNAL STORE & DEMOLITION OF DETACHED STORE
EXISTING SITE PLAN	
NUMBER	A100
SCALE	1:500

REVISION	001
DESCRIPTION	OS MAP
STATUS	PLANNING ISSUE
DATE	13/02/2026