



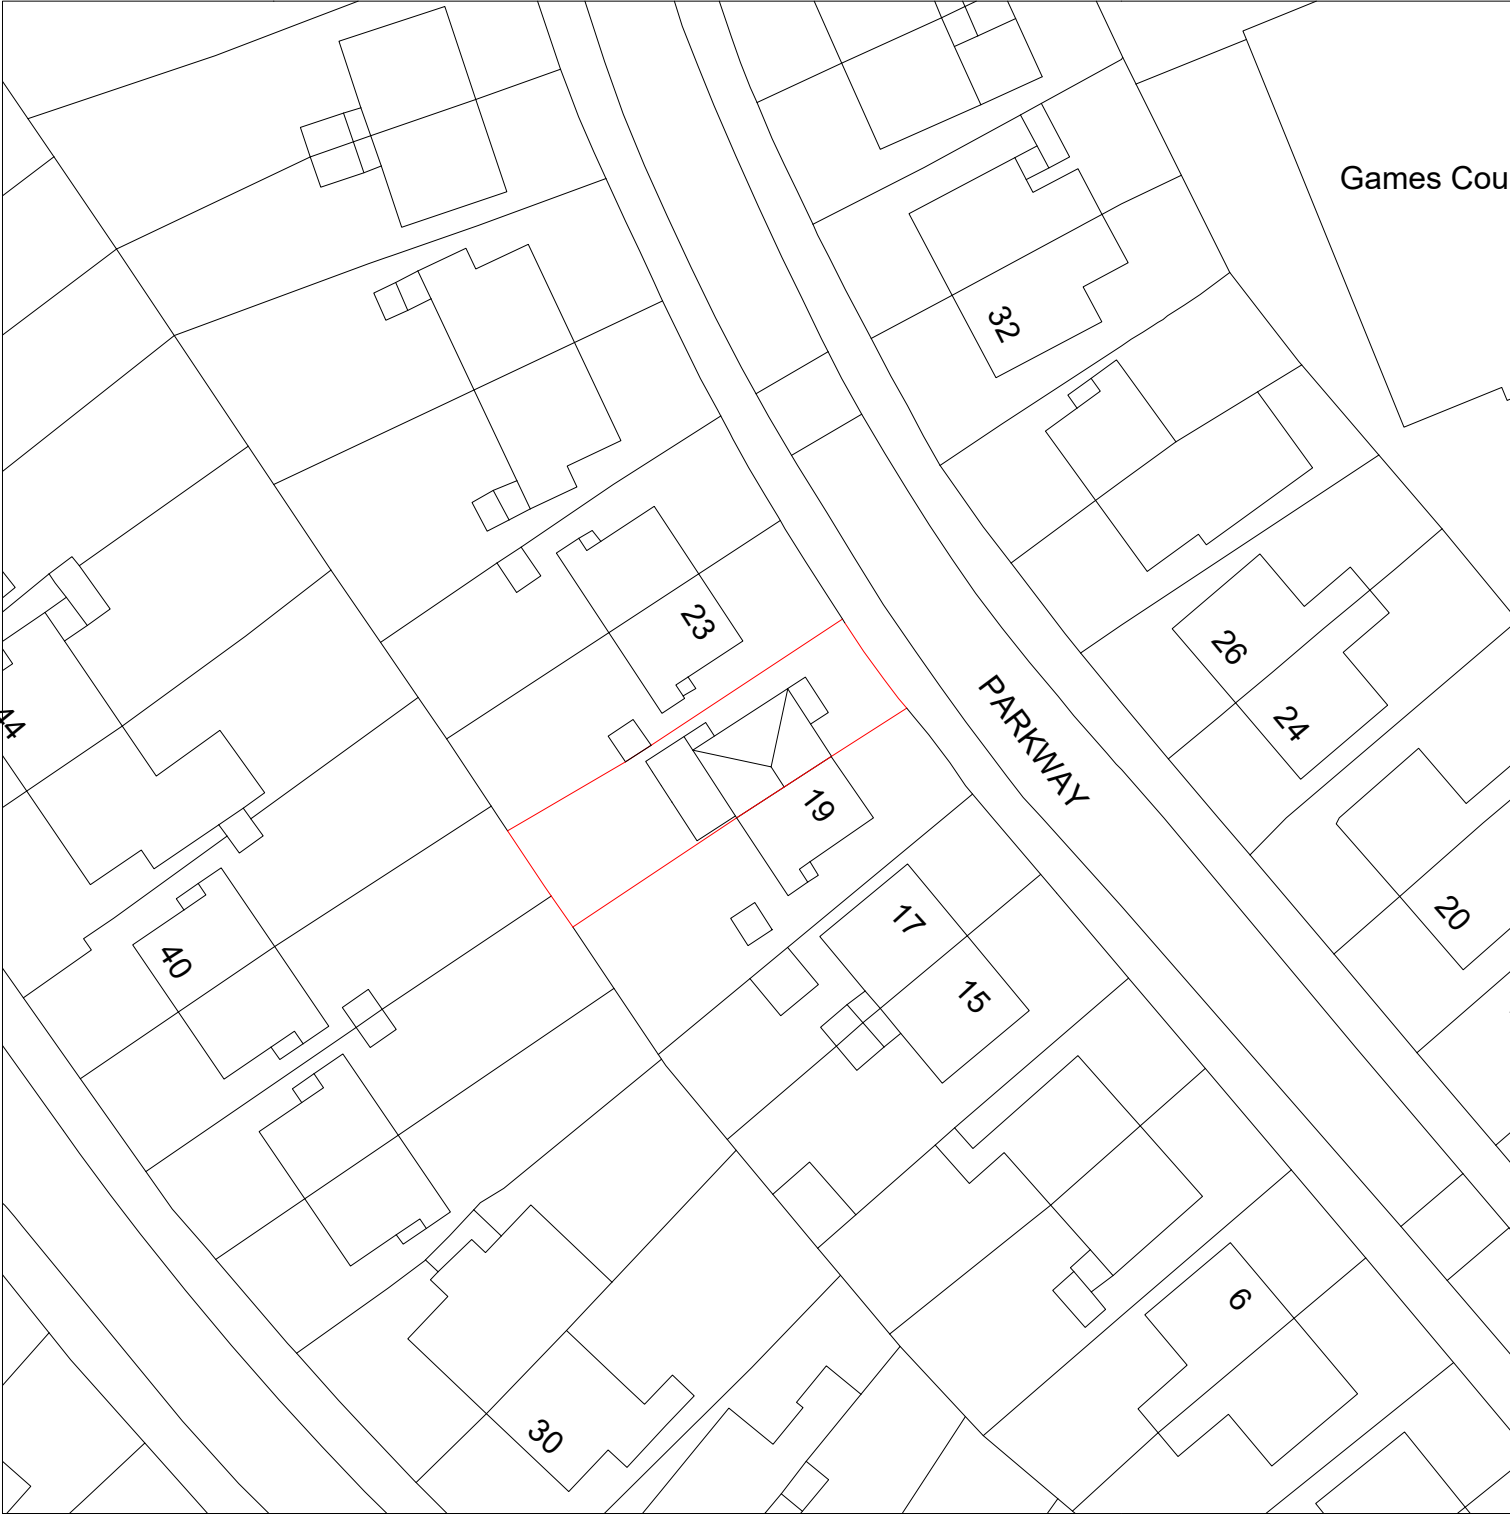

W: adeptdesignltd.co.uk | M: 07496819062 | E: enquiries@adeptdesignltd.co.uk

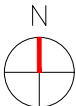

|         |                                                         |
|---------|---------------------------------------------------------|
| PROJECT | 21 PARKWAY, ROCHDALE, OL11 5EE                          |
|         | FRONT PORCH, SINGLE STOREY REAR EXTENSION, ALTERATION   |
|         | TO ROOF OF EXTERNAL STOR & DEMOLITION OF DETACHED STOR. |
| TITLE   | PROPOSED SITE PLAN                                      |
| NUMBER  | A101                                                    |
| SCALE   | 1:500                                                   |

|             |                |
|-------------|----------------|
| REVISION    | 001            |
| DESCRIPTION | OS MAP         |
| STATUS      | PLANNING ISSUE |
| DATE        | 13/02/2026     |