


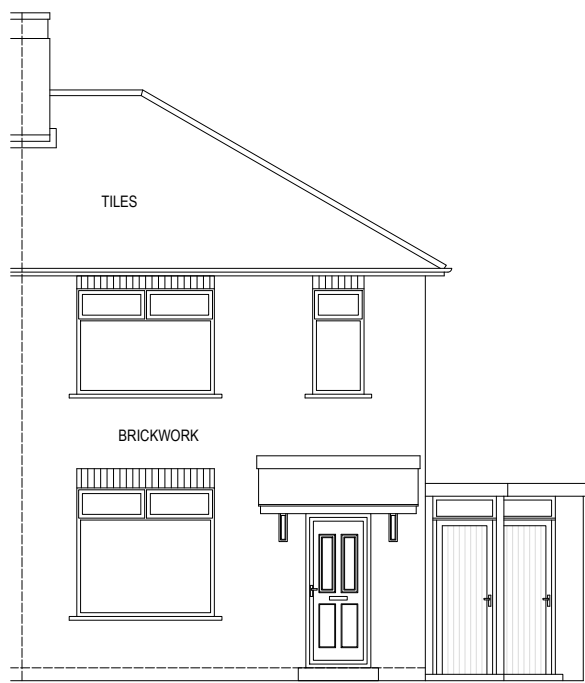


EXISTING FRONT



EXISTING REAR




EXISTING SIDE

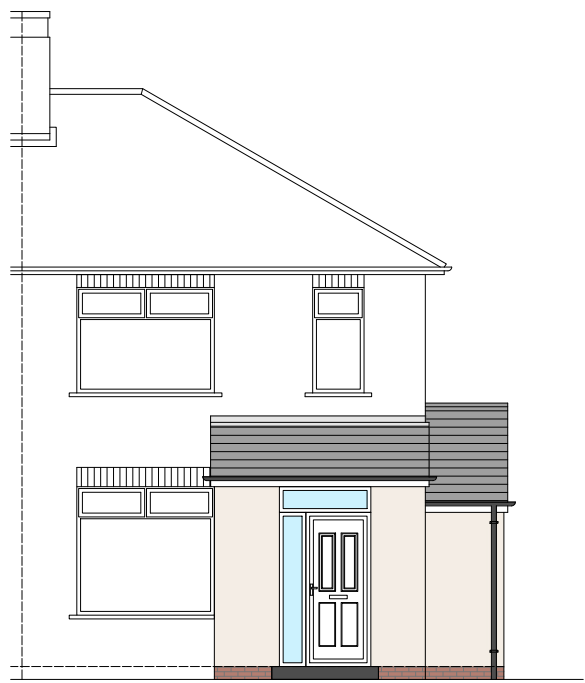


PROPOSED FRONT




PROPOSED REAR

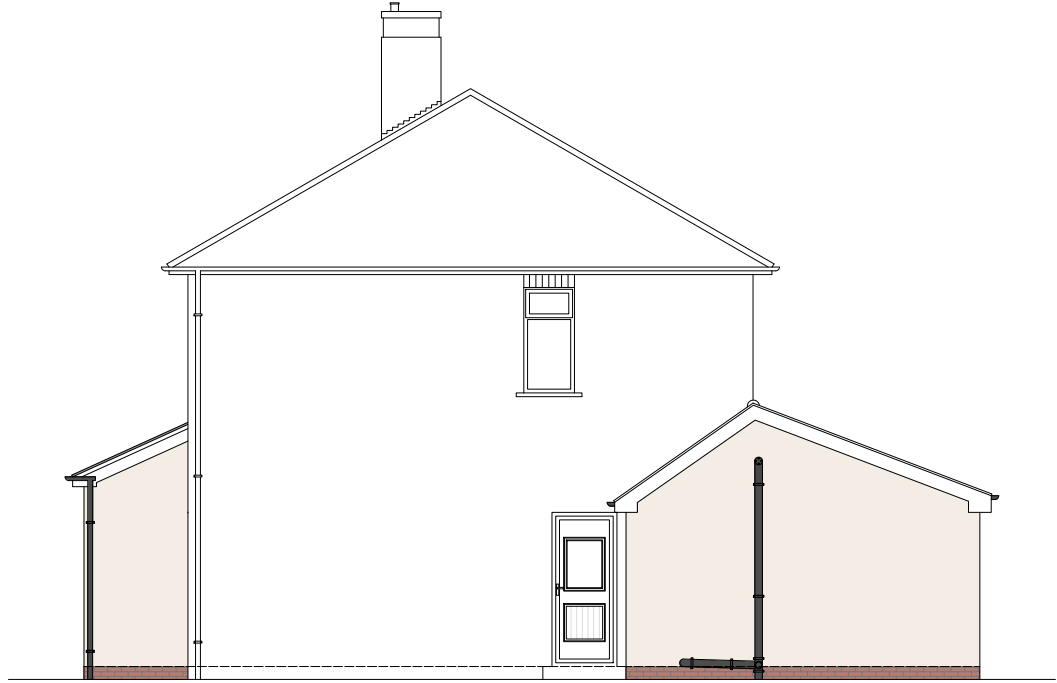

PROPOSED SIDE

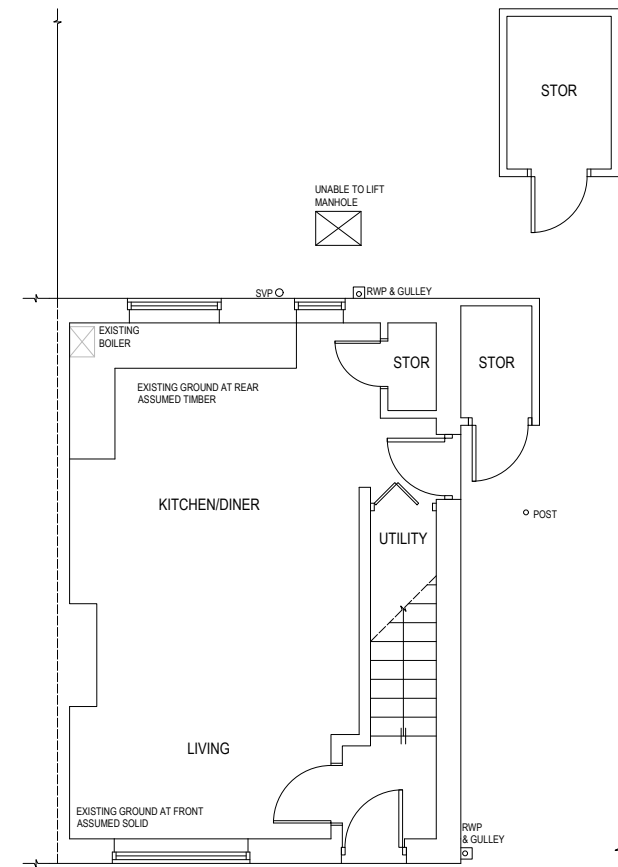

EXISTING GROUND

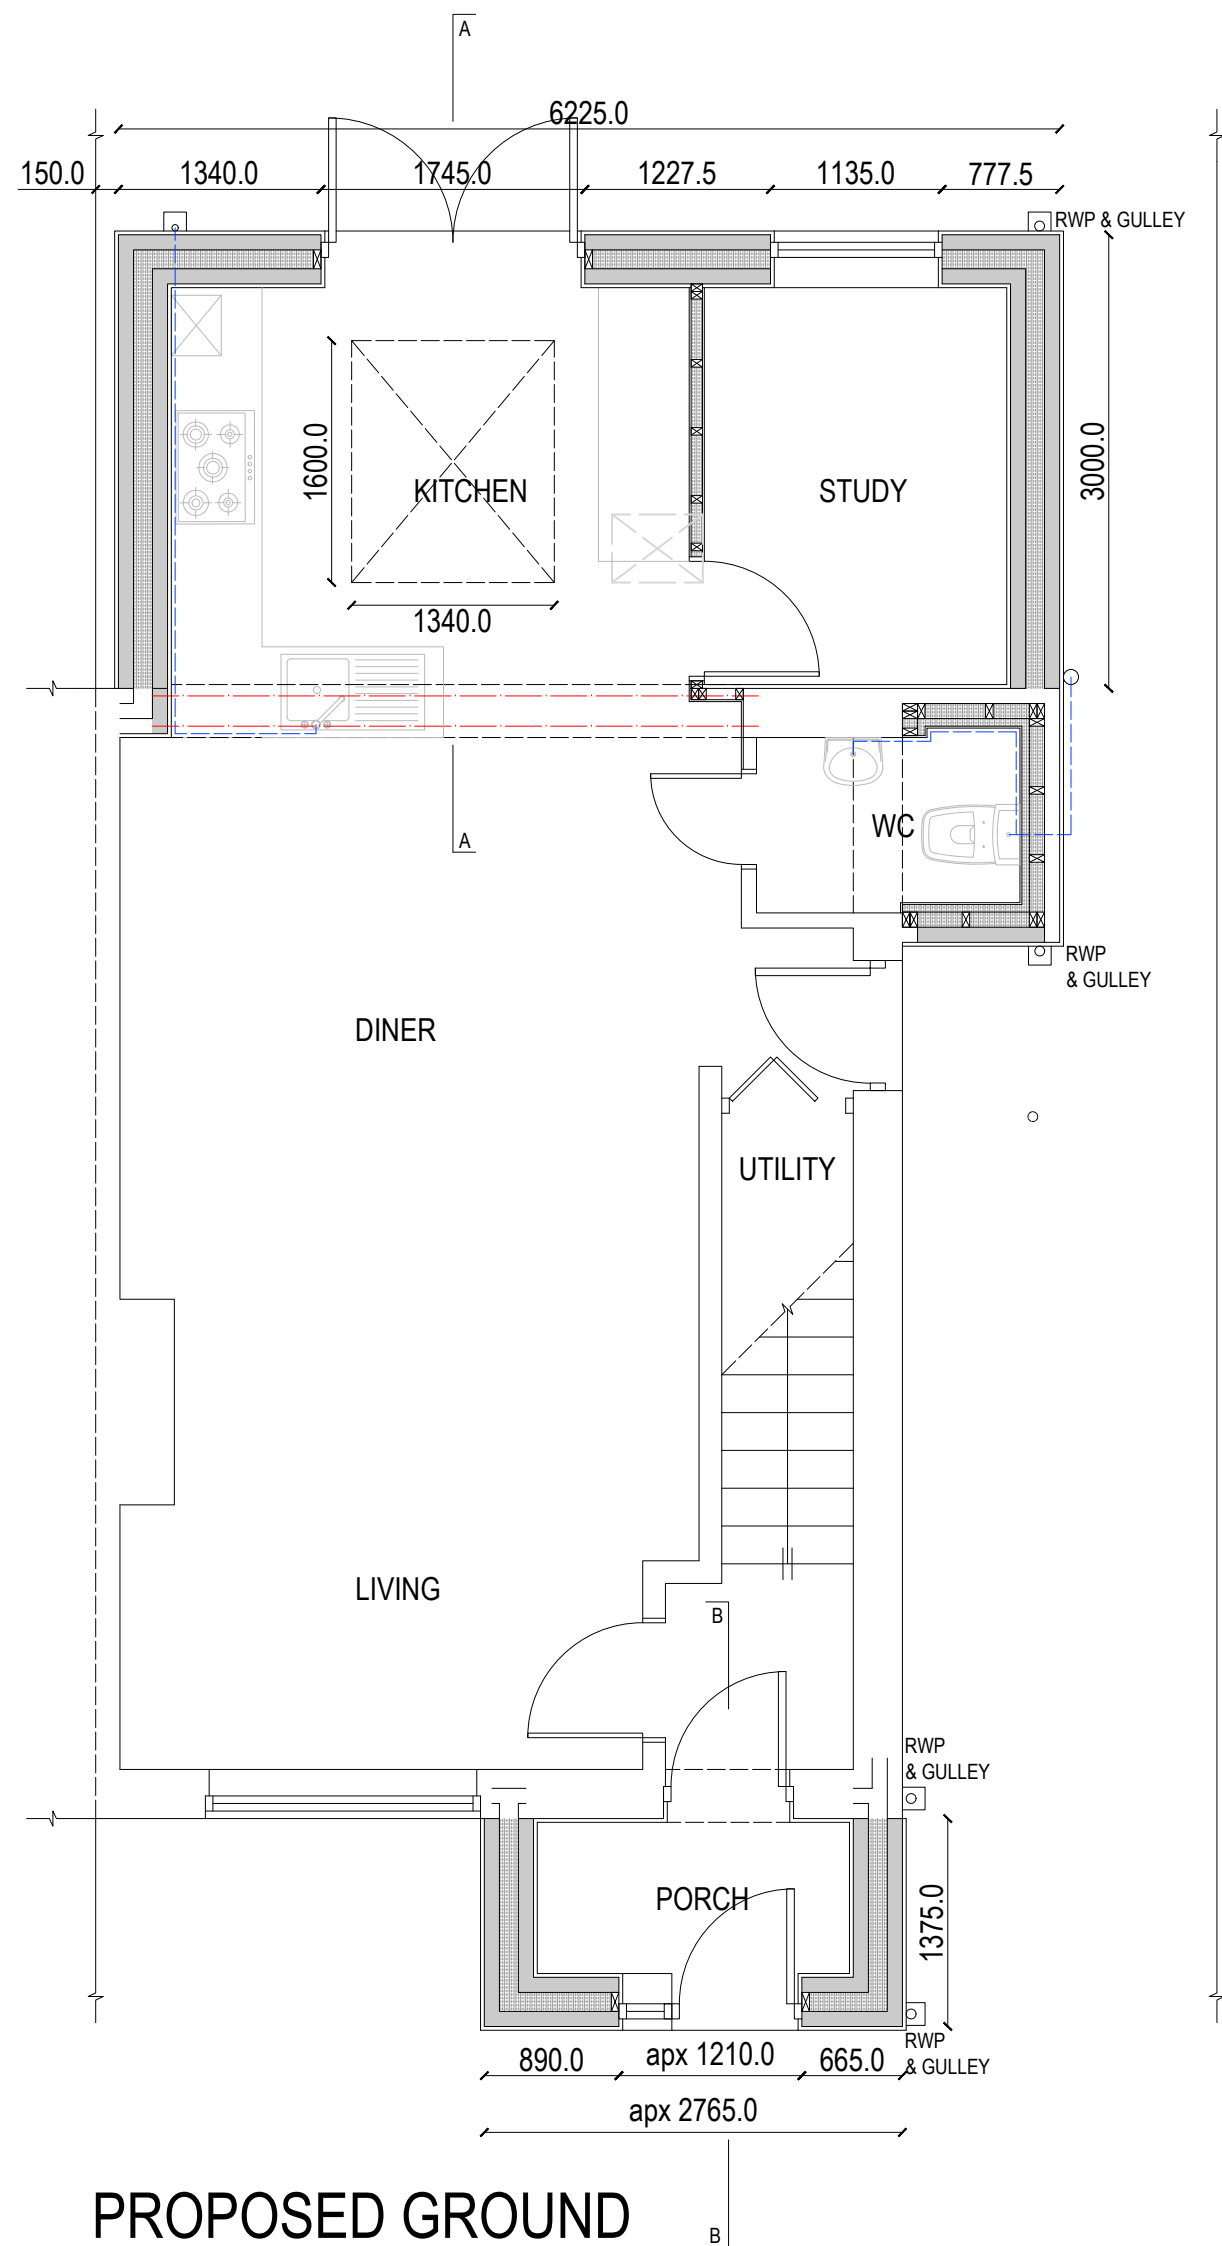

PROPOSED GROUND