




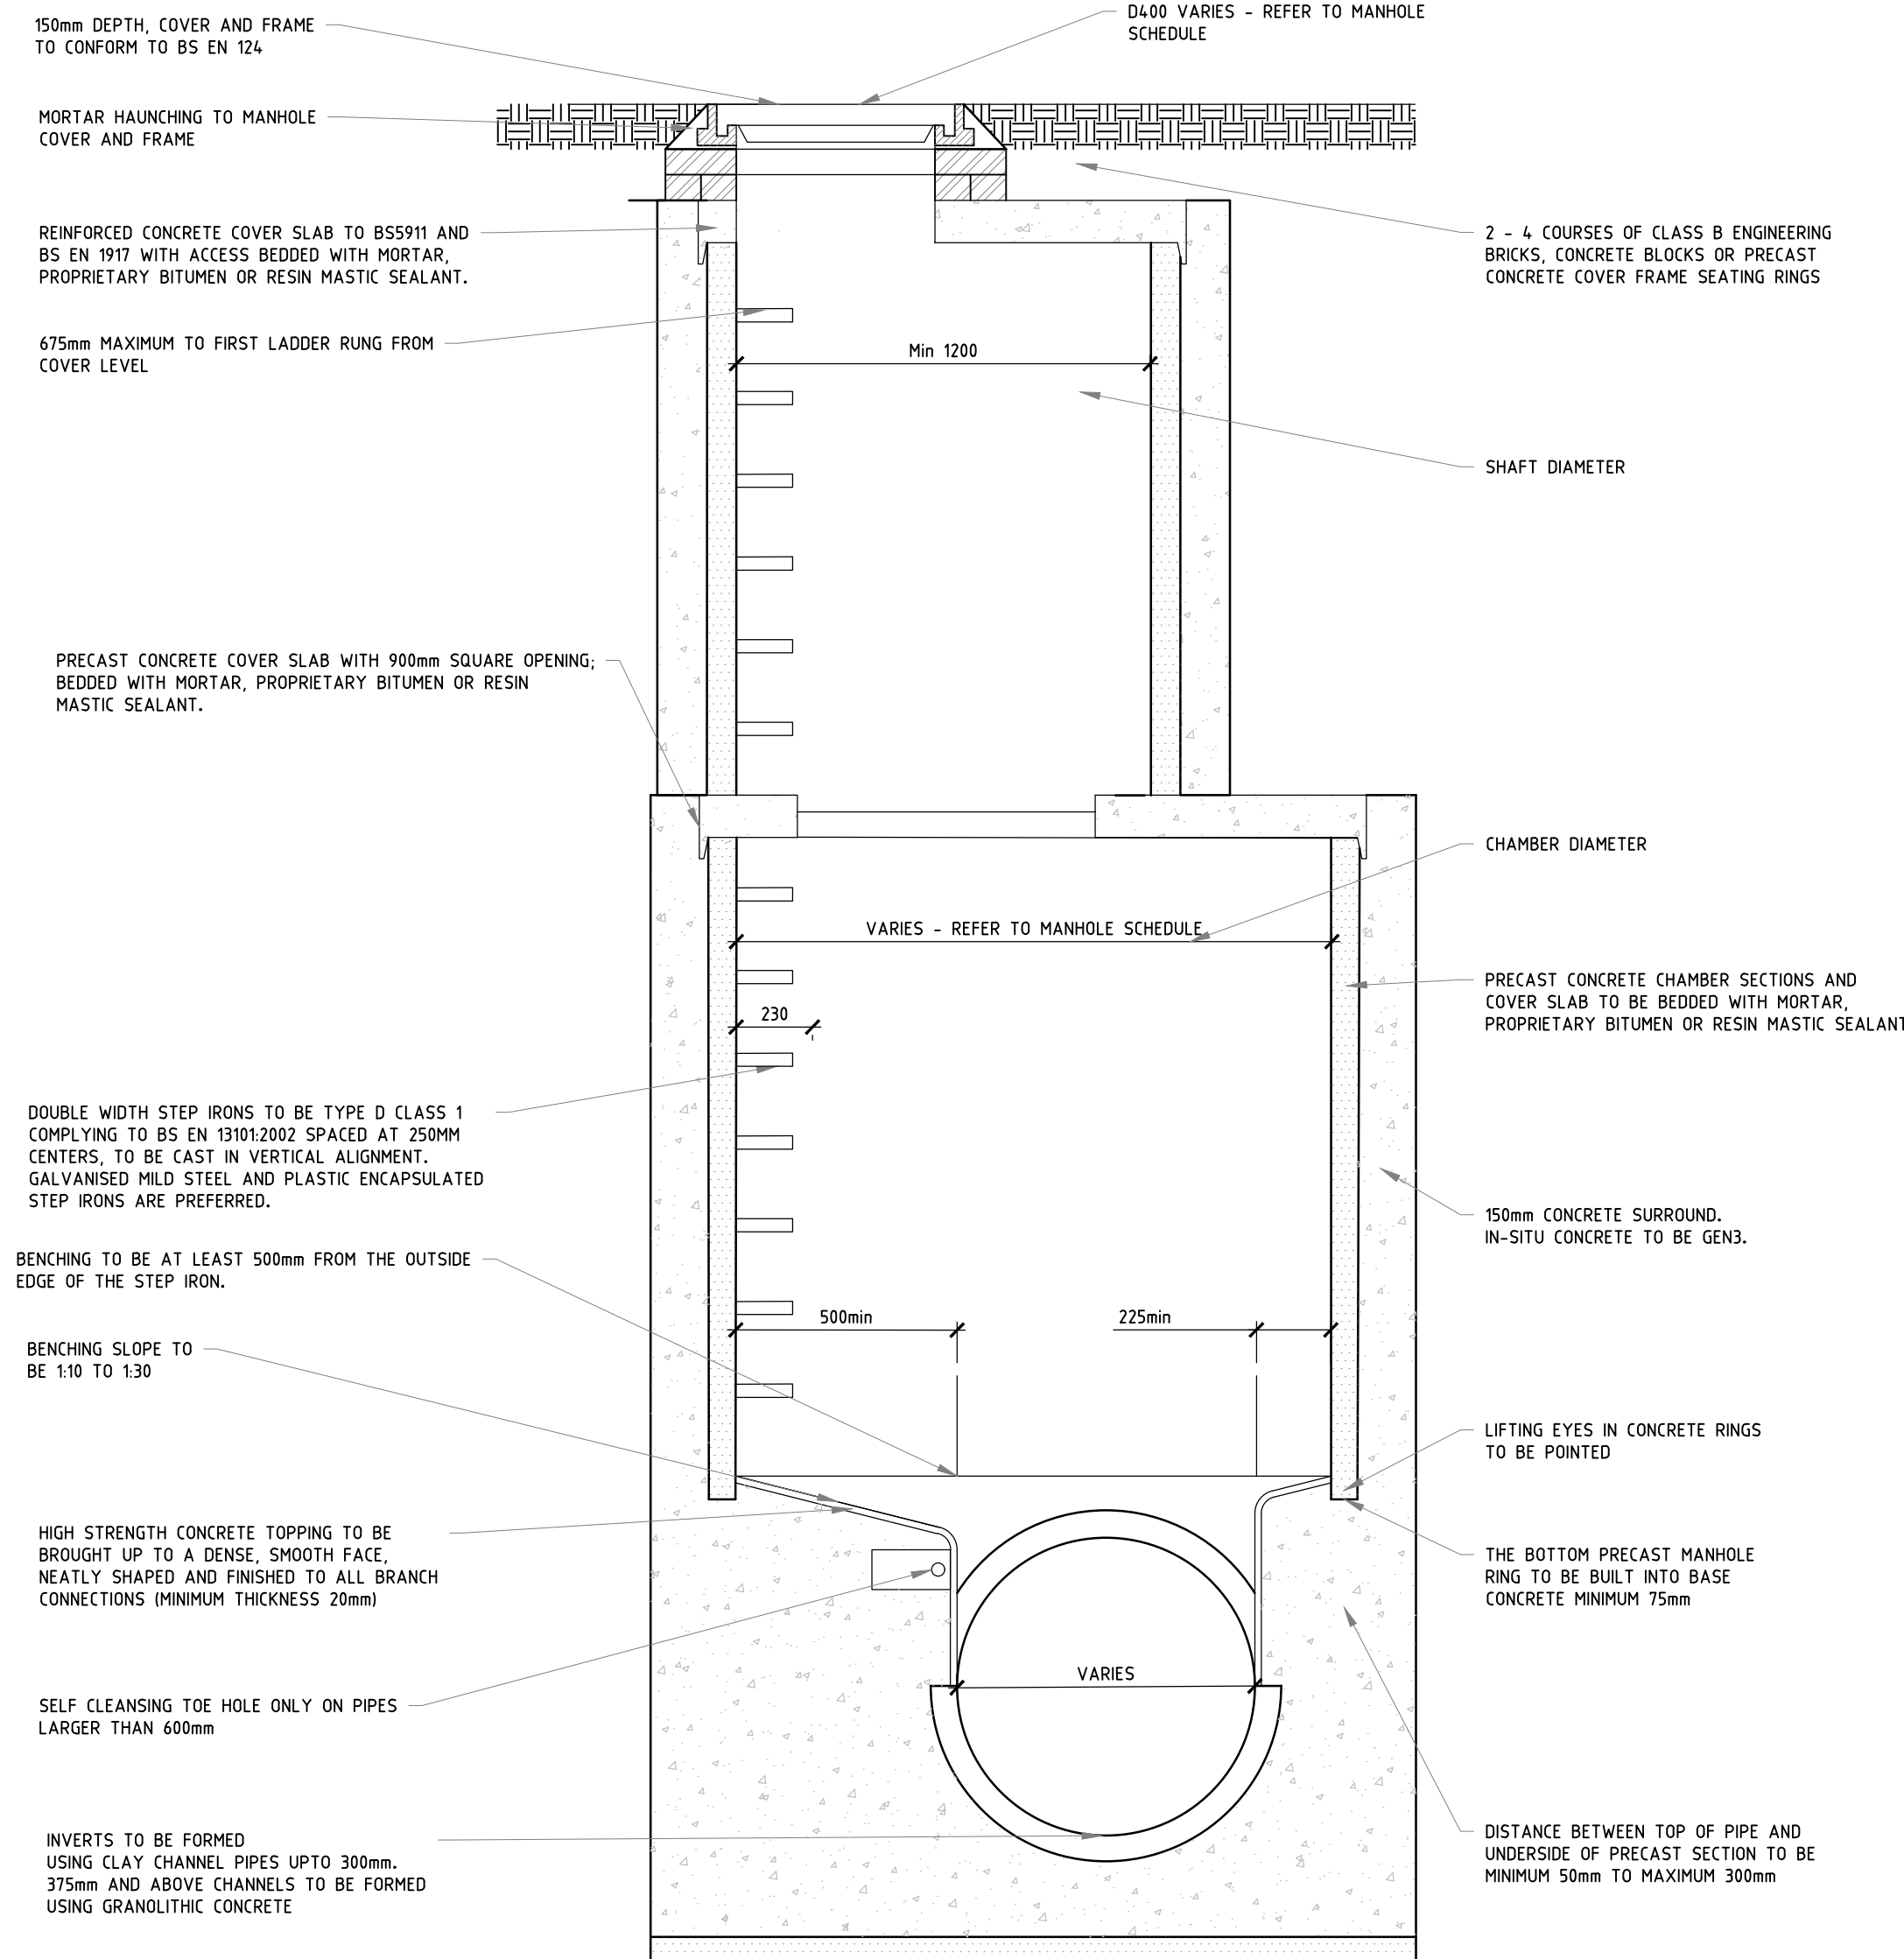

SCALE: 1:20

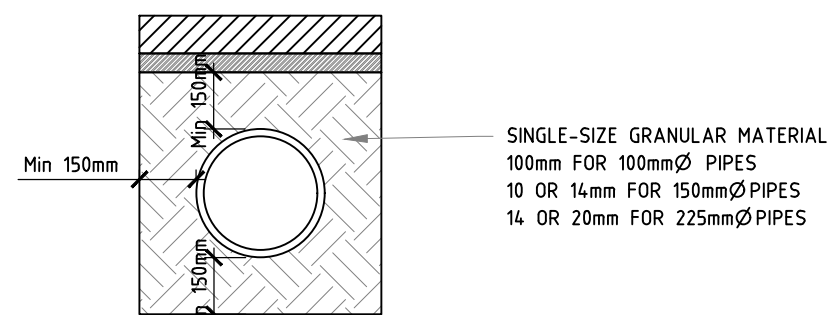

TYPICAL DETAIL THROUGH
GRANULAR CLASS 5
BED AND SURROUND
SCALE: 1:20

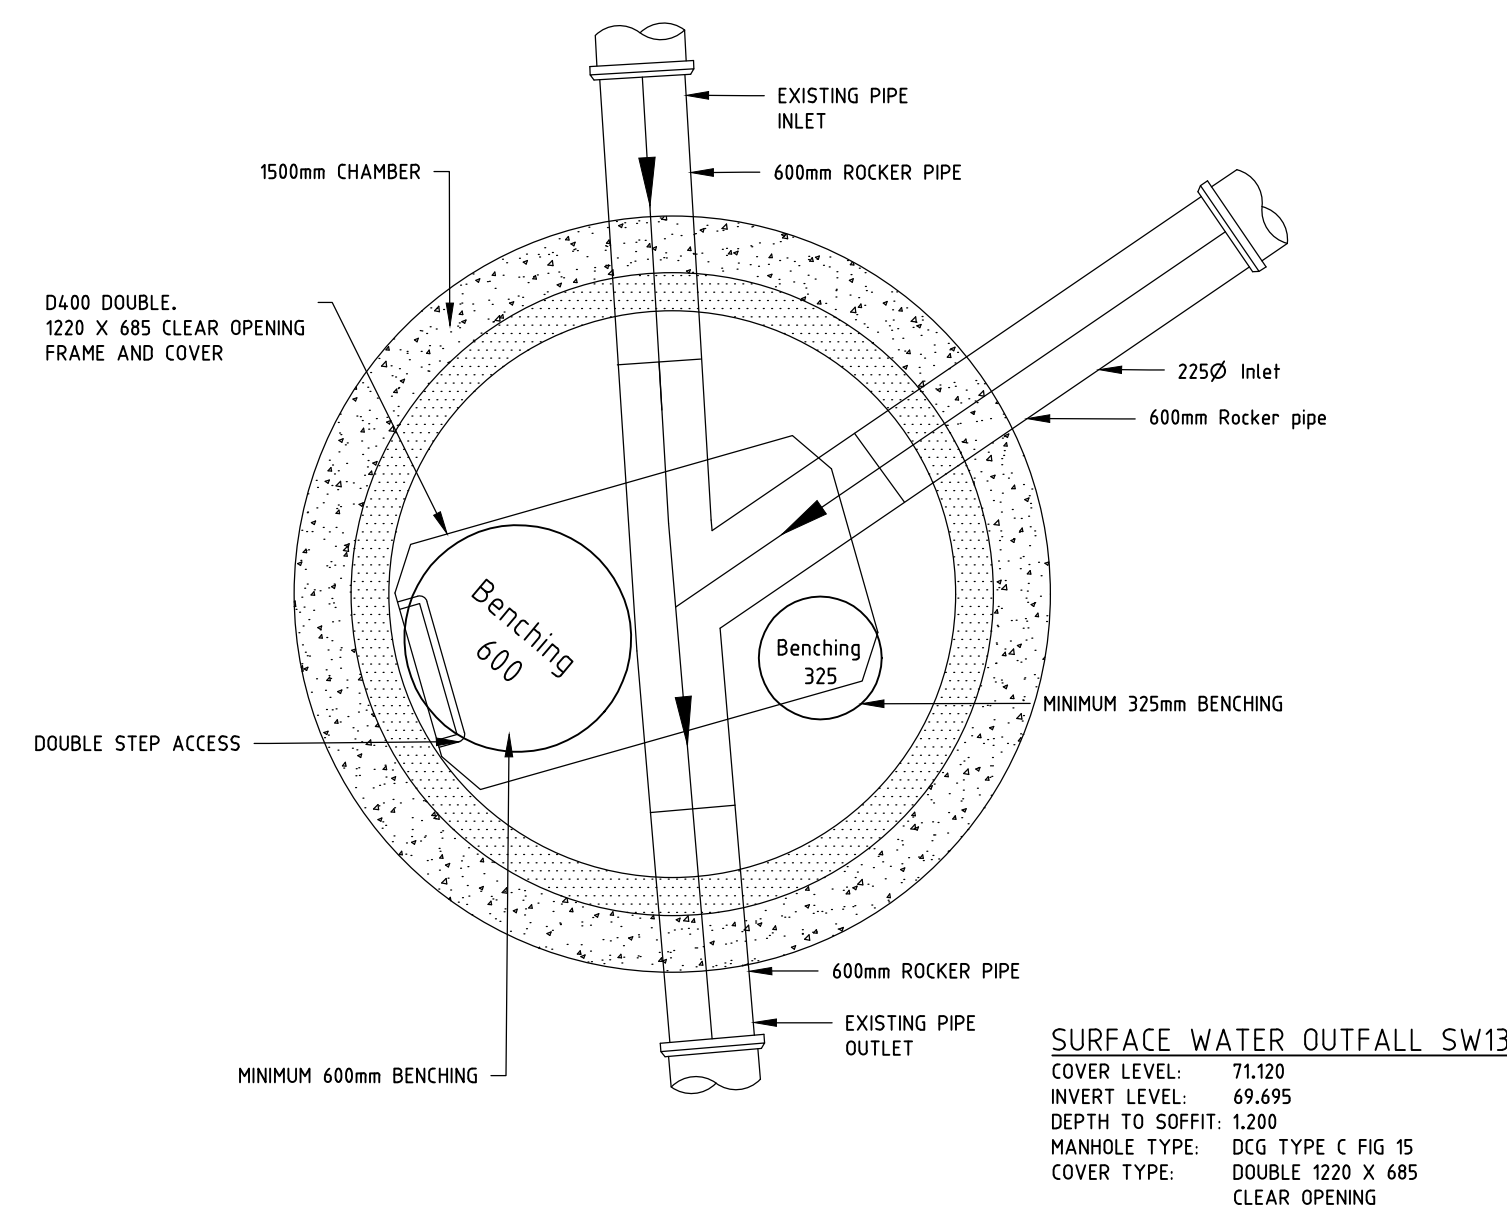

TYPICAL EXTERNAL RAMPED BACKDROP DETAIL
DCG FIGURE B16
NTS

- | | | | |
|-----|----------|--------------------------------------|------|
| P03 | 09.10.25 | Updated to Icosa comments | M.A. |
| P01 | 19.12.24 | PRELIMINARY - Issued for Information | H.S |
| Rev | Date | Description | By |

		Manchester, UK 3rd Floor, Canonway Court, 12 Blackfriars Street, Manchester, M3 5BQ, United Kingdom	
www.edgecae.com		T: +44 (0) 161 834 1938 E: manchester@edgecae.com	
The concepts + information contained in this document are the copyright of EDGE Consulting Engineers. In the copying of this document in whole or in part without the written permission of EDGE Consulting Eng constitutes an infringement of copyright. DO NOT SCALE DRAWINGS. IF IN DOUBT, ASK!			
Project Name: NORTH MANCHESTER GOLF CLUB			
Client: DUCHY HOMES			
Designed	Drawn	Checked	Scale @ A1
H.S.	H.S.	R.A	1:20
Drawing Title: DETAILS CONSTRUCTION DRAINAGE SHEET 1			
Project No. 210701		PRELIMINARY NOT FOR CONSTRUCTION	
Drawing No. 210701-EDGE-XX-XX-DR-C-3202		Revision P02	