


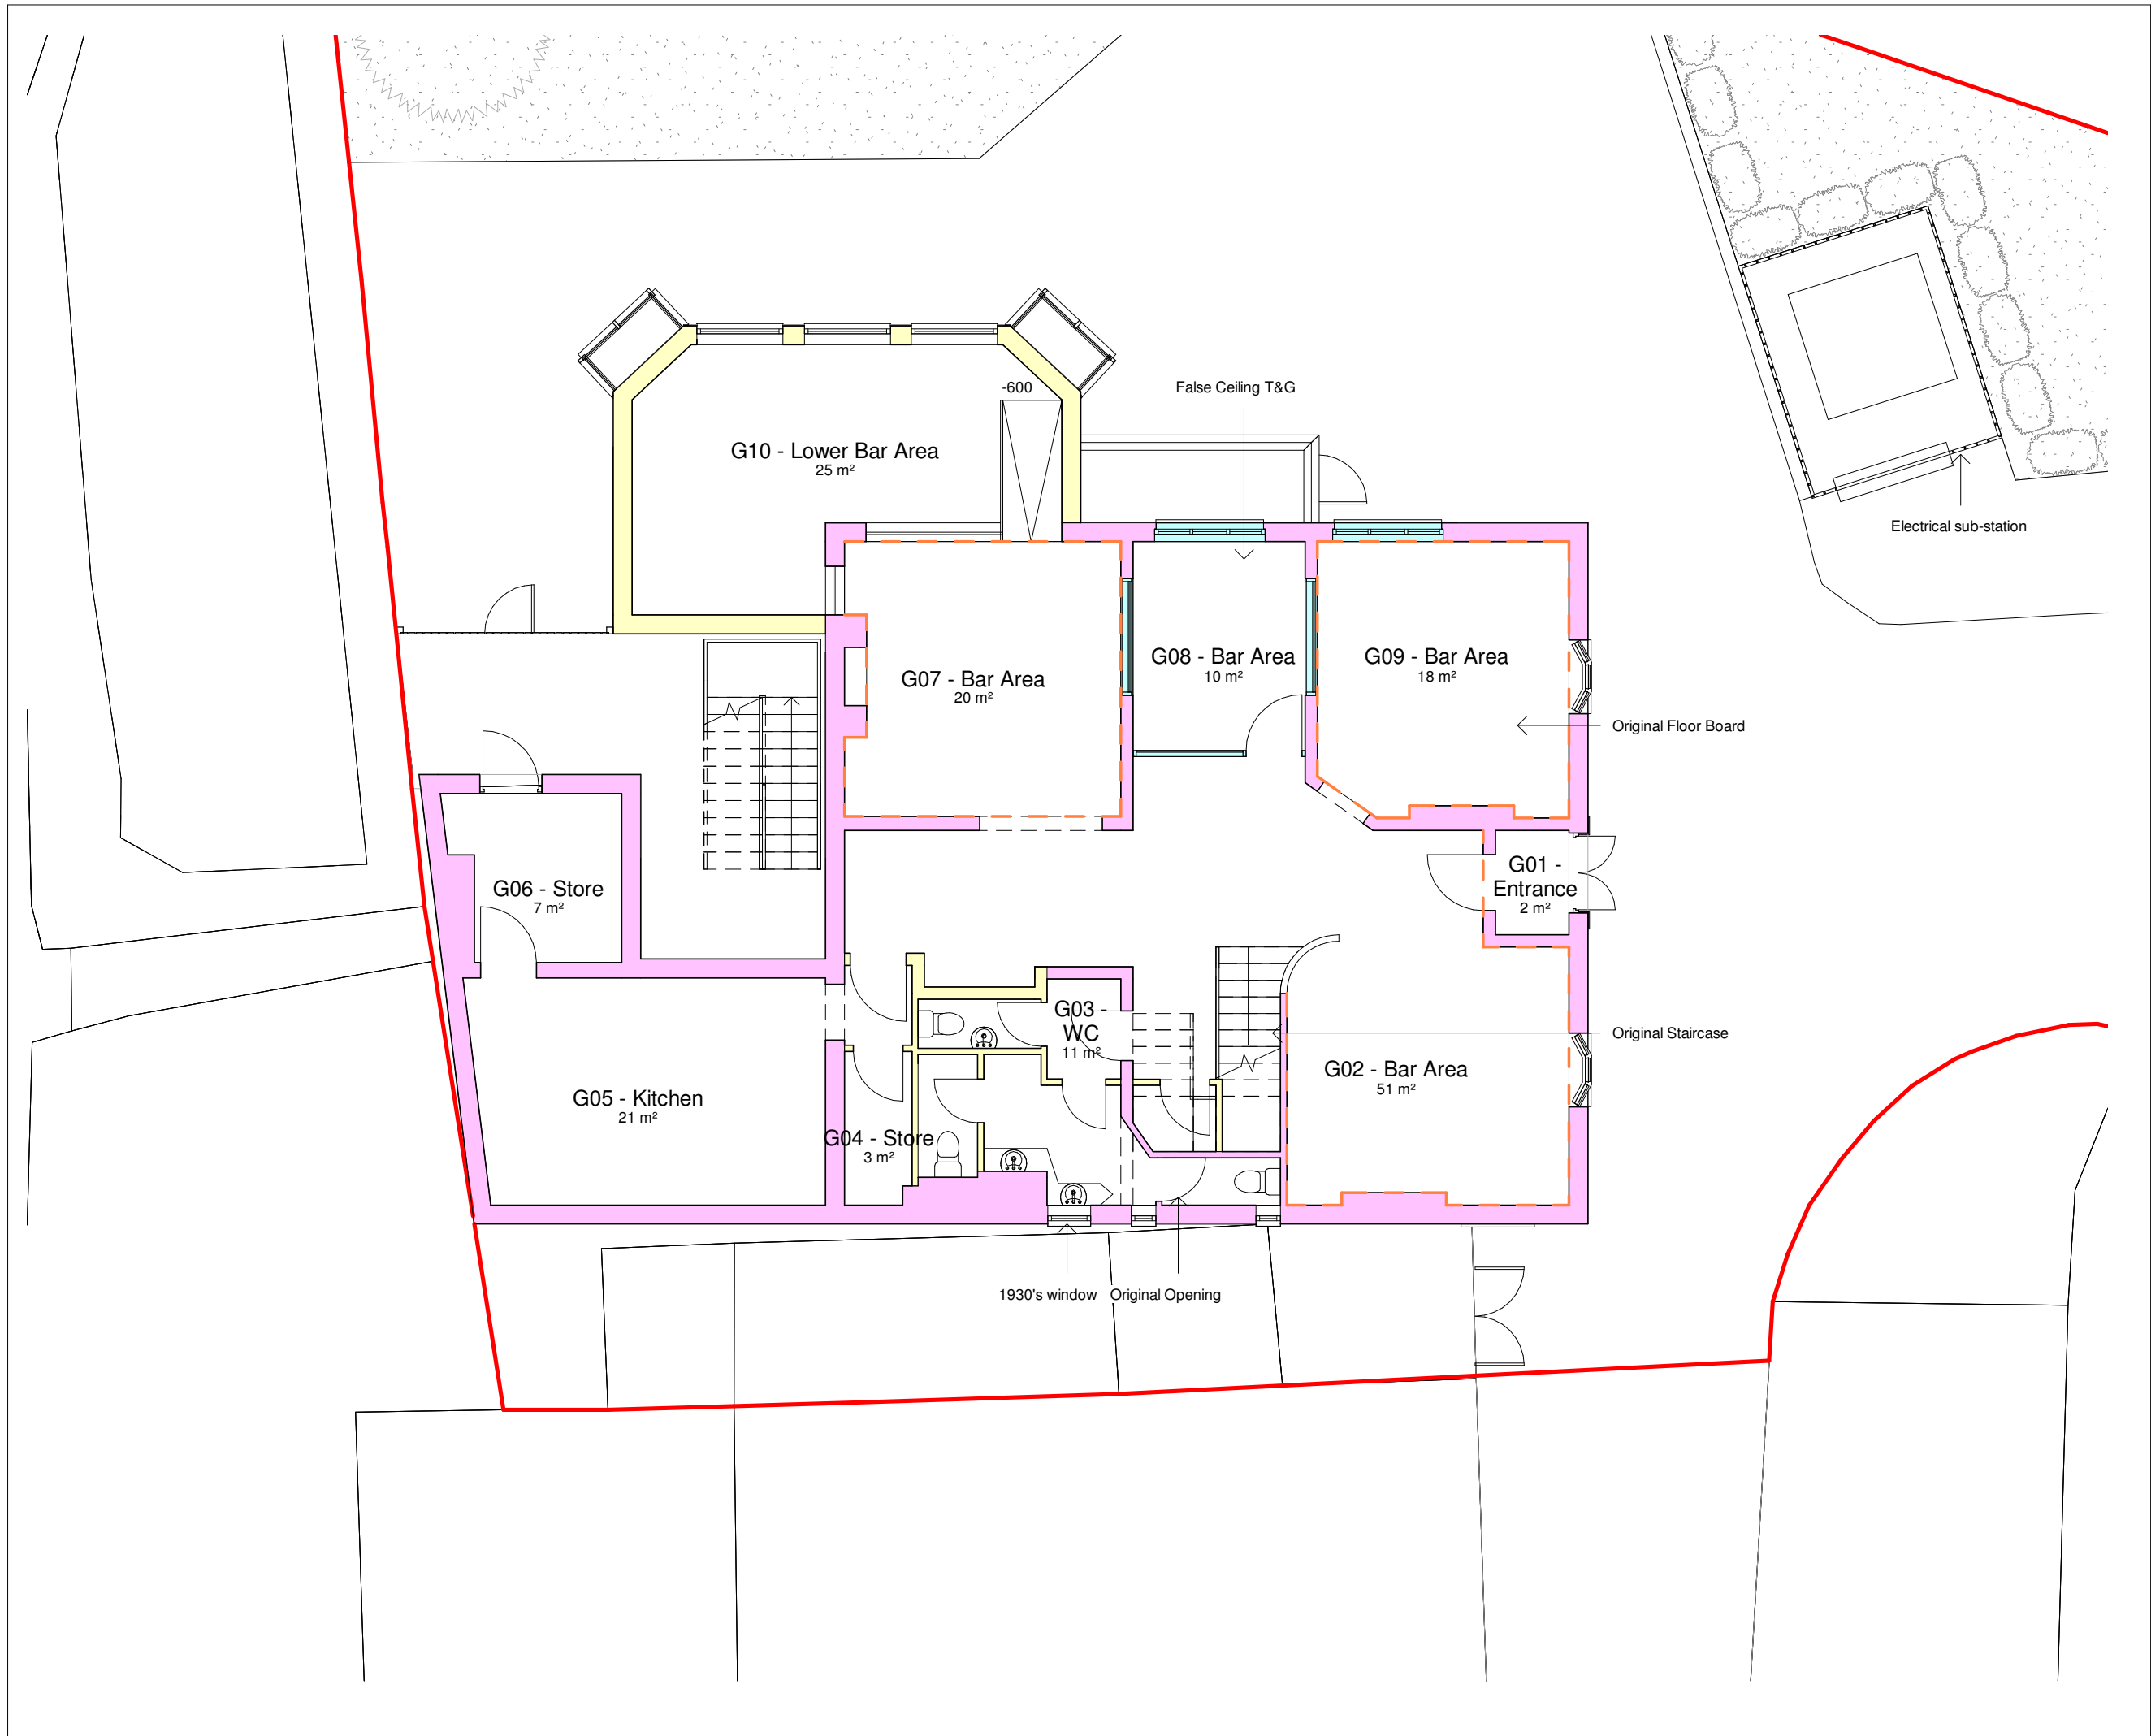

General Notes

The Architect shall have no responsibility for any use made of this document other than for that which it was prepared and issued.

All dimensions should be checked on site. Do not scale from this drawing

To be read in conjunction with all other Consultant's drawings.

The Architect to be immediately notified of any discrepancies.

Copyright on this drawing retained by the Architect.

LEGEND

Site Boundary

Original skirting

Original cornice

Original walls

Alterations between 1820-1940's

Alterations between 1940-1980's

Alterations between 1980-2000's

P3	17/10/25	SA	SH		Amended Proposal
P2	25/02/25	AK	SH		Amended Drawings
P1	21/02/25	AK	SH		Initial Issue
No.	Date	Dwn	Chk	App	Revision or reason for issue

Client
Brightwise Properties

createitstudios
... leave an impression
Create It Studios (NW) Ltd
3 Stevenson Square,
Manchester
M1 1DN
info@createitstudios.co.uk

Project Title
Reed Hotel, 1 Reed Hill, Rochdale,
Manchester, OL16 1DF

Scale / North Point
As indicated

Drawing Title
Existing Ground Floor Historical Plan

Drawing Number	Revision
A1559(01)AP011	P3
Drawing Status	
Preliminary	